


VERGE POSN
EXTRA 1.8M HIGH 4/L FENCE RETAINED

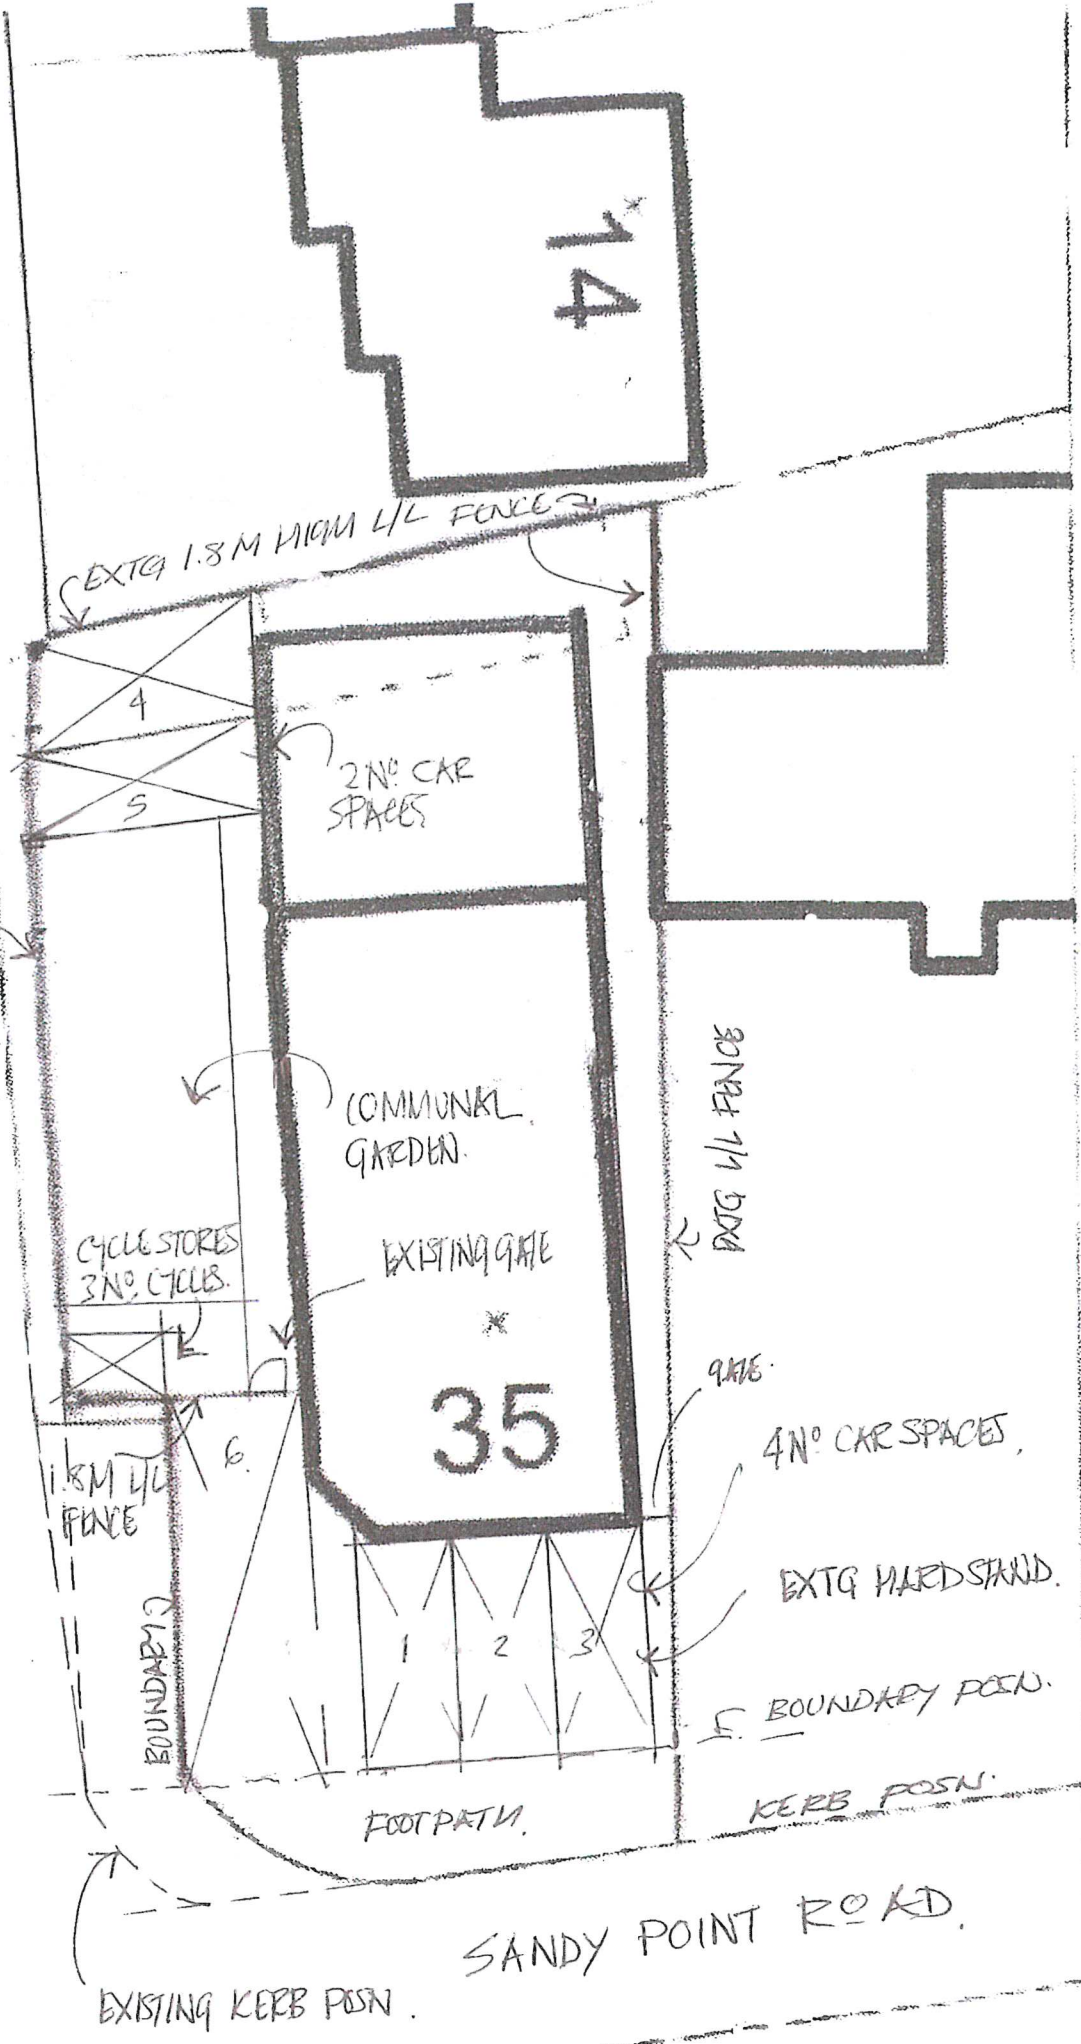

PROPOSED BLOCK PLAN - 35/35A SANDY POINT ROAD - HAYLING ISLAND.
SCALE 1:200 @ A4.
ARCHITECTURE PLANNING LIMITED, OCT. 2019.