
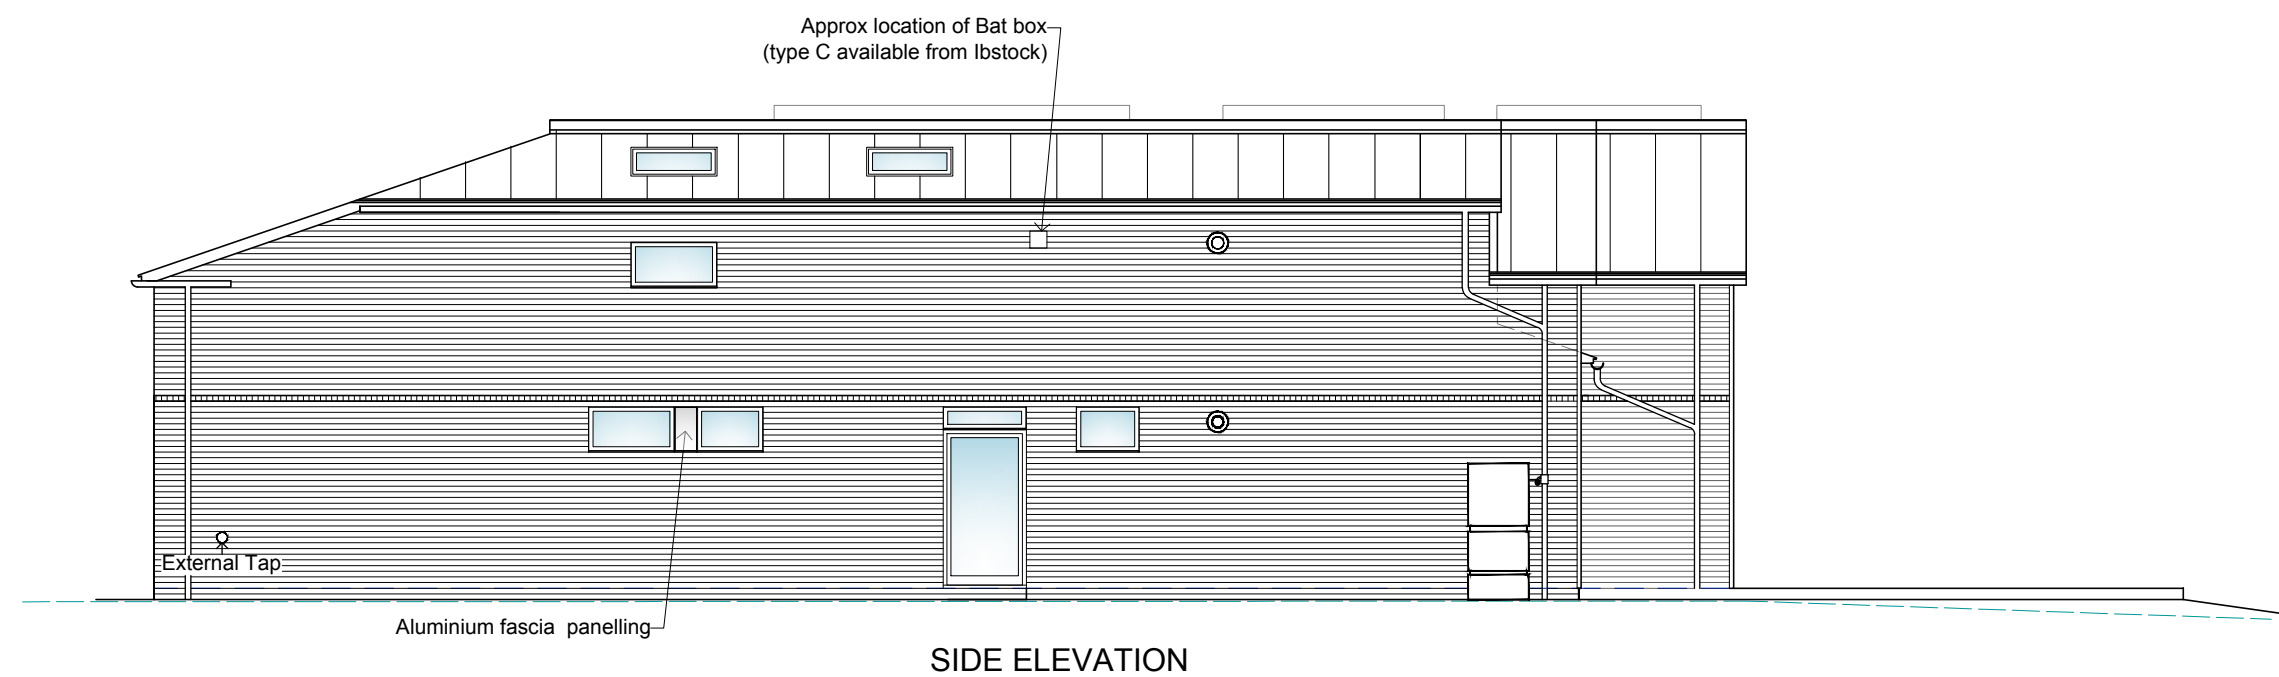
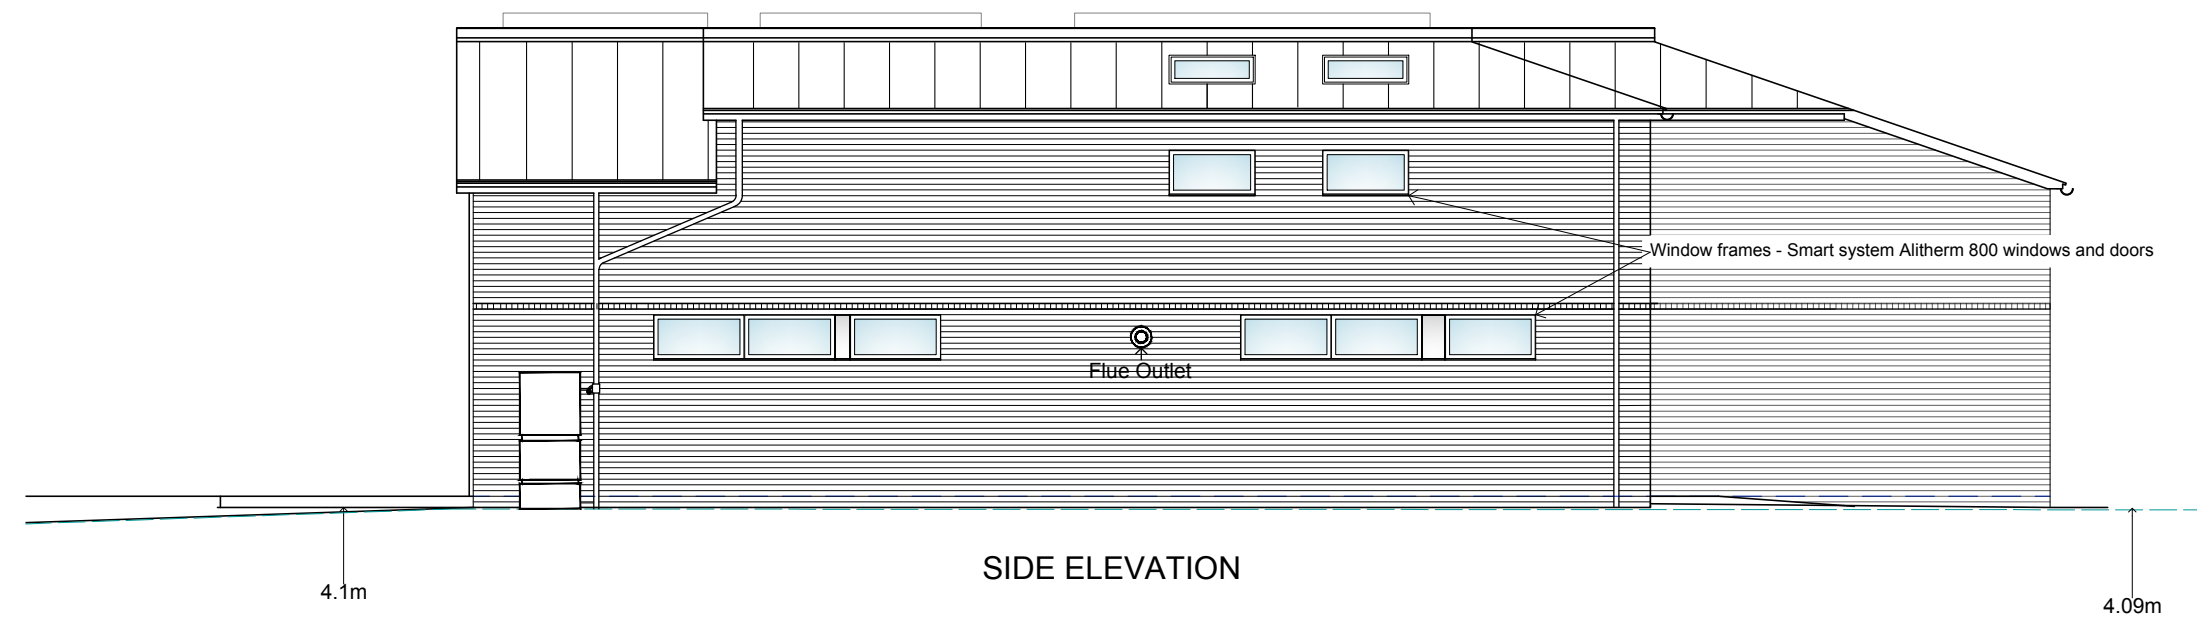
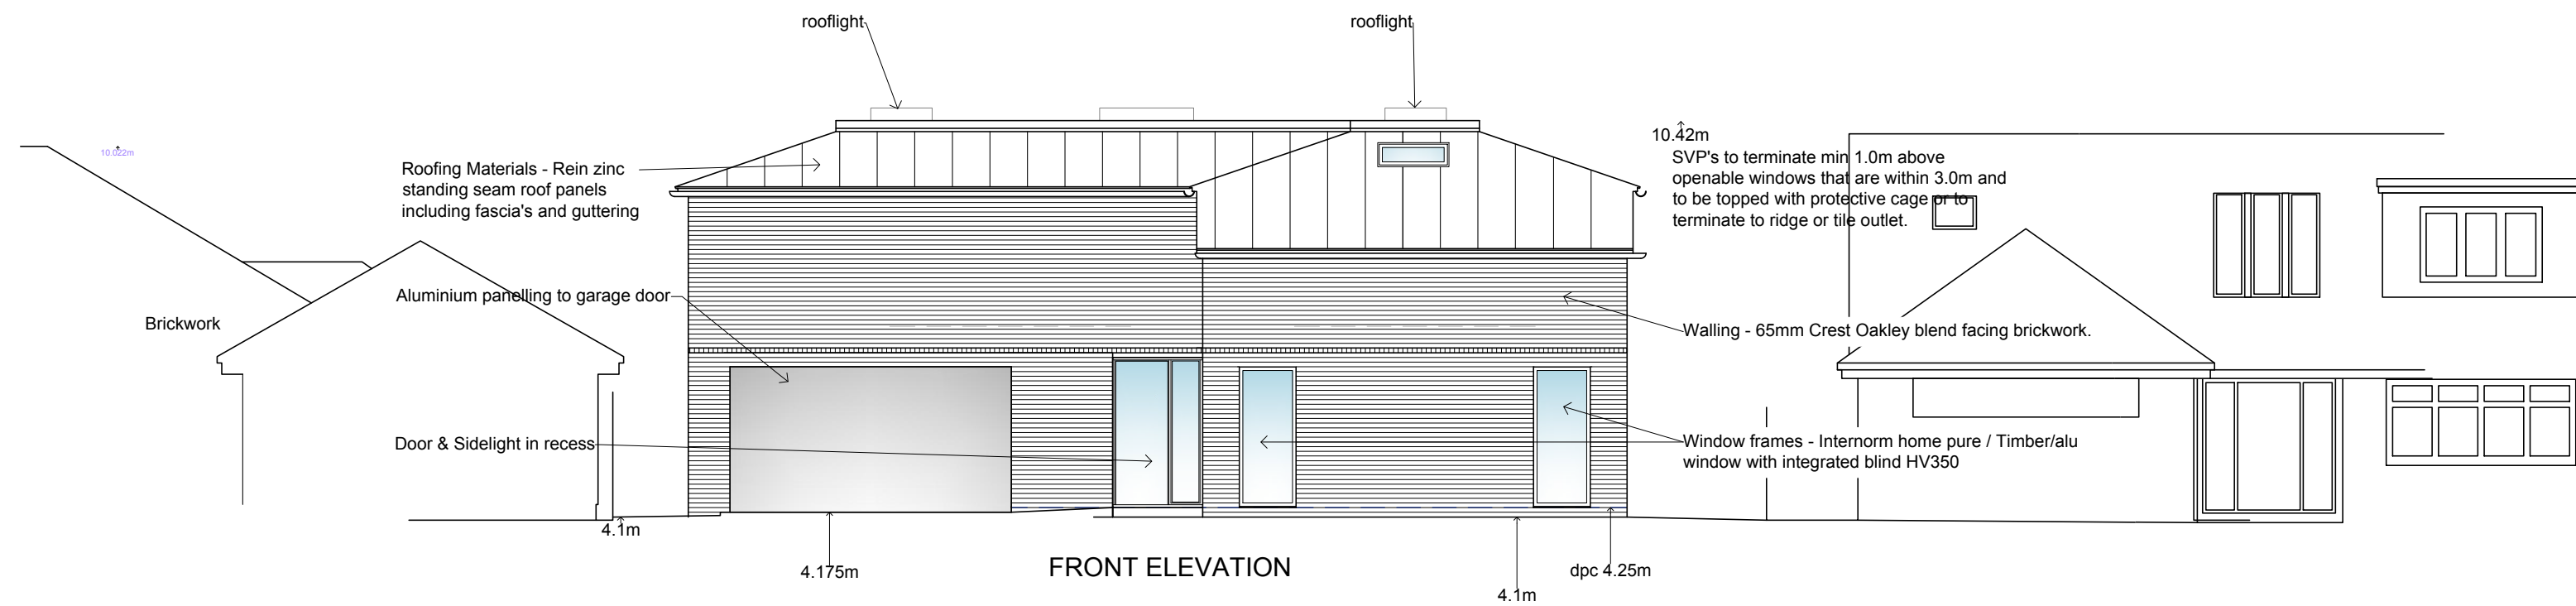


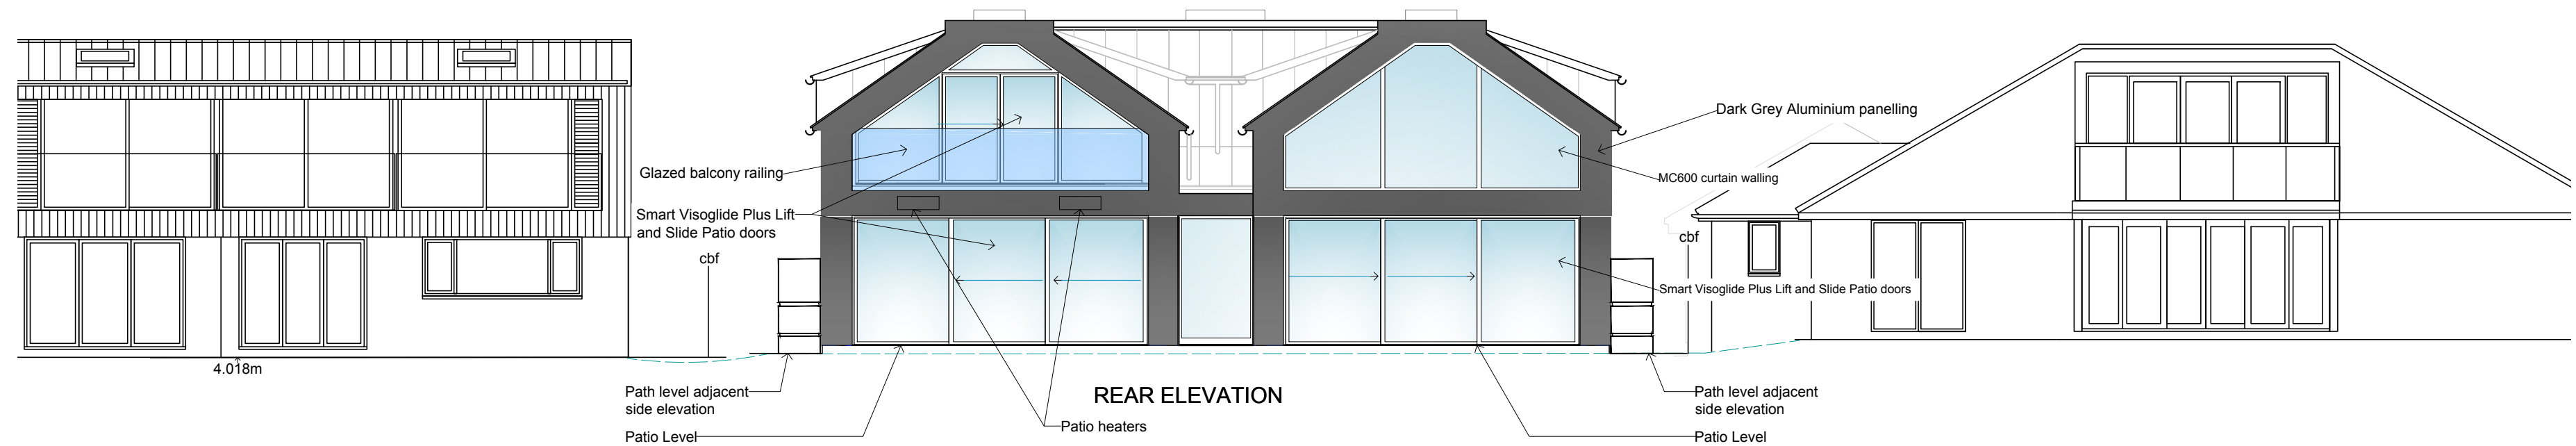

THIS DRAWING IS FOR PLANNING PURPOSES ONLY. DO NOT USE FOR BUILDING.

Copyright

These drawings and all drawings prepared by Design & Materials Ltd are the property of Design & Materials Ltd and are protected under copyright. They must not be used, or reproduced in any form, without the written consent of Design & Materials Ltd. The plans and information contained therein are supplied for the sole purpose of the construction of the building, or buildings in conjunction with an all-in package of architectural and materials supply service purchased from Design & Materials Ltd.

Revisions:

A-L	2016 - Dec 2017	Various Amendments
M	Dec 2017	Drawing updated
N	Dec 2017	Amend for client
P	Feb 2018	Zinc panelling to first floor removed
Q	April 2019	Update for planning conditions
R	July 2019	Planning Conditions Applications

Client:

Mr & Mrs T Stallard

Project:

Replacement Dwelling @

3 Swans Walk
Hayling Island
PO11 9TX

Date: Nov 2015

Scale: 1:100

Paper Size: A2

Revision:

R

Drawing No. T355/2

Elevations



D&M HOMES
DESIGN, CO-ORDINATE & DELIVER

D&M Homes is a trading name of Design & Materials Limited

Registered & Head Office: 8 The Point | Coach Road | Shireoaks | Worksop | S81 8BW

t: 01909 531 454 | enquiries@dm-homes.co.uk | www.dm-homes.co.uk