



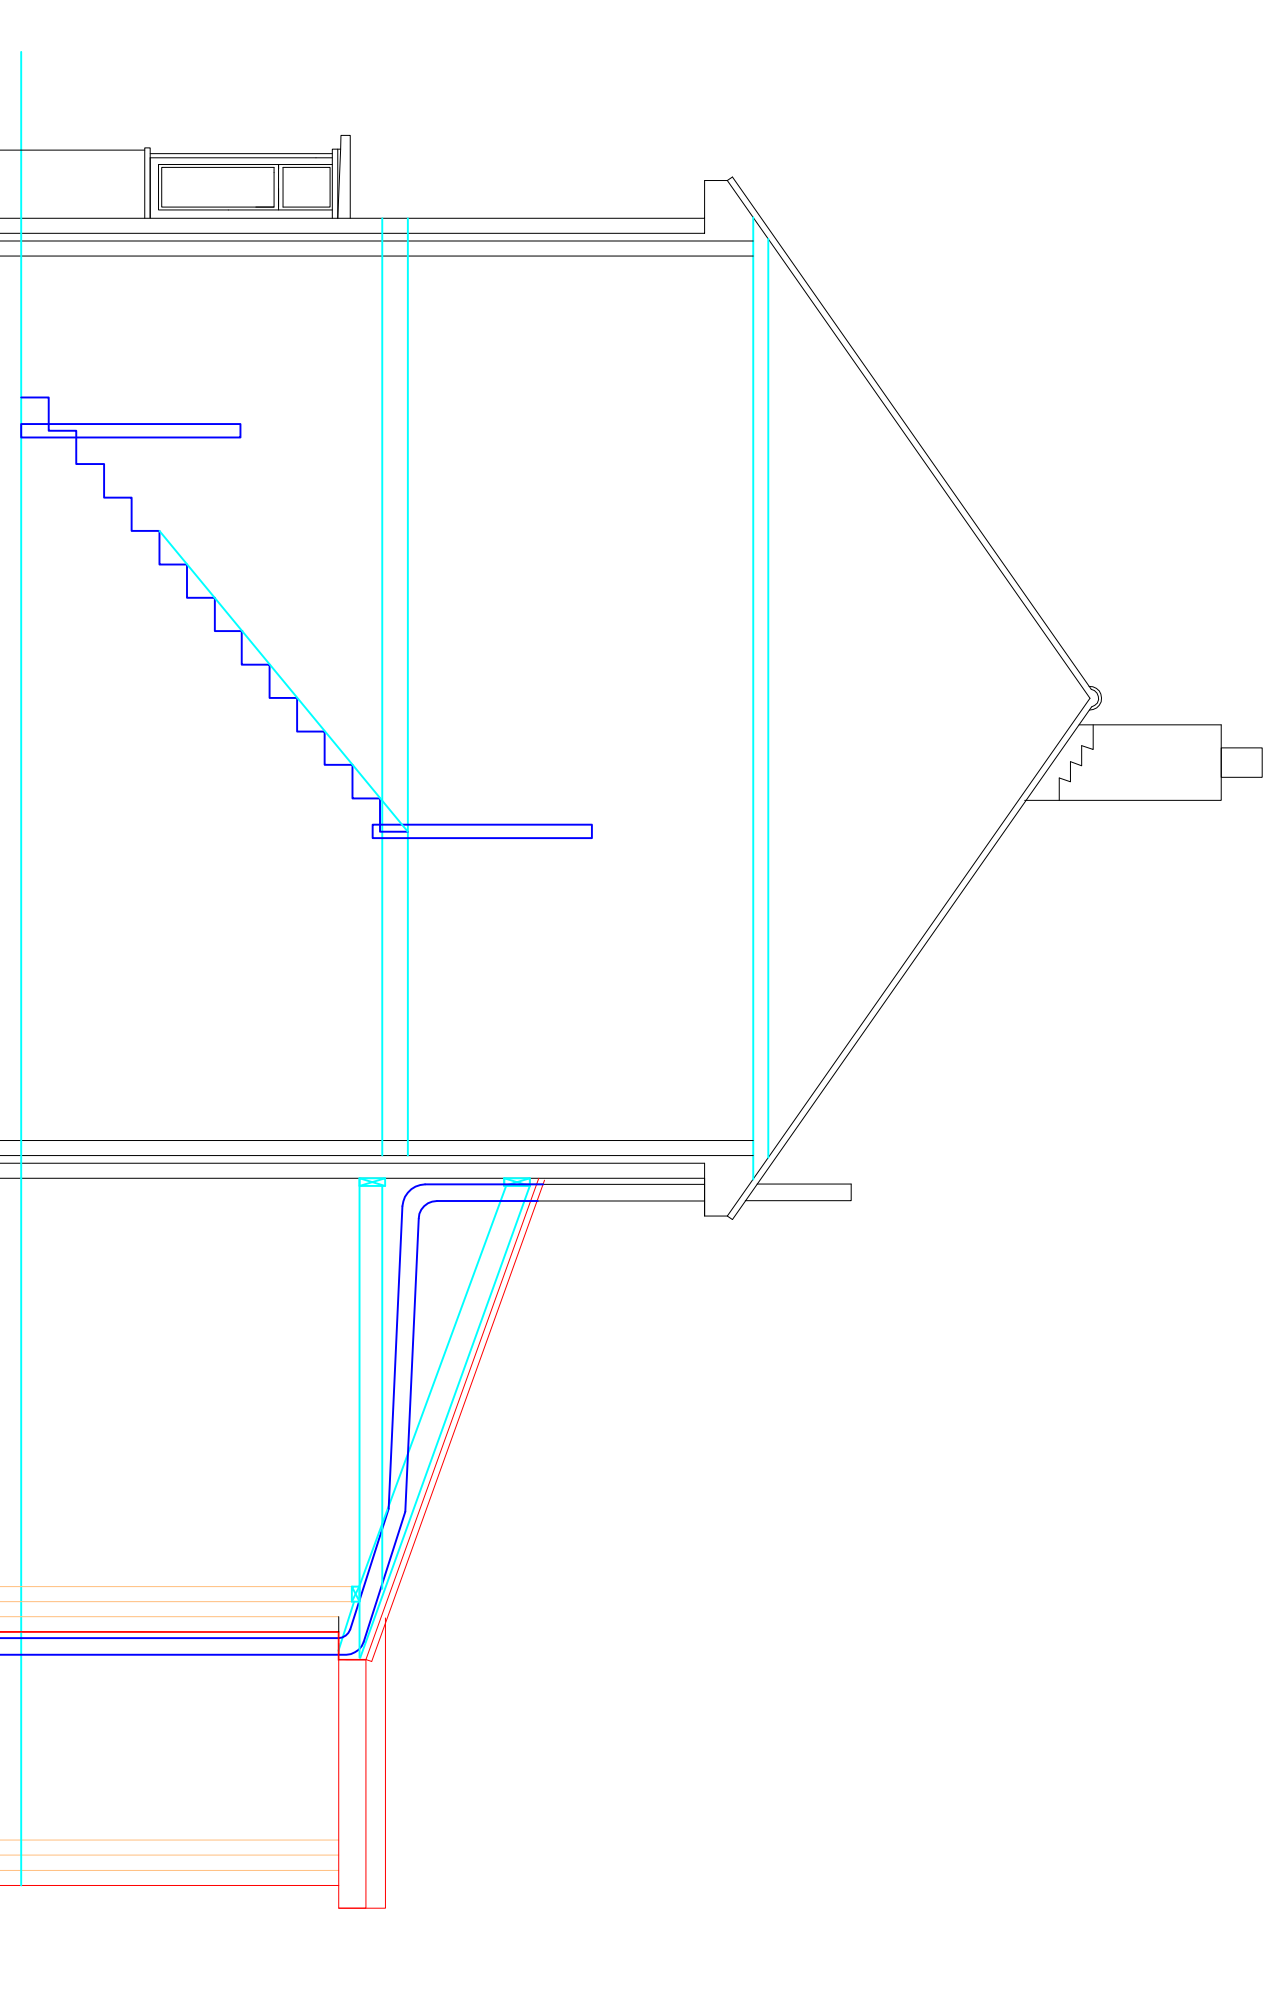

section through
scale 1:50

 **N**
EXISTING
BLOCK PLAN
SCALE 1:200

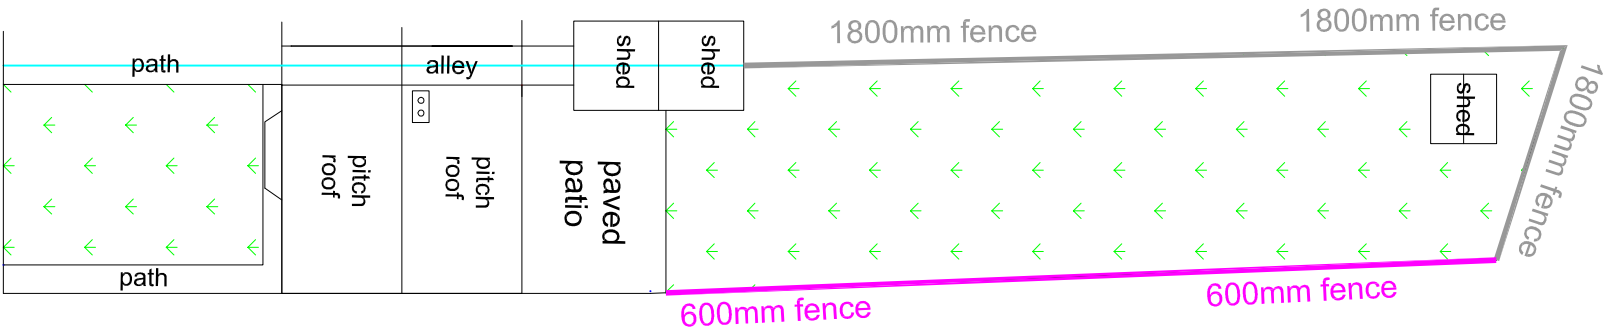

 **N**
PROPOSED
BLOCK PLAN
SCALE 1:200

