


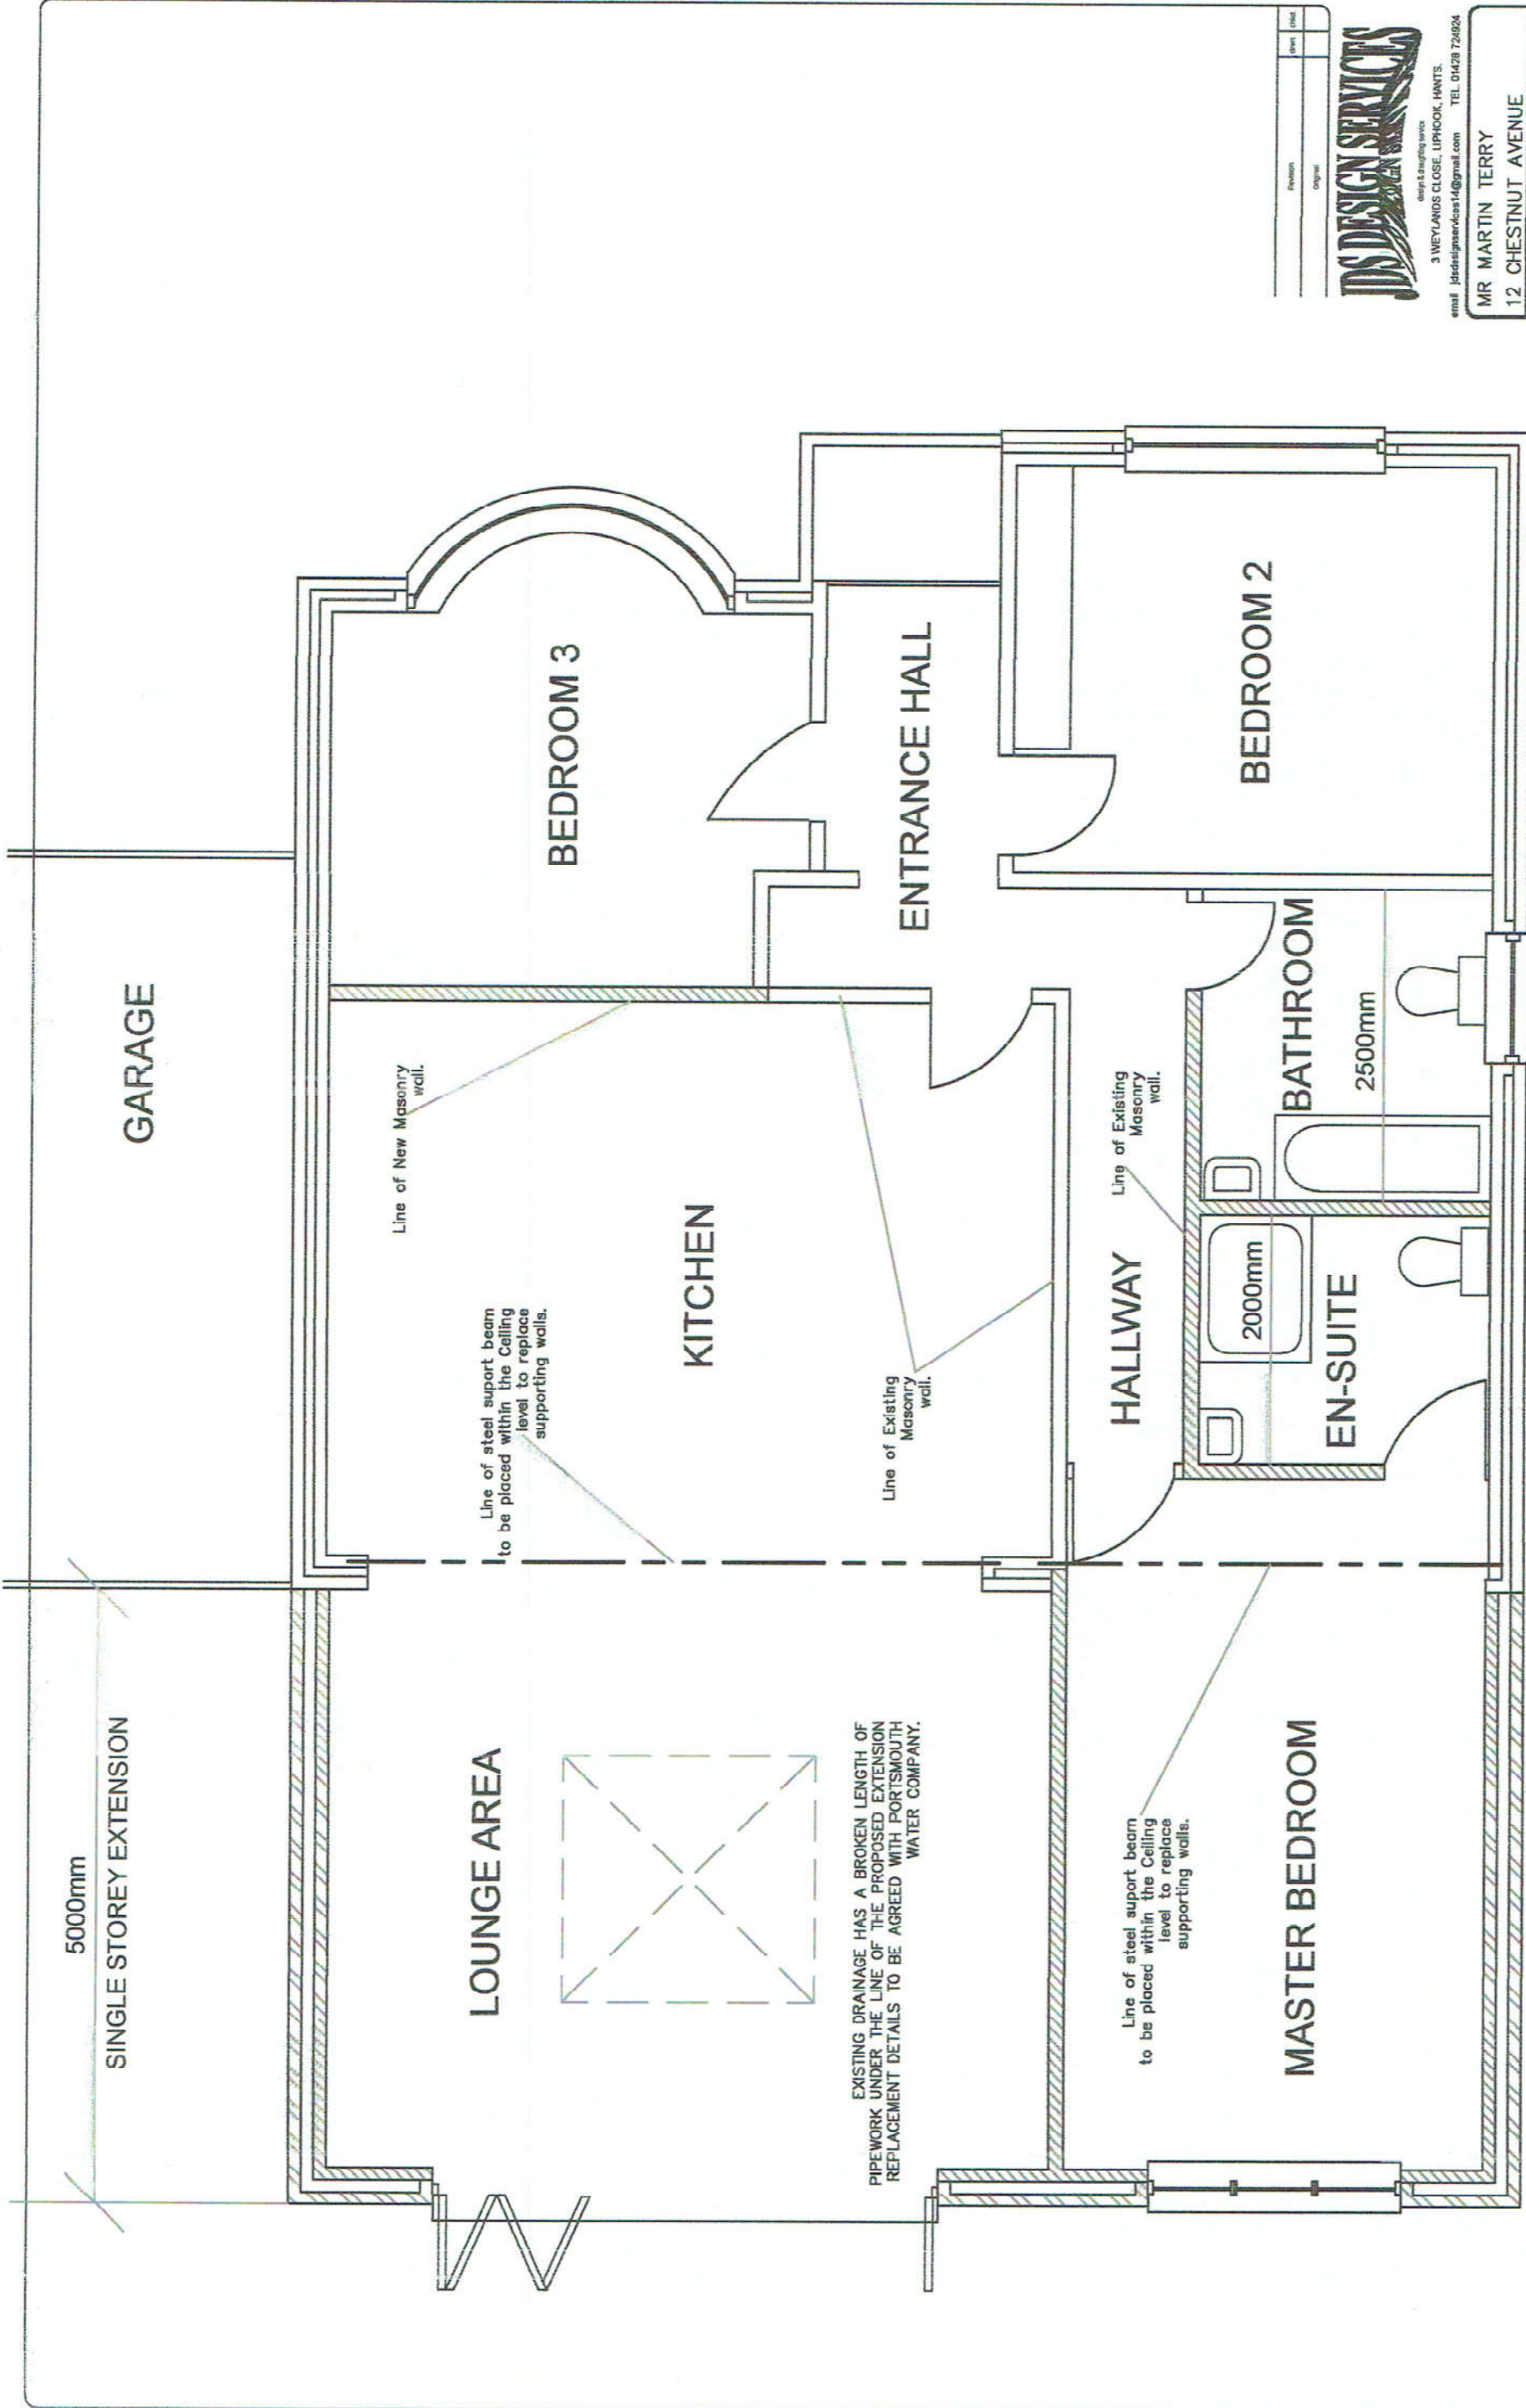

5000mm
SINGLE STOREY EXTENSION

LOUNGE AREA

KITCHEN

EXISTING DRAINAGE HAS A BROKEN LENGTH OF PIPEWORK UNDER THE LINE OF THE PROPOSED EXTENSION REPLACEMENT DETAILS TO BE AGREED WITH PORTSMOUTH WATER COMPANY.

ENTRANCE HALL

HALLWAY

BEDROOM 2

BEDROOM 3

MASTER BEDROOM

BATHROOM

EN-SUITE



design & drafting service
3 WEYLANDS CLOSE, LIPHOOK, HANTS.
email jdsdesigners14@gmail.com TEL 01428 724824

MR MARTIN TERRY
12 CHESTNUT AVENUE
HAVANT
HAMPSHIRE PO9 3QR
DETAILS OF PROPOSED
GROUND FLOOR PLAN

Ground Floor Plan



ALL DETAILS TO CONFORM TO THE BYELAWS OF THE LOCAL AUTHORITY AND THE BUILDING REGULATIONS.

PLANNING ISSUE NOVEMBER 2019

DATE	NOVEMBER 2019
PROJECT	JDS/1394
DATE	P01
SCALE	1:50