




SITE

STREET ELEVATION

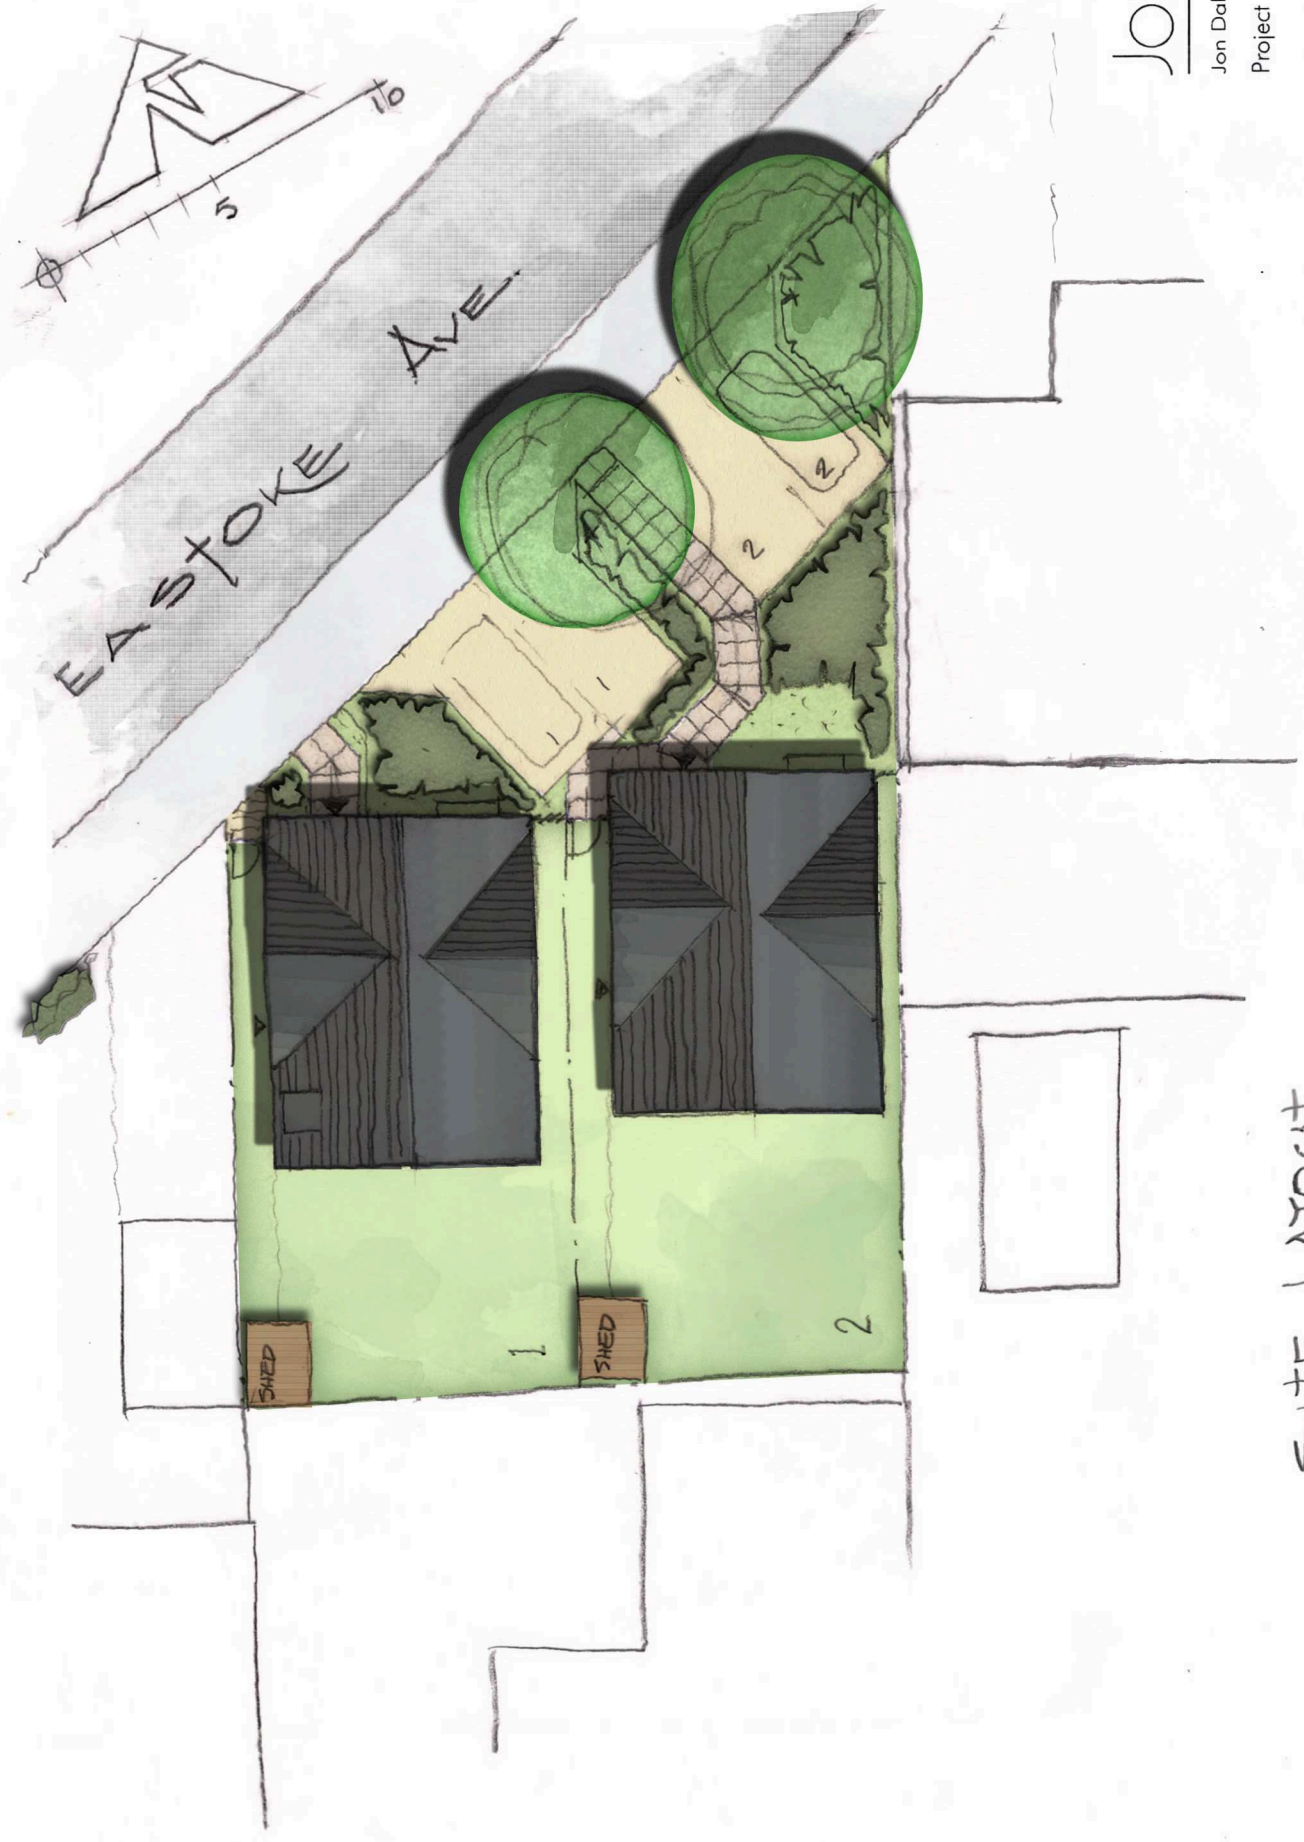

SITE LAYOUT

JON DALE ARCHITECT LTD.

Jon Dale RIBA 7 Crestwood View, Eastleigh, Hampshire, SO50 4NF Tel: 07787 575126 E-mail: jondalearchitect@gmail.com

Project	Proposed Dwellings	Title	Job No.	Drawing No.	Revision
	14, EASTOKE AVE, HAYLING ISLAND	SITE LAYOUT/BLOCK PLAN STREET ELEVATION	SPP/495	SPP/495/1	
Scale	1:200	Date	May 19	Drawn	Jon
	A3			Checked	