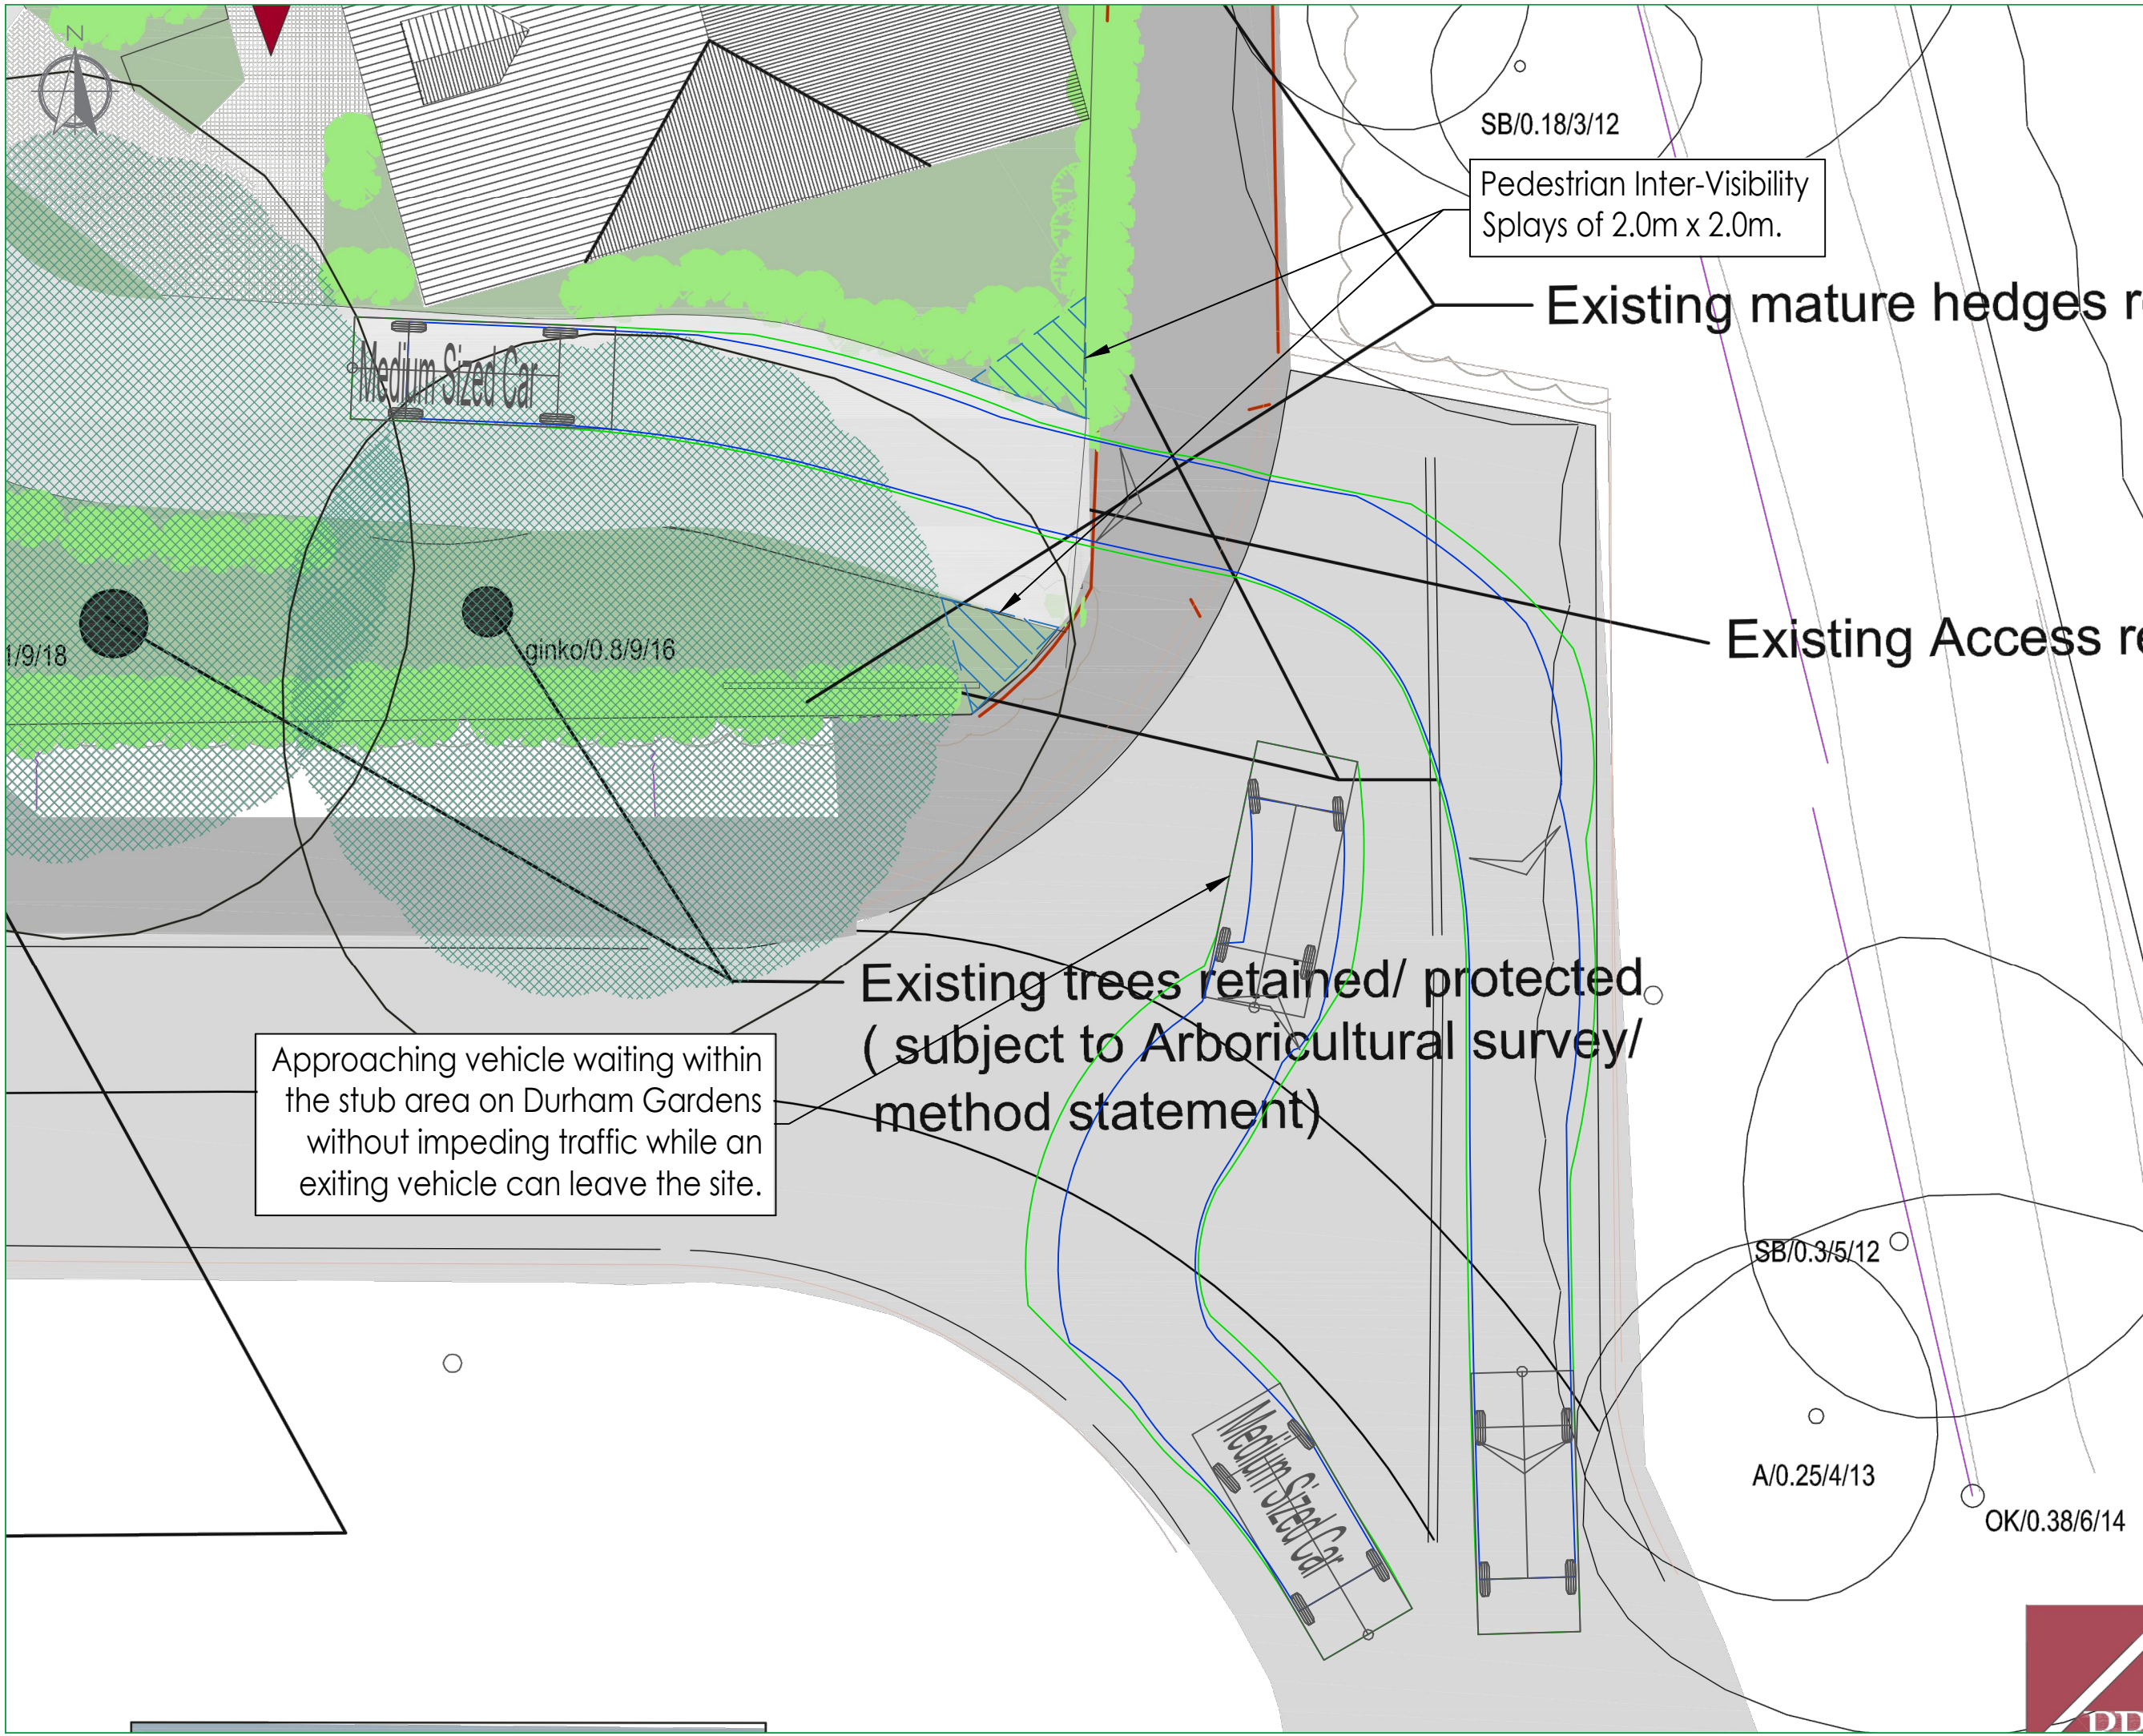


Medium Sized Car
Overall Length 4.319m
Overall Width 1.686m
Overall Body Height 1.466m
Min Body Ground Clearance 0.228m
Max Track Width 1.591m
Lock to lock time 4.00s
Kerb to Kerb Turning Radius 5.042m

RESIDUAL HAZARDS

In addition to the hazards/risks normally associated with the type of work detailed on this drawing, please note the following residual hazards:

It is assumed that all works will be carried out by a competent contractor working, where appropriate, to an approved risk assessment and method statement.

This drawing has been prepared for the purposes of planning discussions and does not constitute a detailed design drawing, or Construction drawing. A Design Hazard Inventory has been prepared by RGP setting out the hazards which have been designed out. This is available upon request.

This map is based on or reproduced from Ordnance Survey material with the permission of Ordnance Survey on behalf of the controller of Her Majesty's Stationary Office (c) Crown Copyright. Licence Number: AL100037123
This drawing is based upon Ordnance Survey mapping - RGP accept no liability for any inaccuracies with the data.



Transport Planning and Infrastructure Design Consultants
Shackleford Suite, Mill Pool House, Mill Lane, Godalming, GU7 1EY
Tel: 01483 861681 Fax: 01483 861682 www.rgp.co.uk

Client
MA Wright Limited

Project
162 Stakes Hill Road,
Waterlooville, Havant

Drawing Title
Proposed Access Arrangements

Scale	1:100	Drawn By	GSE	Checked By	DLH	Approved By	CMB
Date	March 2019	Drawing No.	2018/4497/001	Rev.	-		