


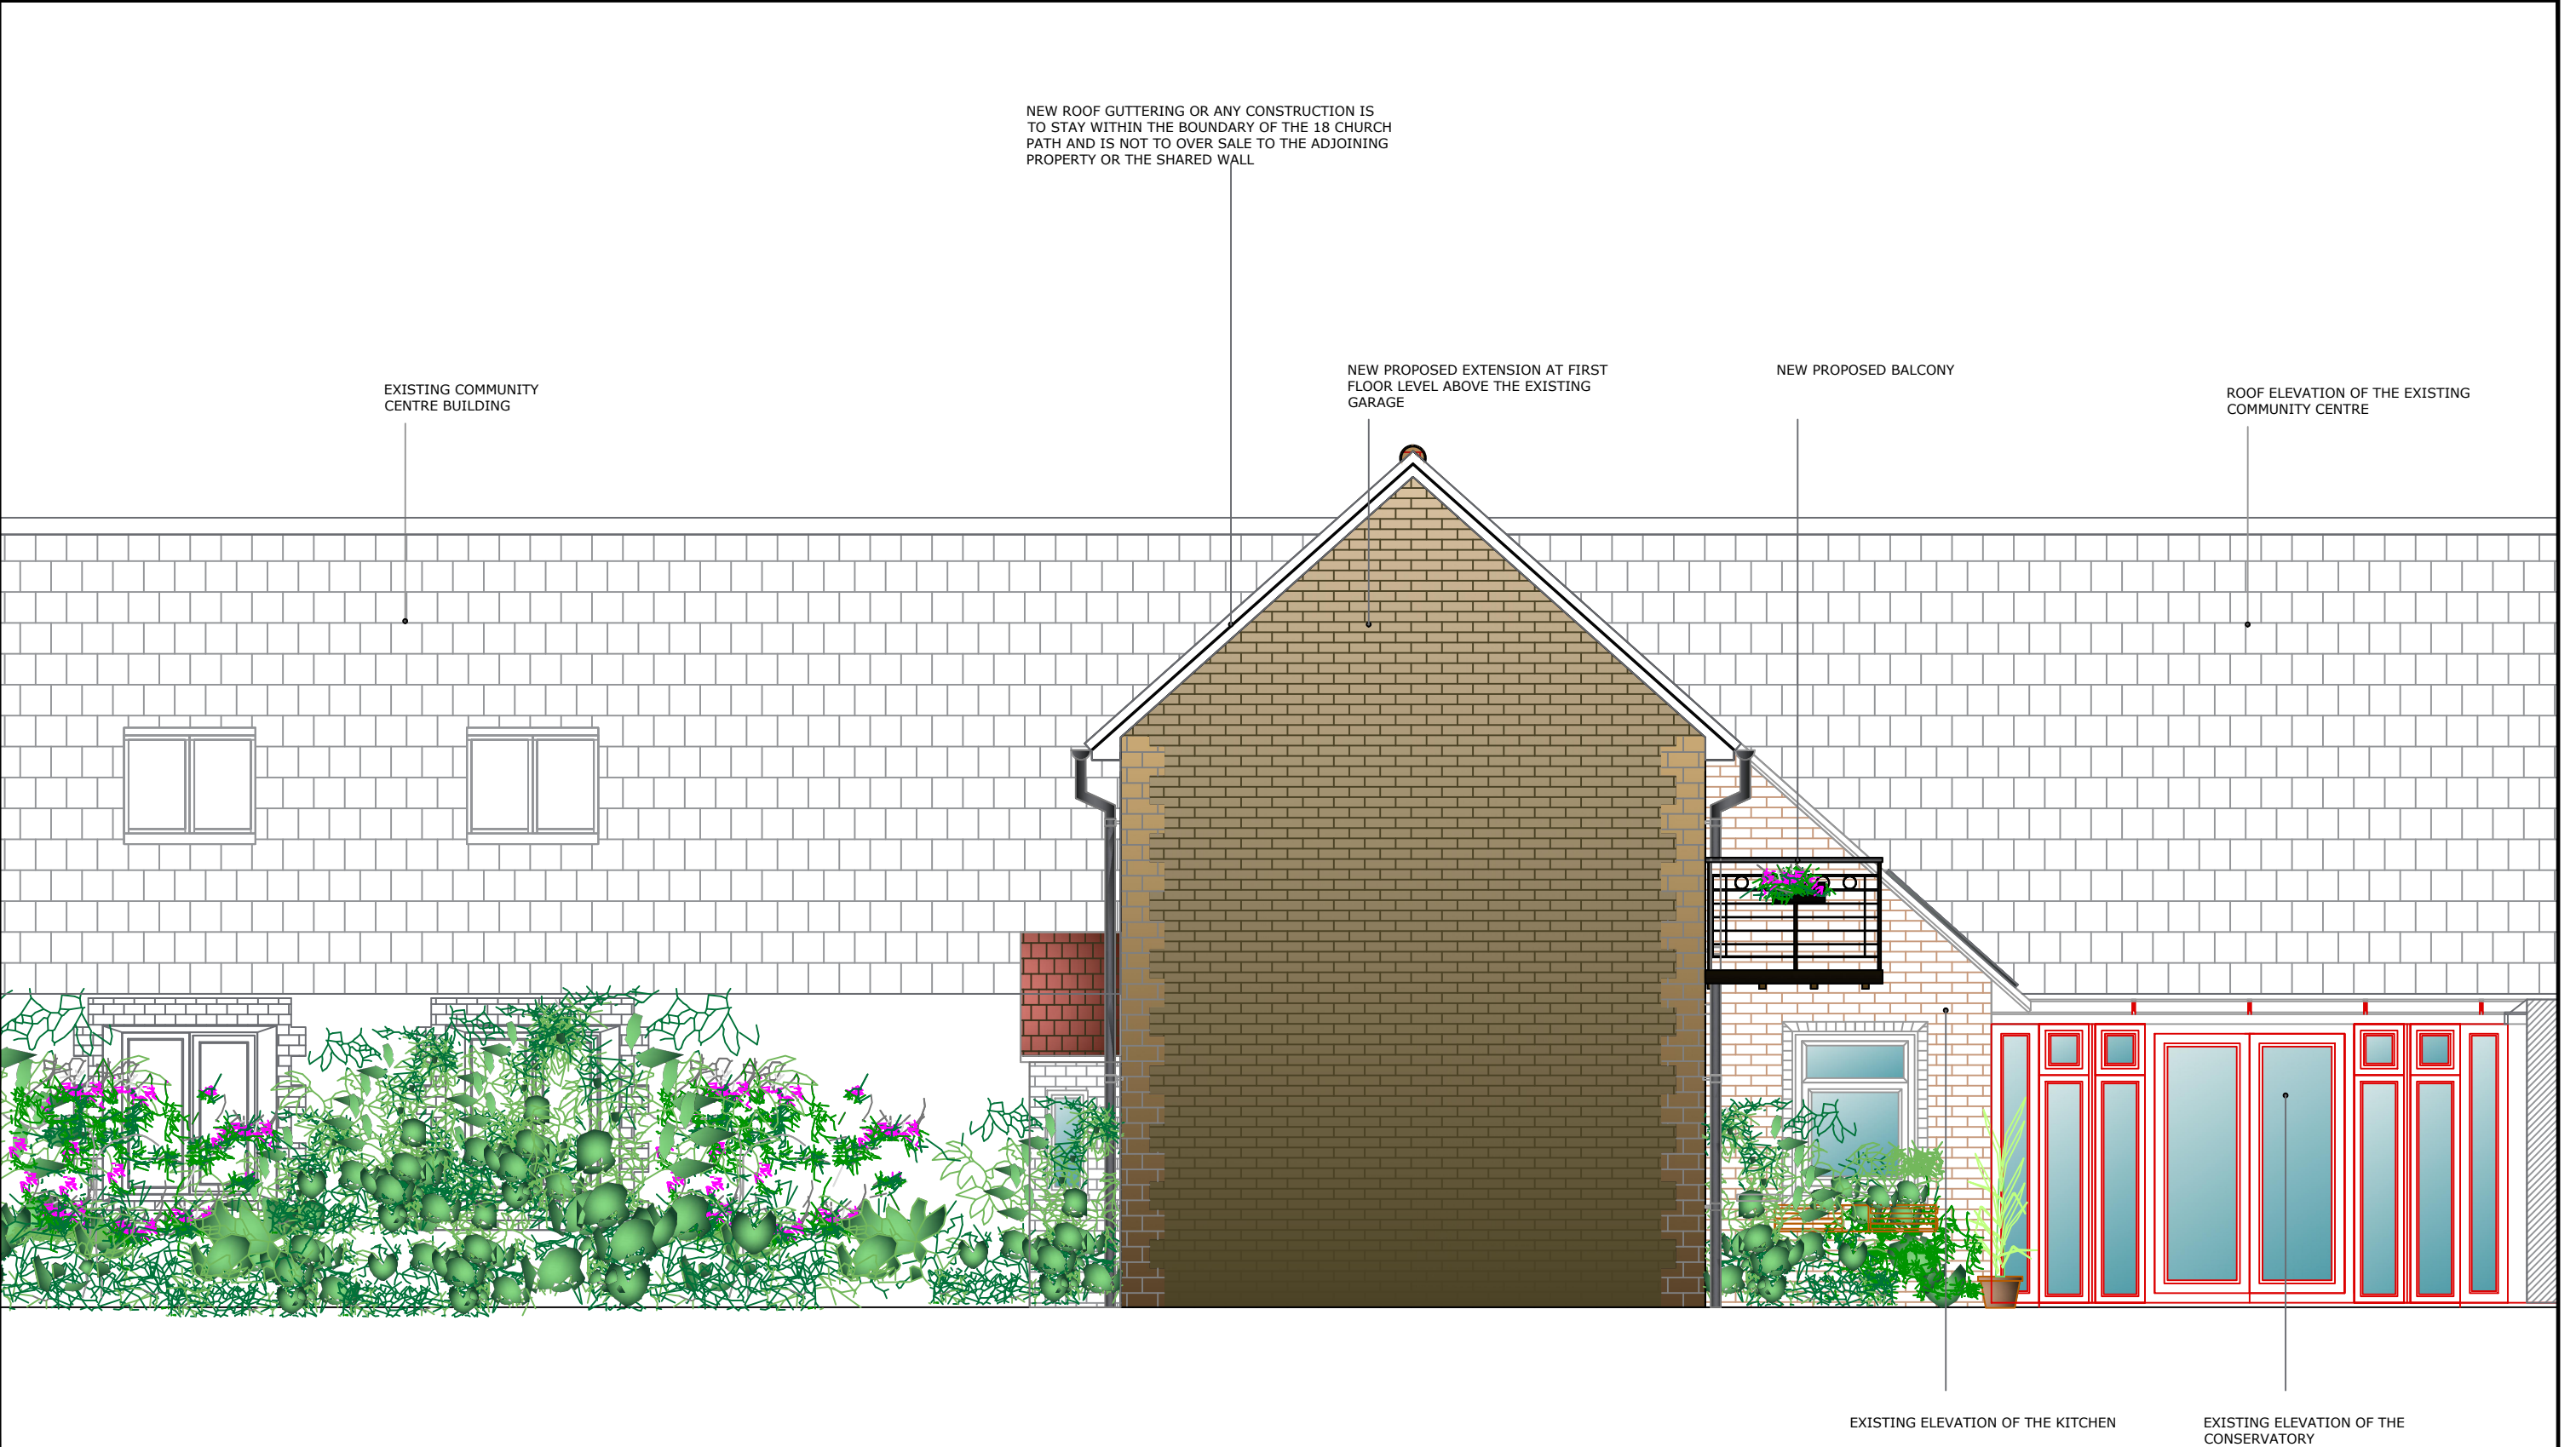

Proposed Side Elevation

|      |                                                          |            |   |                   |                             |             |          |           |      |
|------|----------------------------------------------------------|------------|---|-------------------|-----------------------------|-------------|----------|-----------|------|
| Rev: | Description:                                             | Date:      | Architect: <b>Pavla Heath</b> Chartered Architect<br>16 Bell Lane, Fetcham,<br>Surrey KT22 9NF<br>Tel: 07866813769<br>Email: pavlaheath@hotmail.com | Project Name:     | Extension to 18 Church Path |             |          |           |      |
| A    | Supplementary information submitted for planning consent | 13.08.2019 |   | Drawing Title:    | Proposed Side Elevation     |             |          |           |      |
|      |                                                          |            |   | Purpose of Issue: | Planning                    |             |          | DRG No.   | REV. |
|      |                                                          |            |   | Drawing Scale:    | 1:50                        | Drawn Date: | Aug. '19 | 18CP/P/06 | A    |
|      |                                                          |            |   |                   |                             |             |          |           |      |
|      |                                                          |            |   |                   |                             |             |          |           |      |