




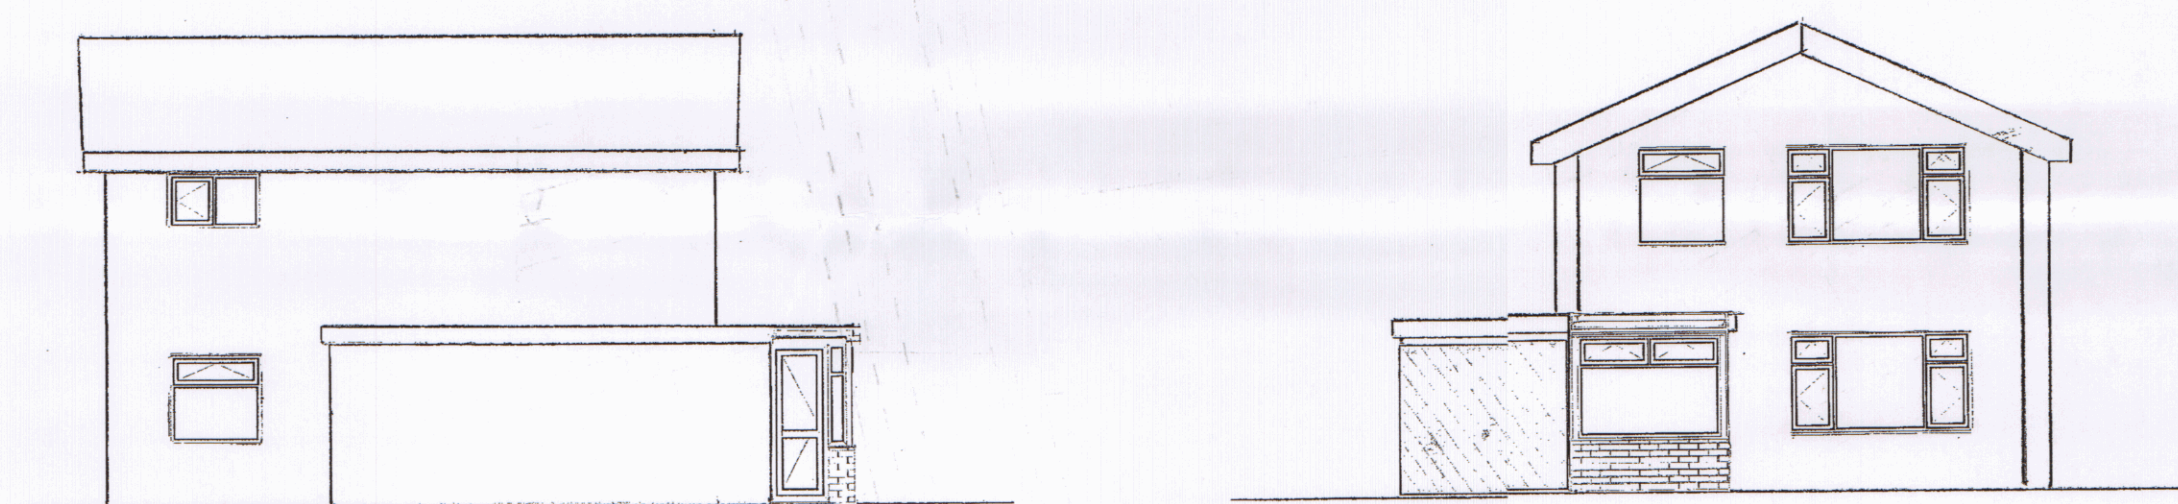


EXISTING ELEVATIONS:

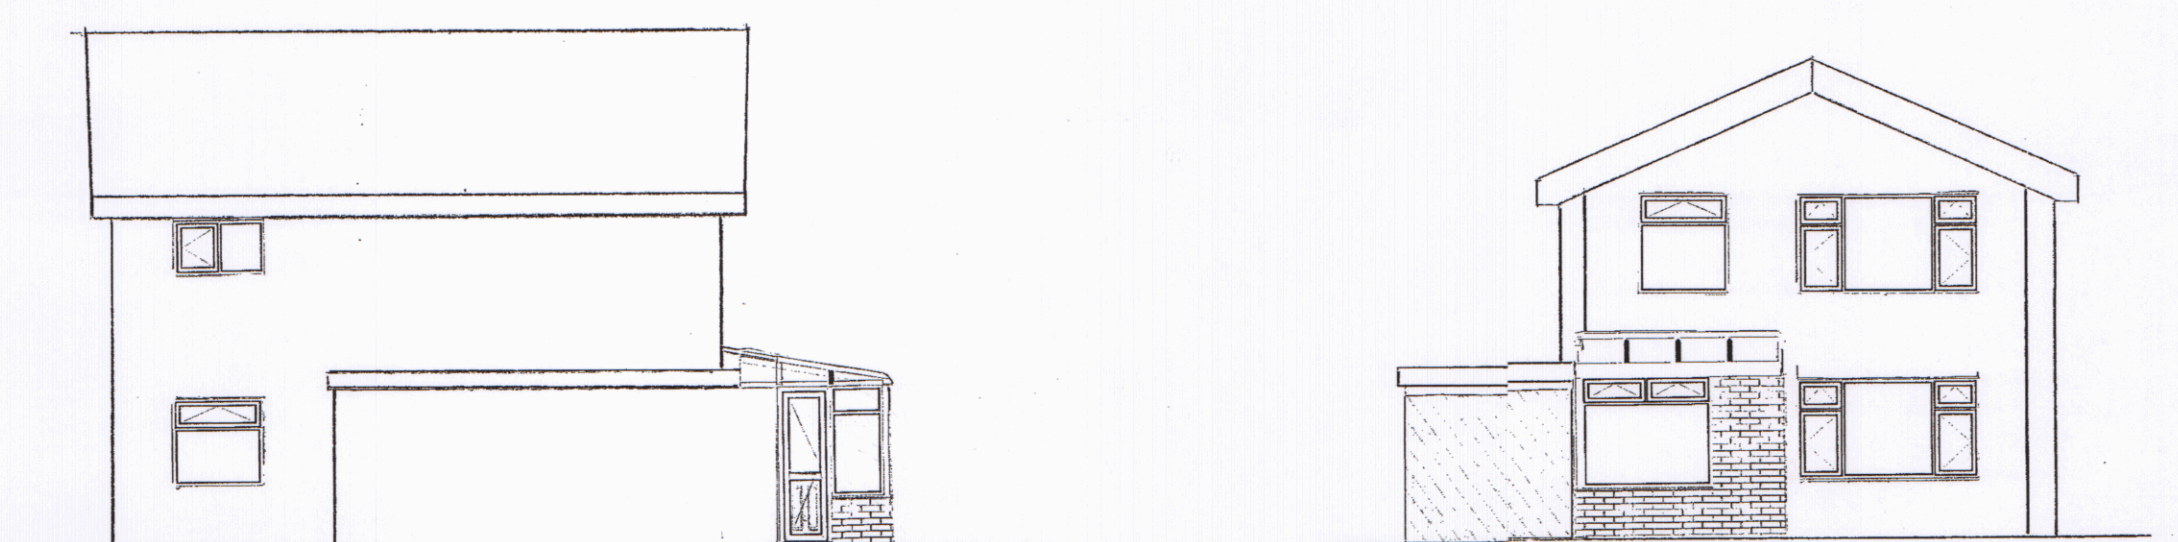


PROPOSED ELEVATIONS:

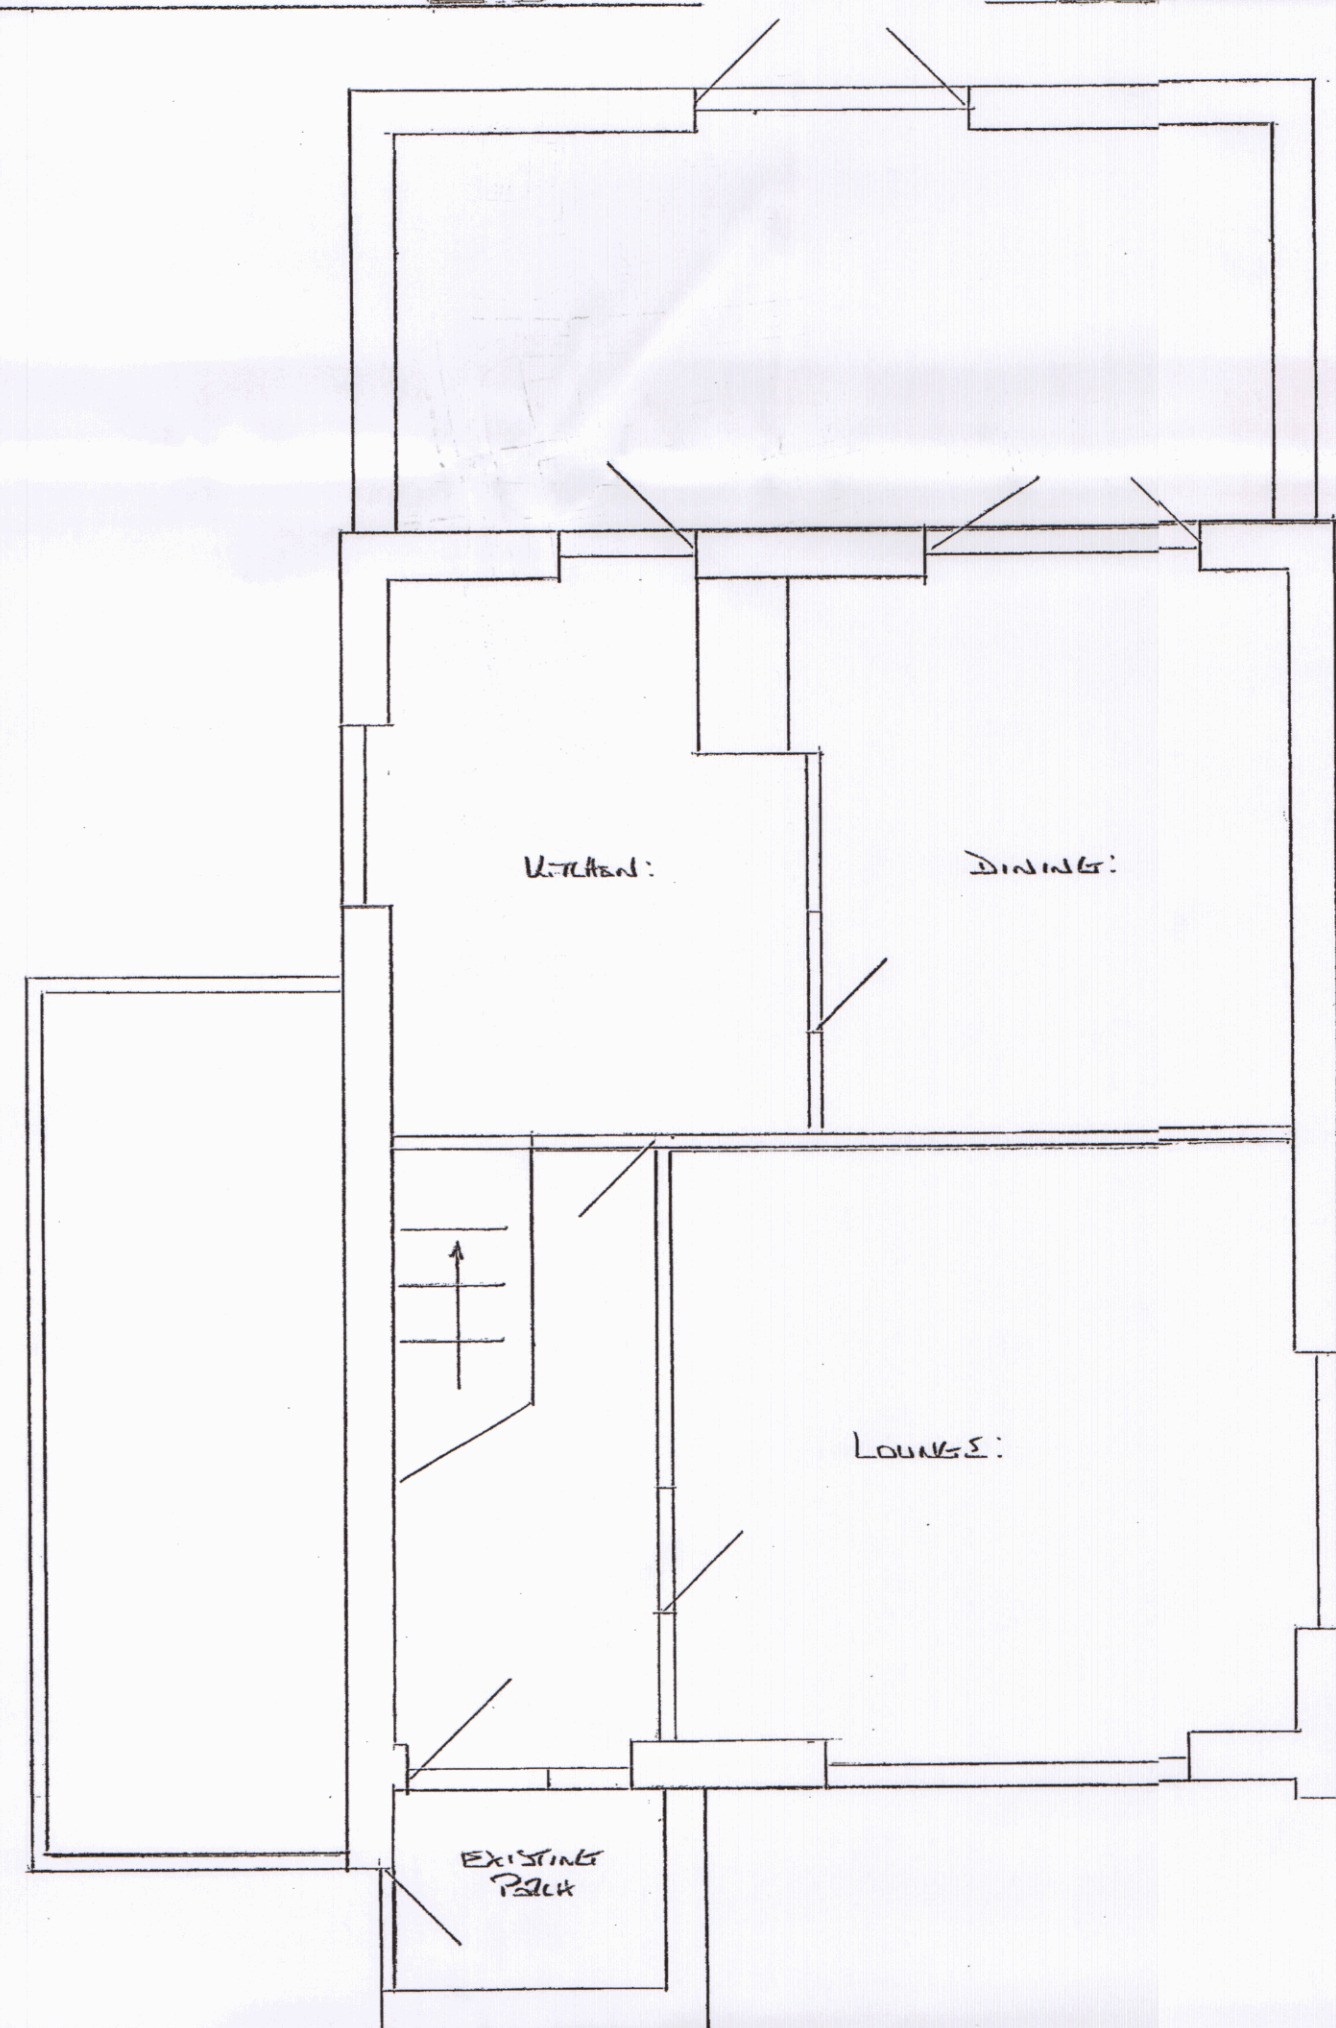

EXISTING GROUND FLOOR

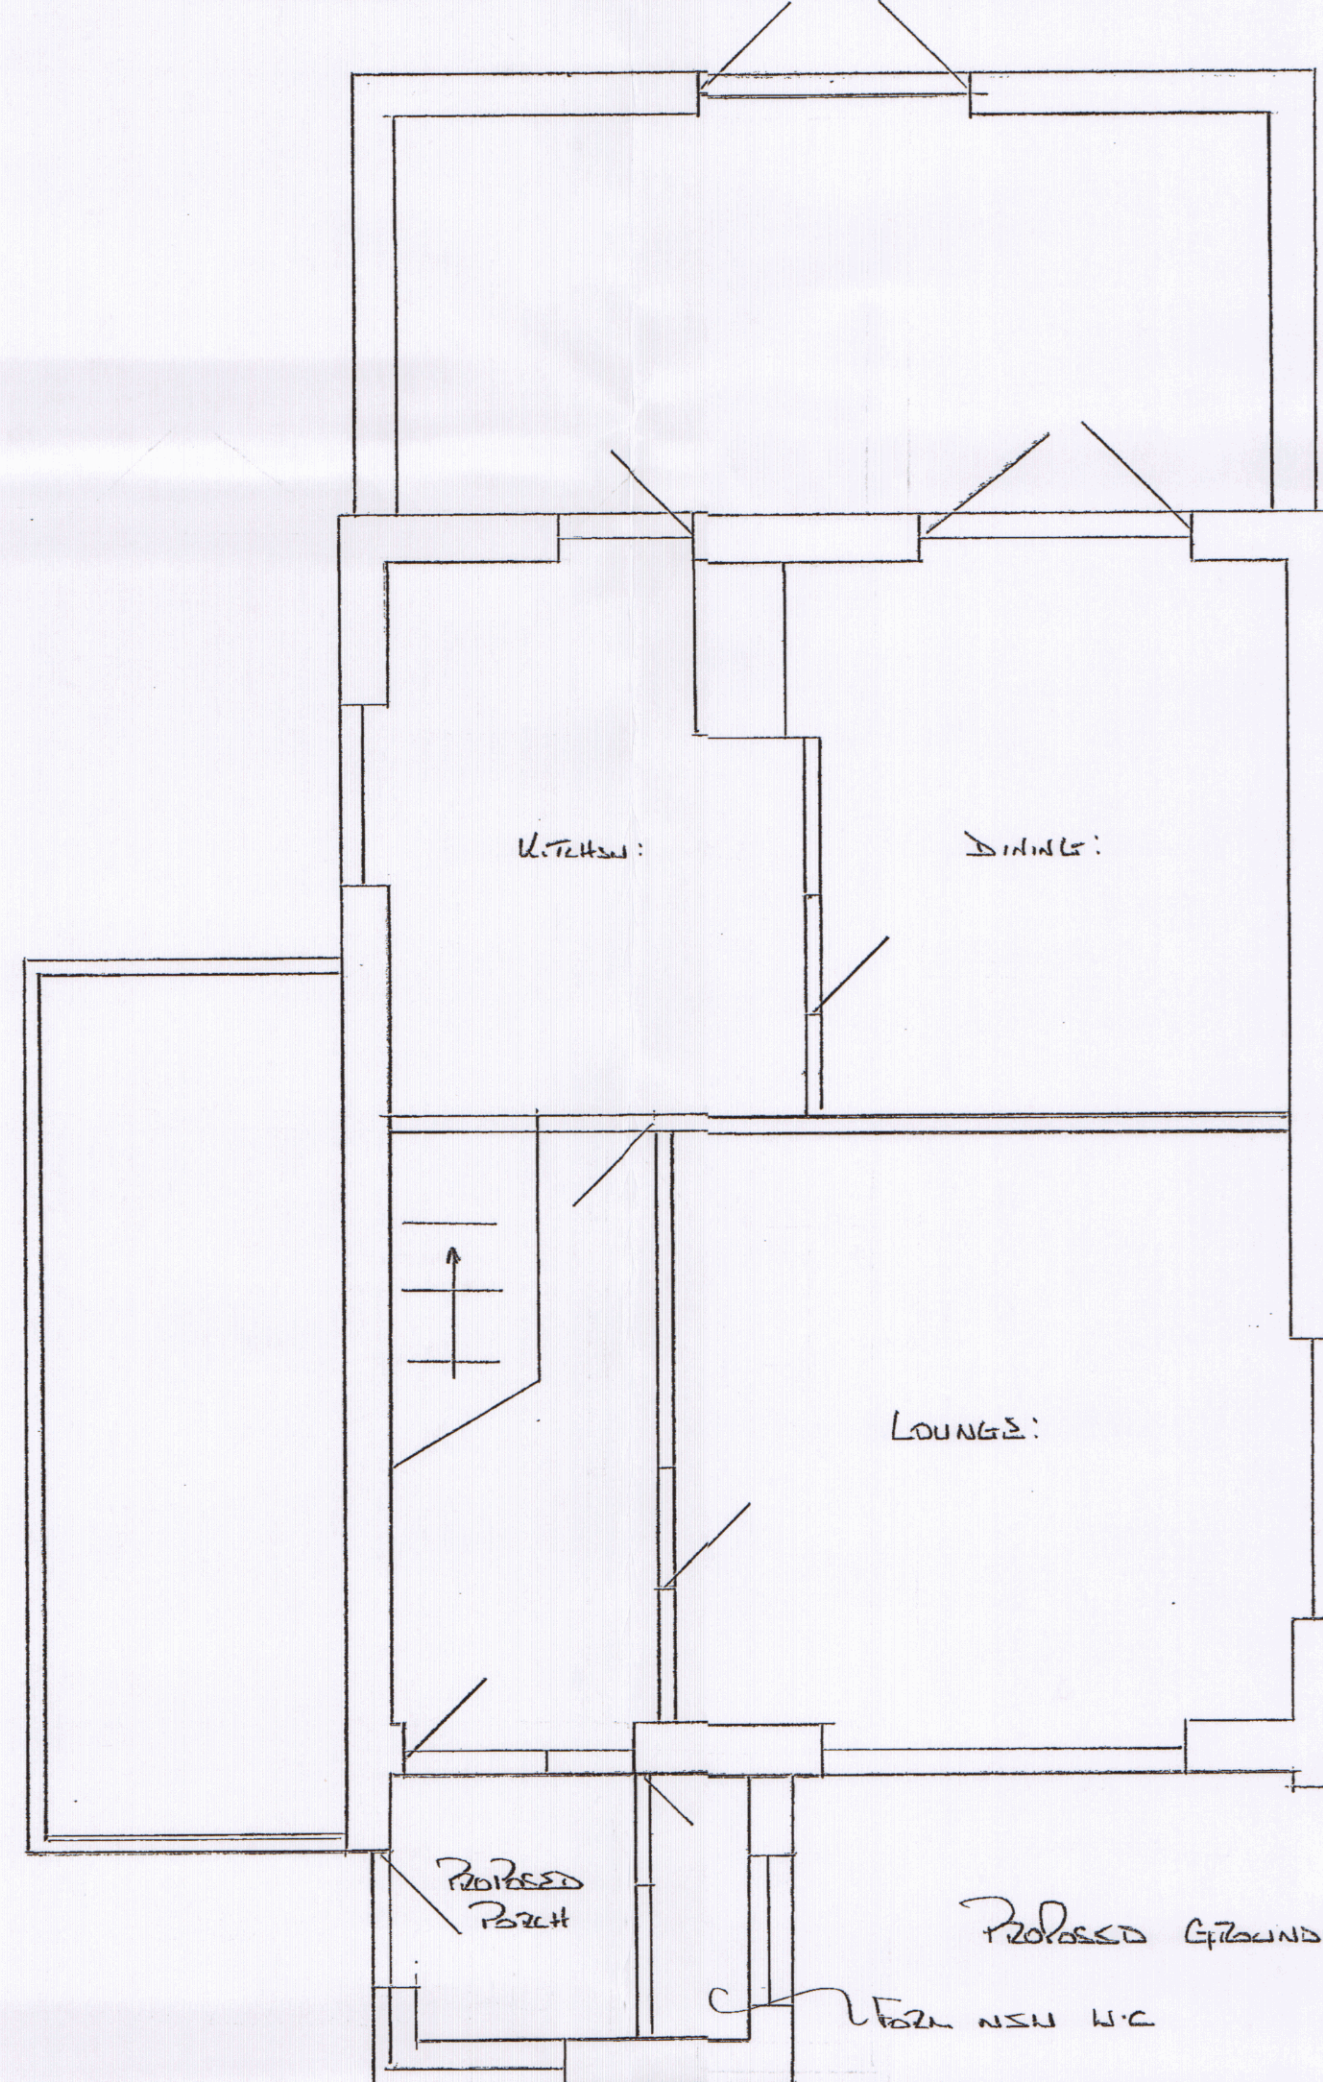

PROPOSED GROUND FLOOR

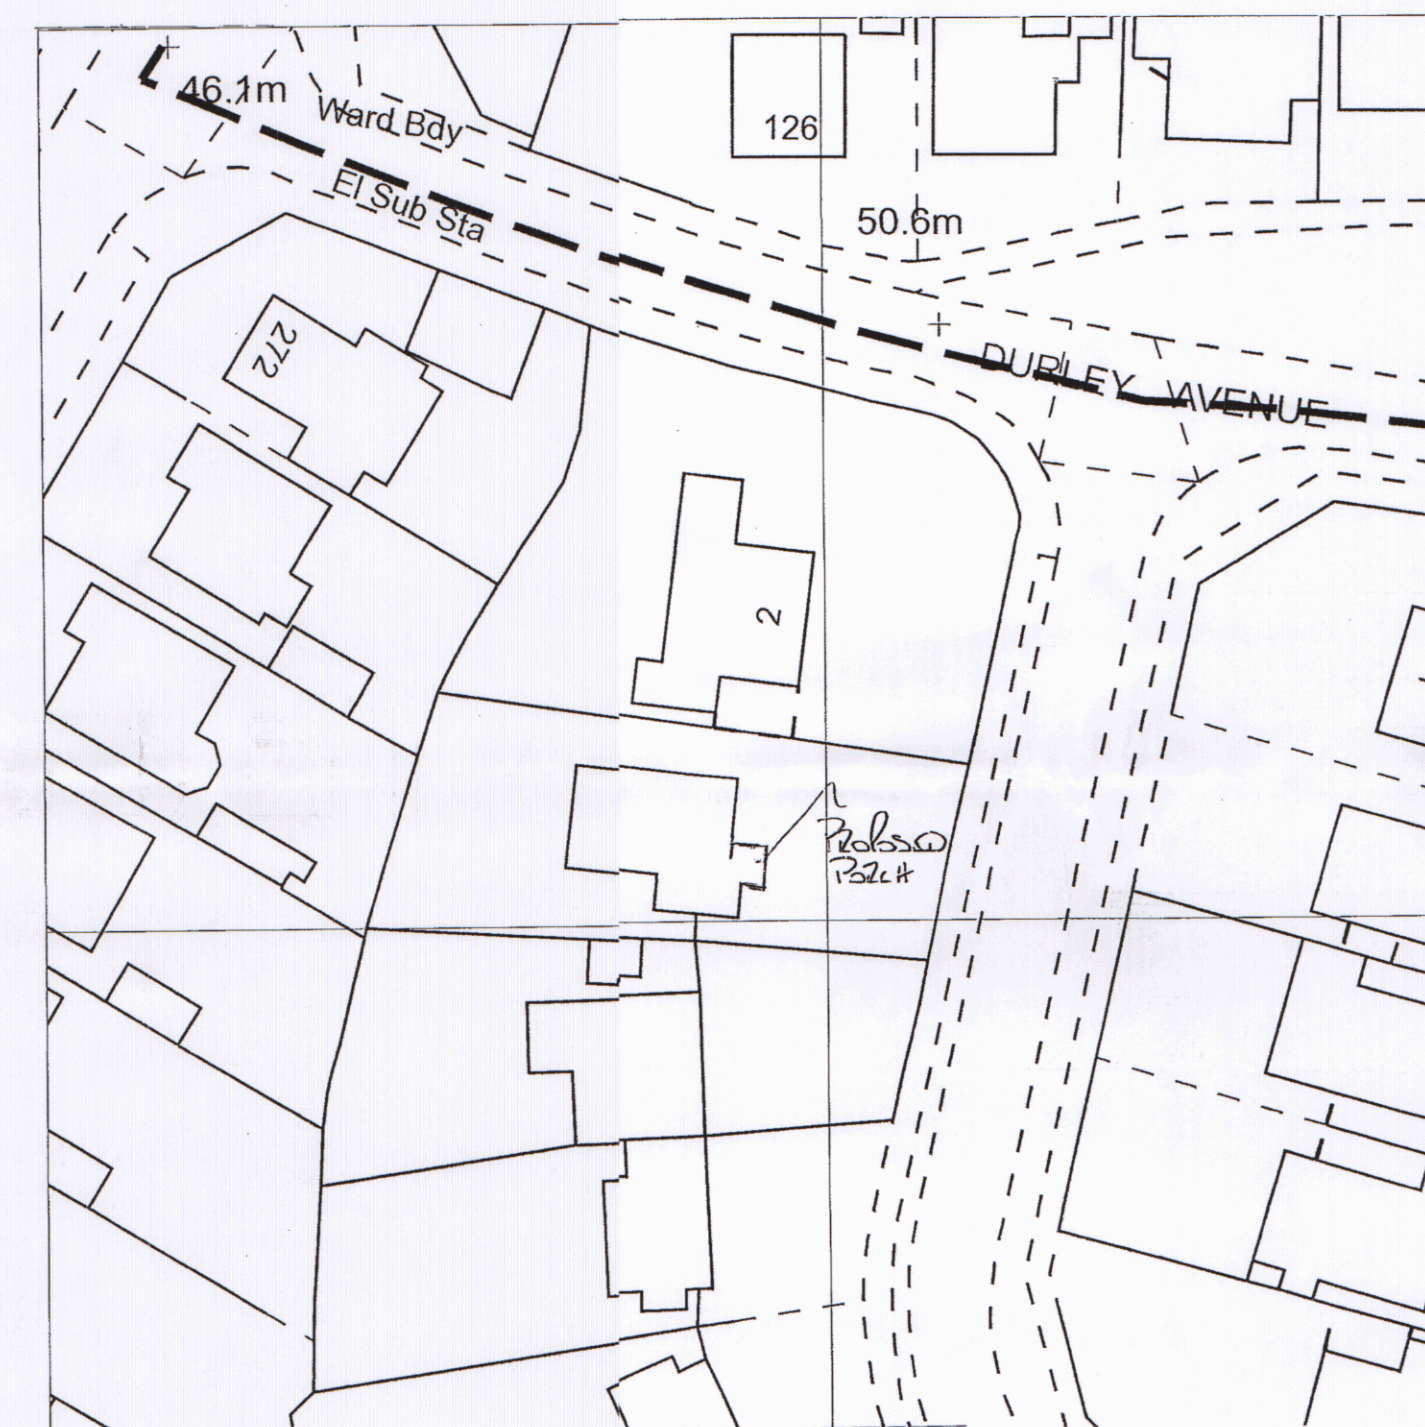

Metres
0 4 8 12 16 20
1:500



Metres
0 10 20 30 40 50
1:1250

Proposed Plot:
MR. MRS. COTTON:
4 RIMINGTON ROAD
WATTELSONVILLE
HANTS
PO8 8UA
Scales: 1:100 1:50

1:50
1:100

HAVANT BOROUGH
COUNCIL
08 MAY 2019
RECEIVED