




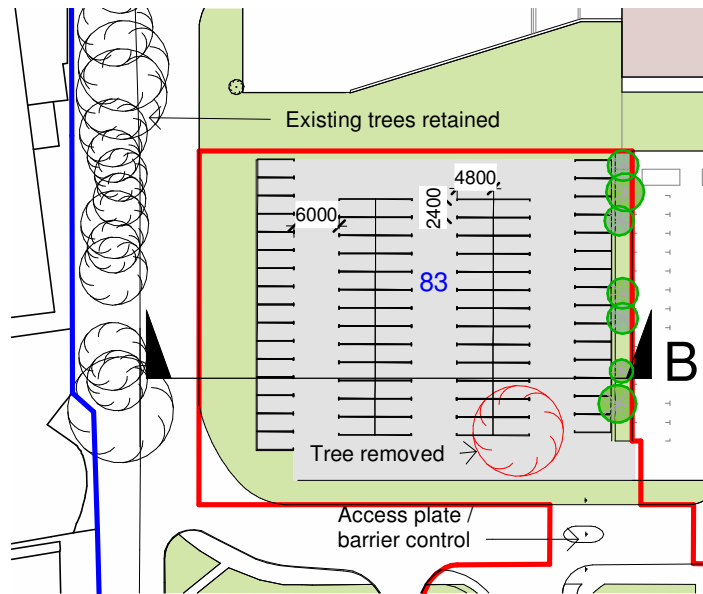

Car park 4
1 : 1000

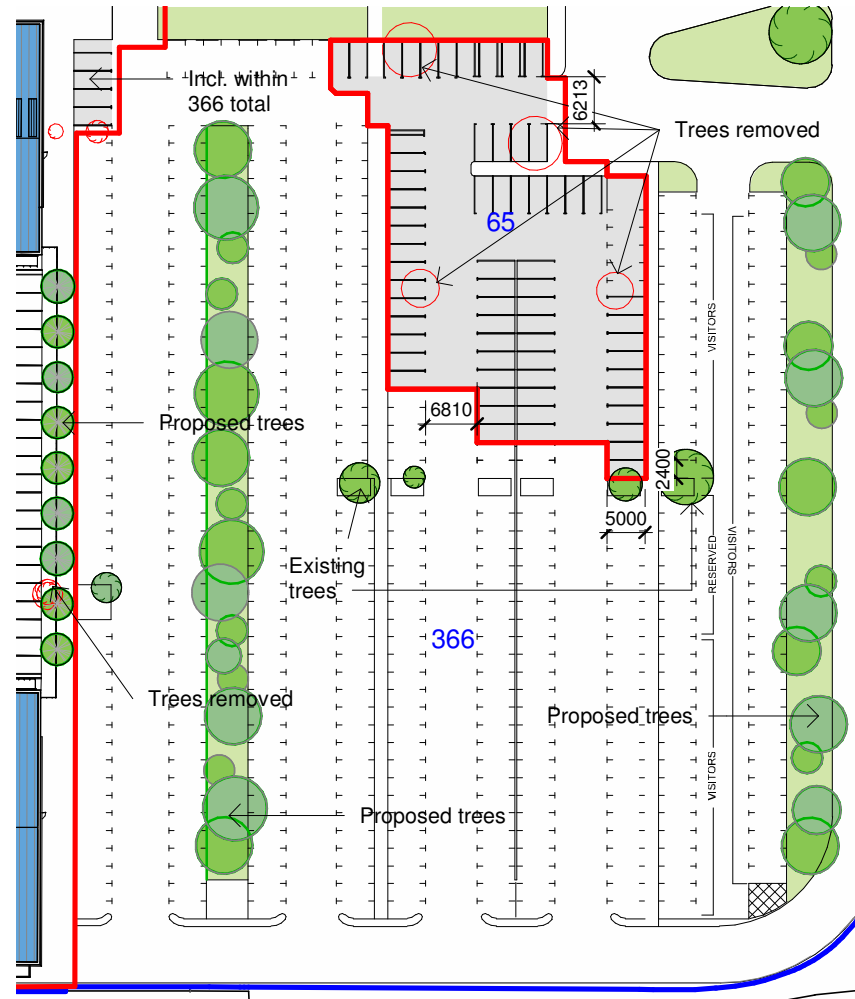


Car Park 3
1 : 1000

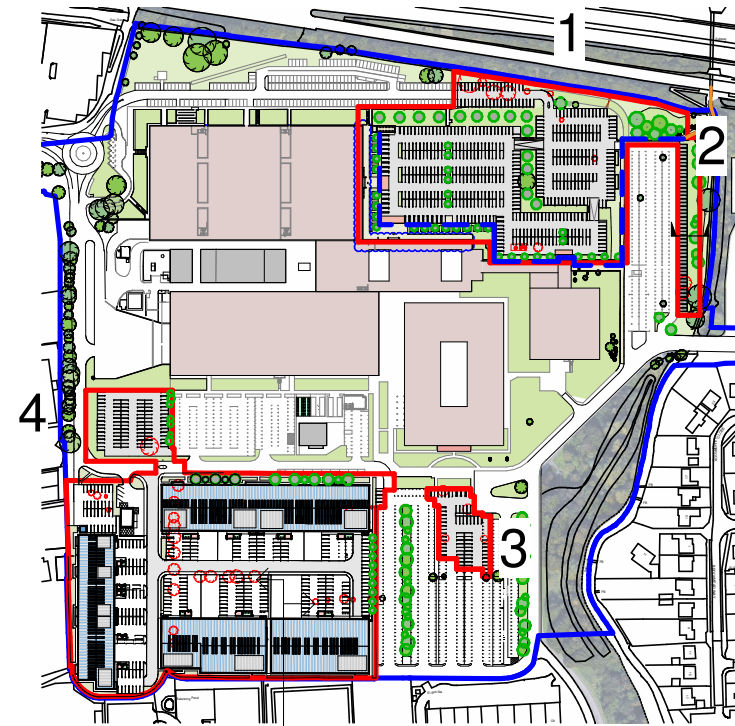

Key Plan Sheet 2
1 : 5000


- ACCESS BARRIER / PLATE CONTROL
- EXISTING TREE RETAINED
- EXISTING TREE REMOVED
- PROPOSED TREE
- FOOTWAY SERVING B.1000/4000
- EXISTING FOOTPATH

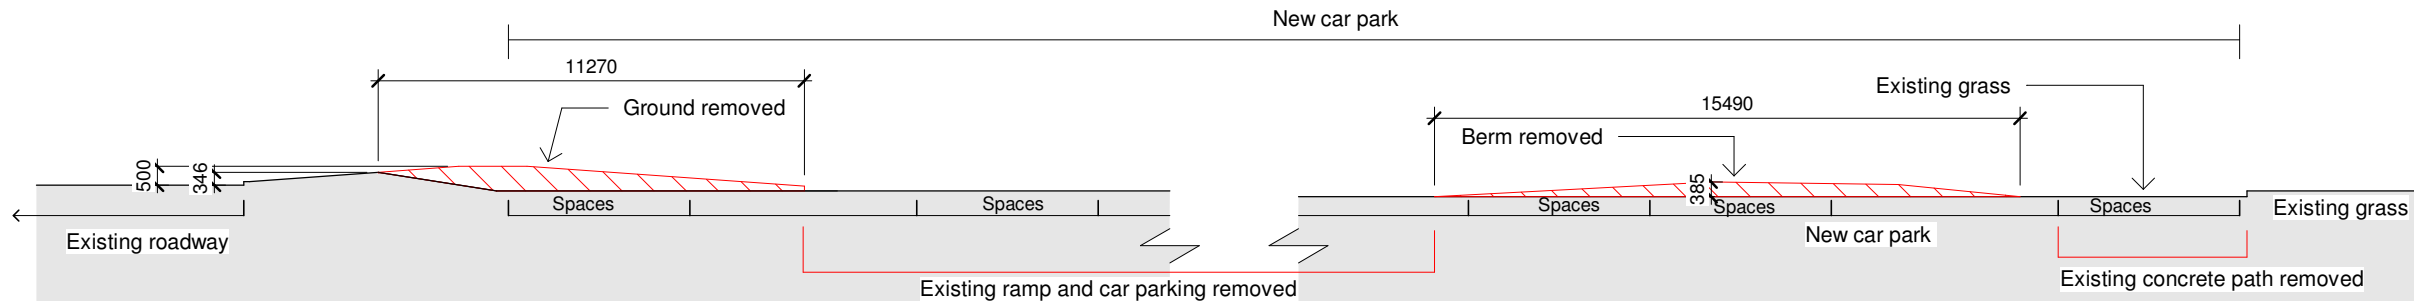

Section B - berm re-profiling
1 : 200

Notes
This drawing may be scaled for the purposes of Planning Applications, Land Registry and for Legal plans where the scale bar is used, and where it verifies that the drawing is an original or an accurate copy. It may not be scaled for construction purposes.
Always refer to figured dimensions. All dimensions are to be checked on site. Discrepancies and/or ambiguities between this drawing and information given elsewhere must be reported immediately to this office for clarification before proceeding. All drawings are to be read in conjunction with the specification and all works to be carried out in accordance with latest British Standards / Codes of Practice.

E	17.12.19	CJ	Application areas updated. Raised footpath north and east of 178 added.	
D	09.12.19	CJ	Footpath route updated and traffic management added.	
C	15.10.19	CJ	Dimensions added to areas of parking.	
B	02.08.19	CJ	Tree legend added	
A	28.06.19	JH	First Issue	IJ

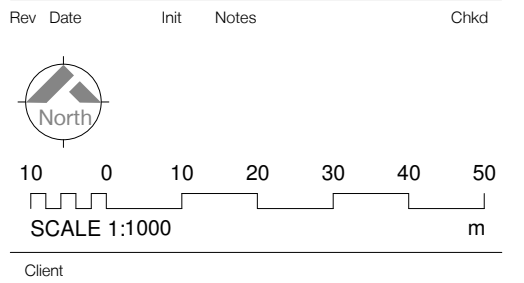

Drawing Originator

AWW inspired environments

London - 106 Weston Street London SE1 3QB 020 7160 6000
Bristol - Rivergate House, Bristol, BS1 6LS 0117 923 2535
Plymouth - East Quay House, Plymouth, PL4 0HX 01752 261 282

RIBA Chartered Practice www.aww-uk.com

Project Title

Langstone Technology Park

Drawing Title

Car Park Layouts Sheet 2

Scale	Sheet	Drawn	Checked	Date
As indicated	A3	JH	IJ	27/06/19
Status	Project No.			
PLANNING	4046			
Drawing Reference	Drawing No.	Revision		
	0156	E		