




OPTION A

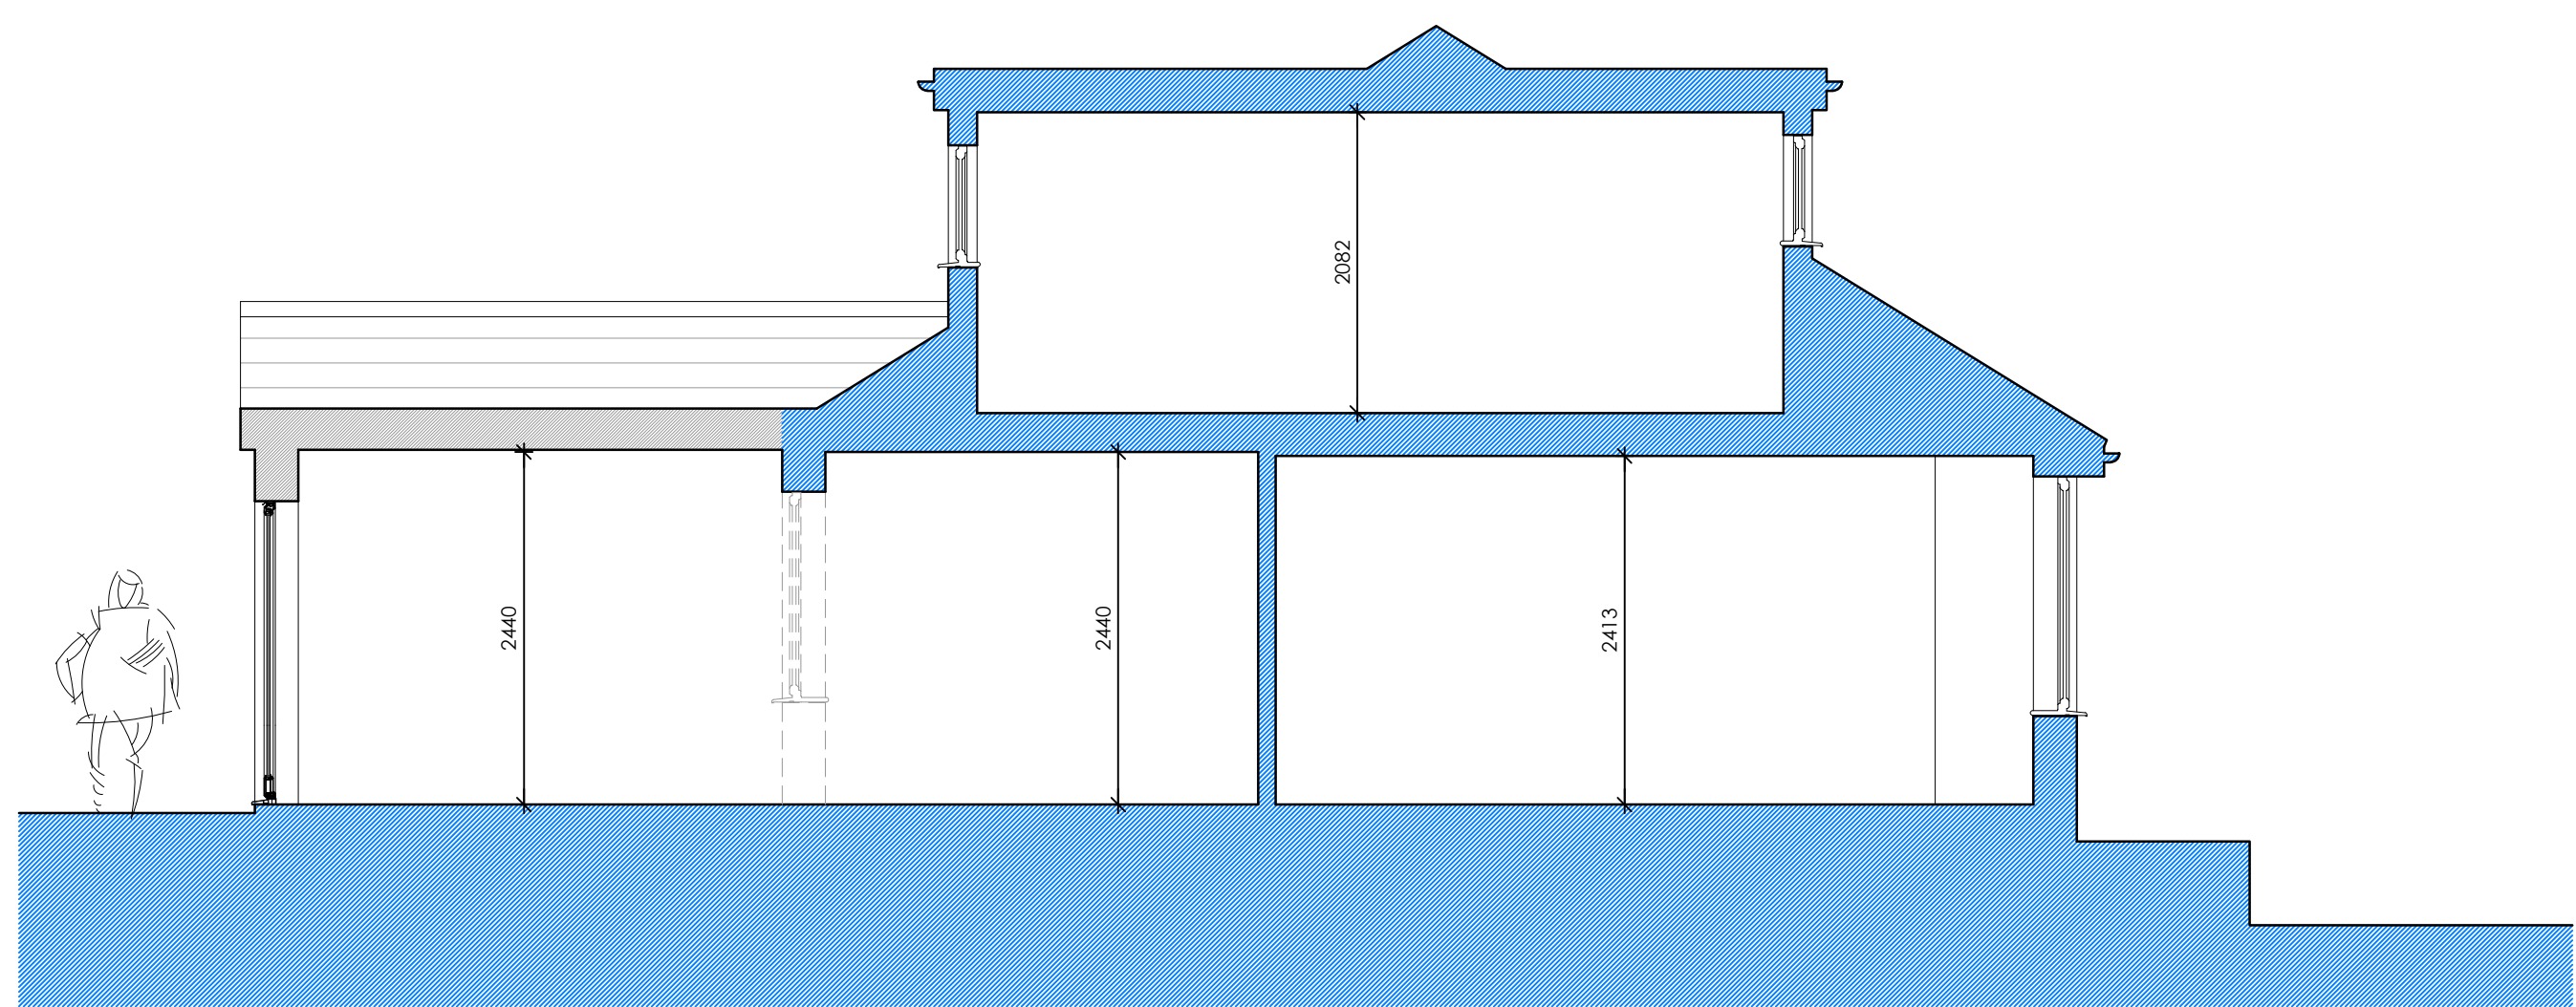

Proposed Section
1:50

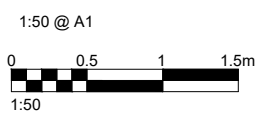

Proposed Block Plan
1:200

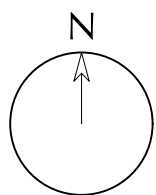

notes: Areas Hatched Blue Indicate Existing Structure To Be Retained

revisions:

NOTE: The contractor is responsible for checking all site dimensions and levels. These should be checked prior to the ordering of any components and before the commencement of the works. All discrepancies should be brought to the attention of the Contract Administrator

Brookley Developments
122 Park Avenue
Purbrook

drawing information title: As Proposed Section & Block Plan
status: Preliminary
date: November 2019
scale: 1:50/200@A1
drawn: SCR
chk'd: GR



job: 1082 dwg: 1211 rev: /