



77 The Brow, Widley - 3010.19.BT - Location Plan

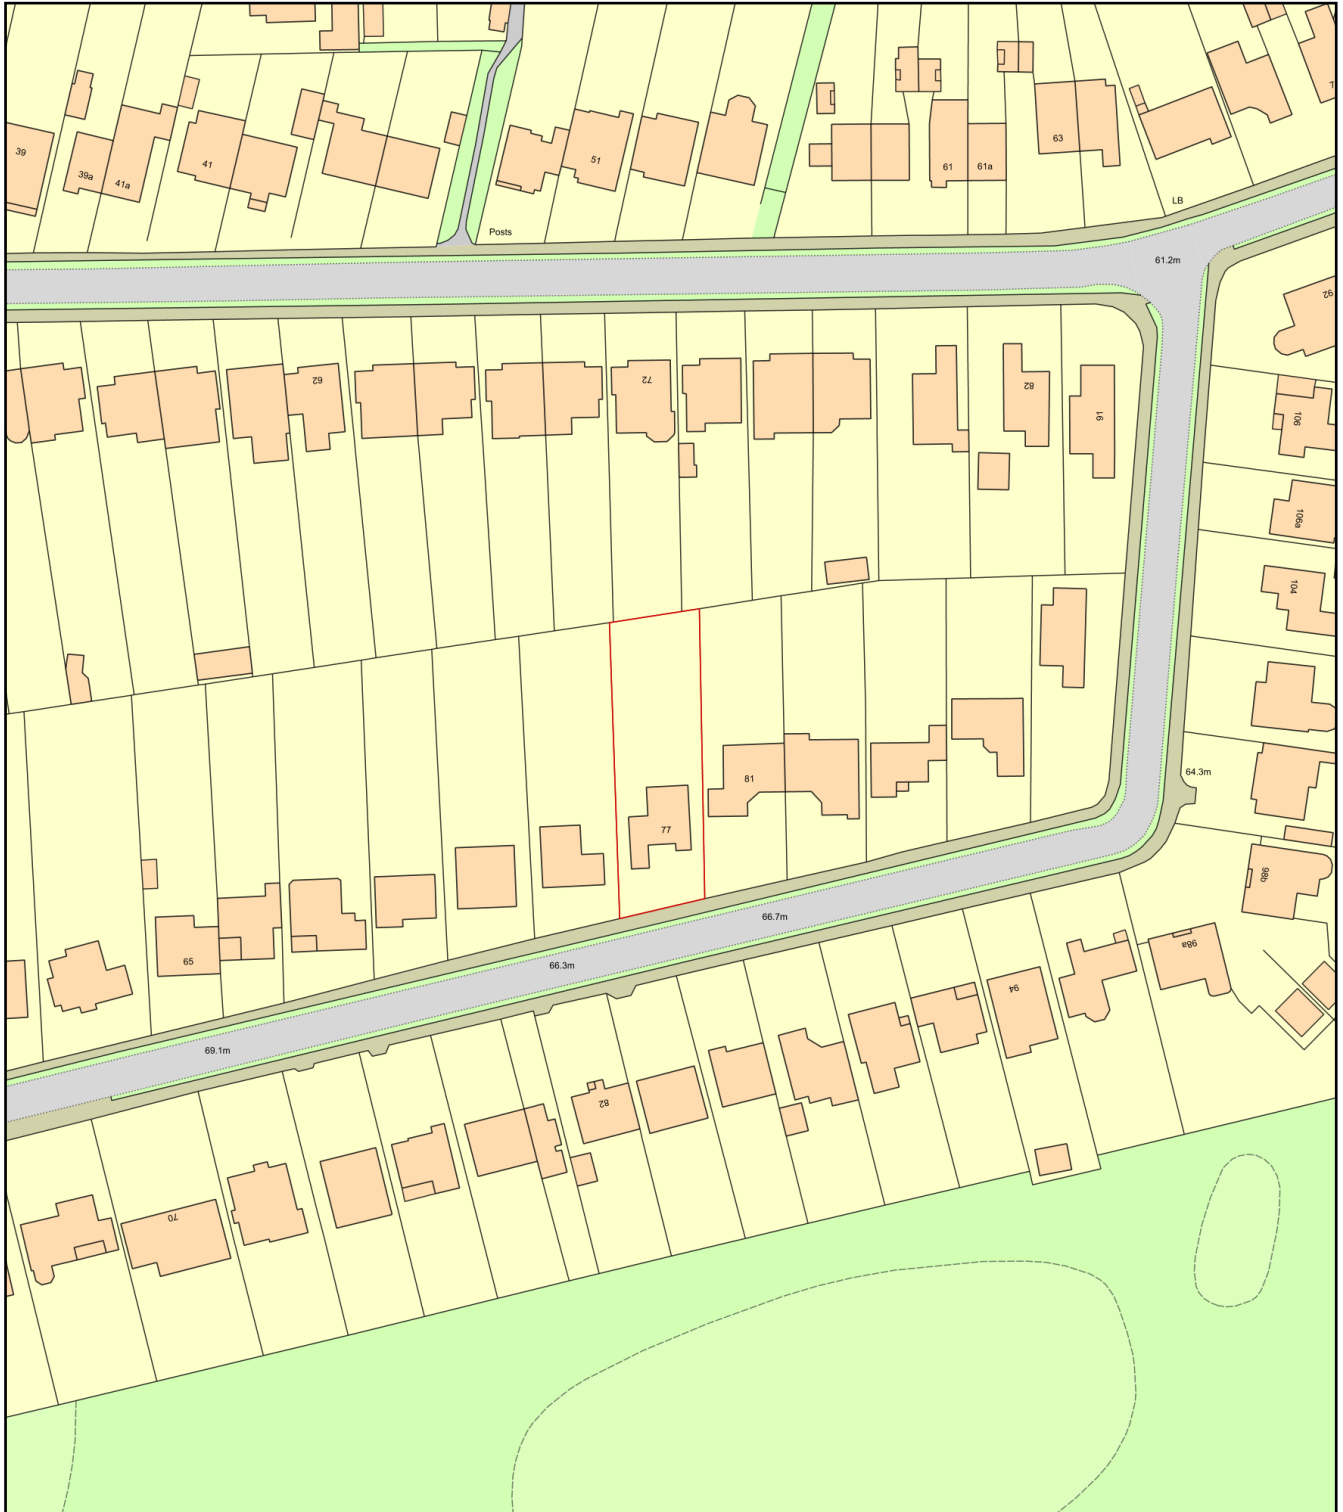

0 50
Metres

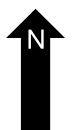

Plan Produced for: Mr & Mrs Ayling

Date Produced: 26 Mar 2019

Plan Number/Project ID: TQRQM19085160502004

Scale: 1:1250 @ A4