


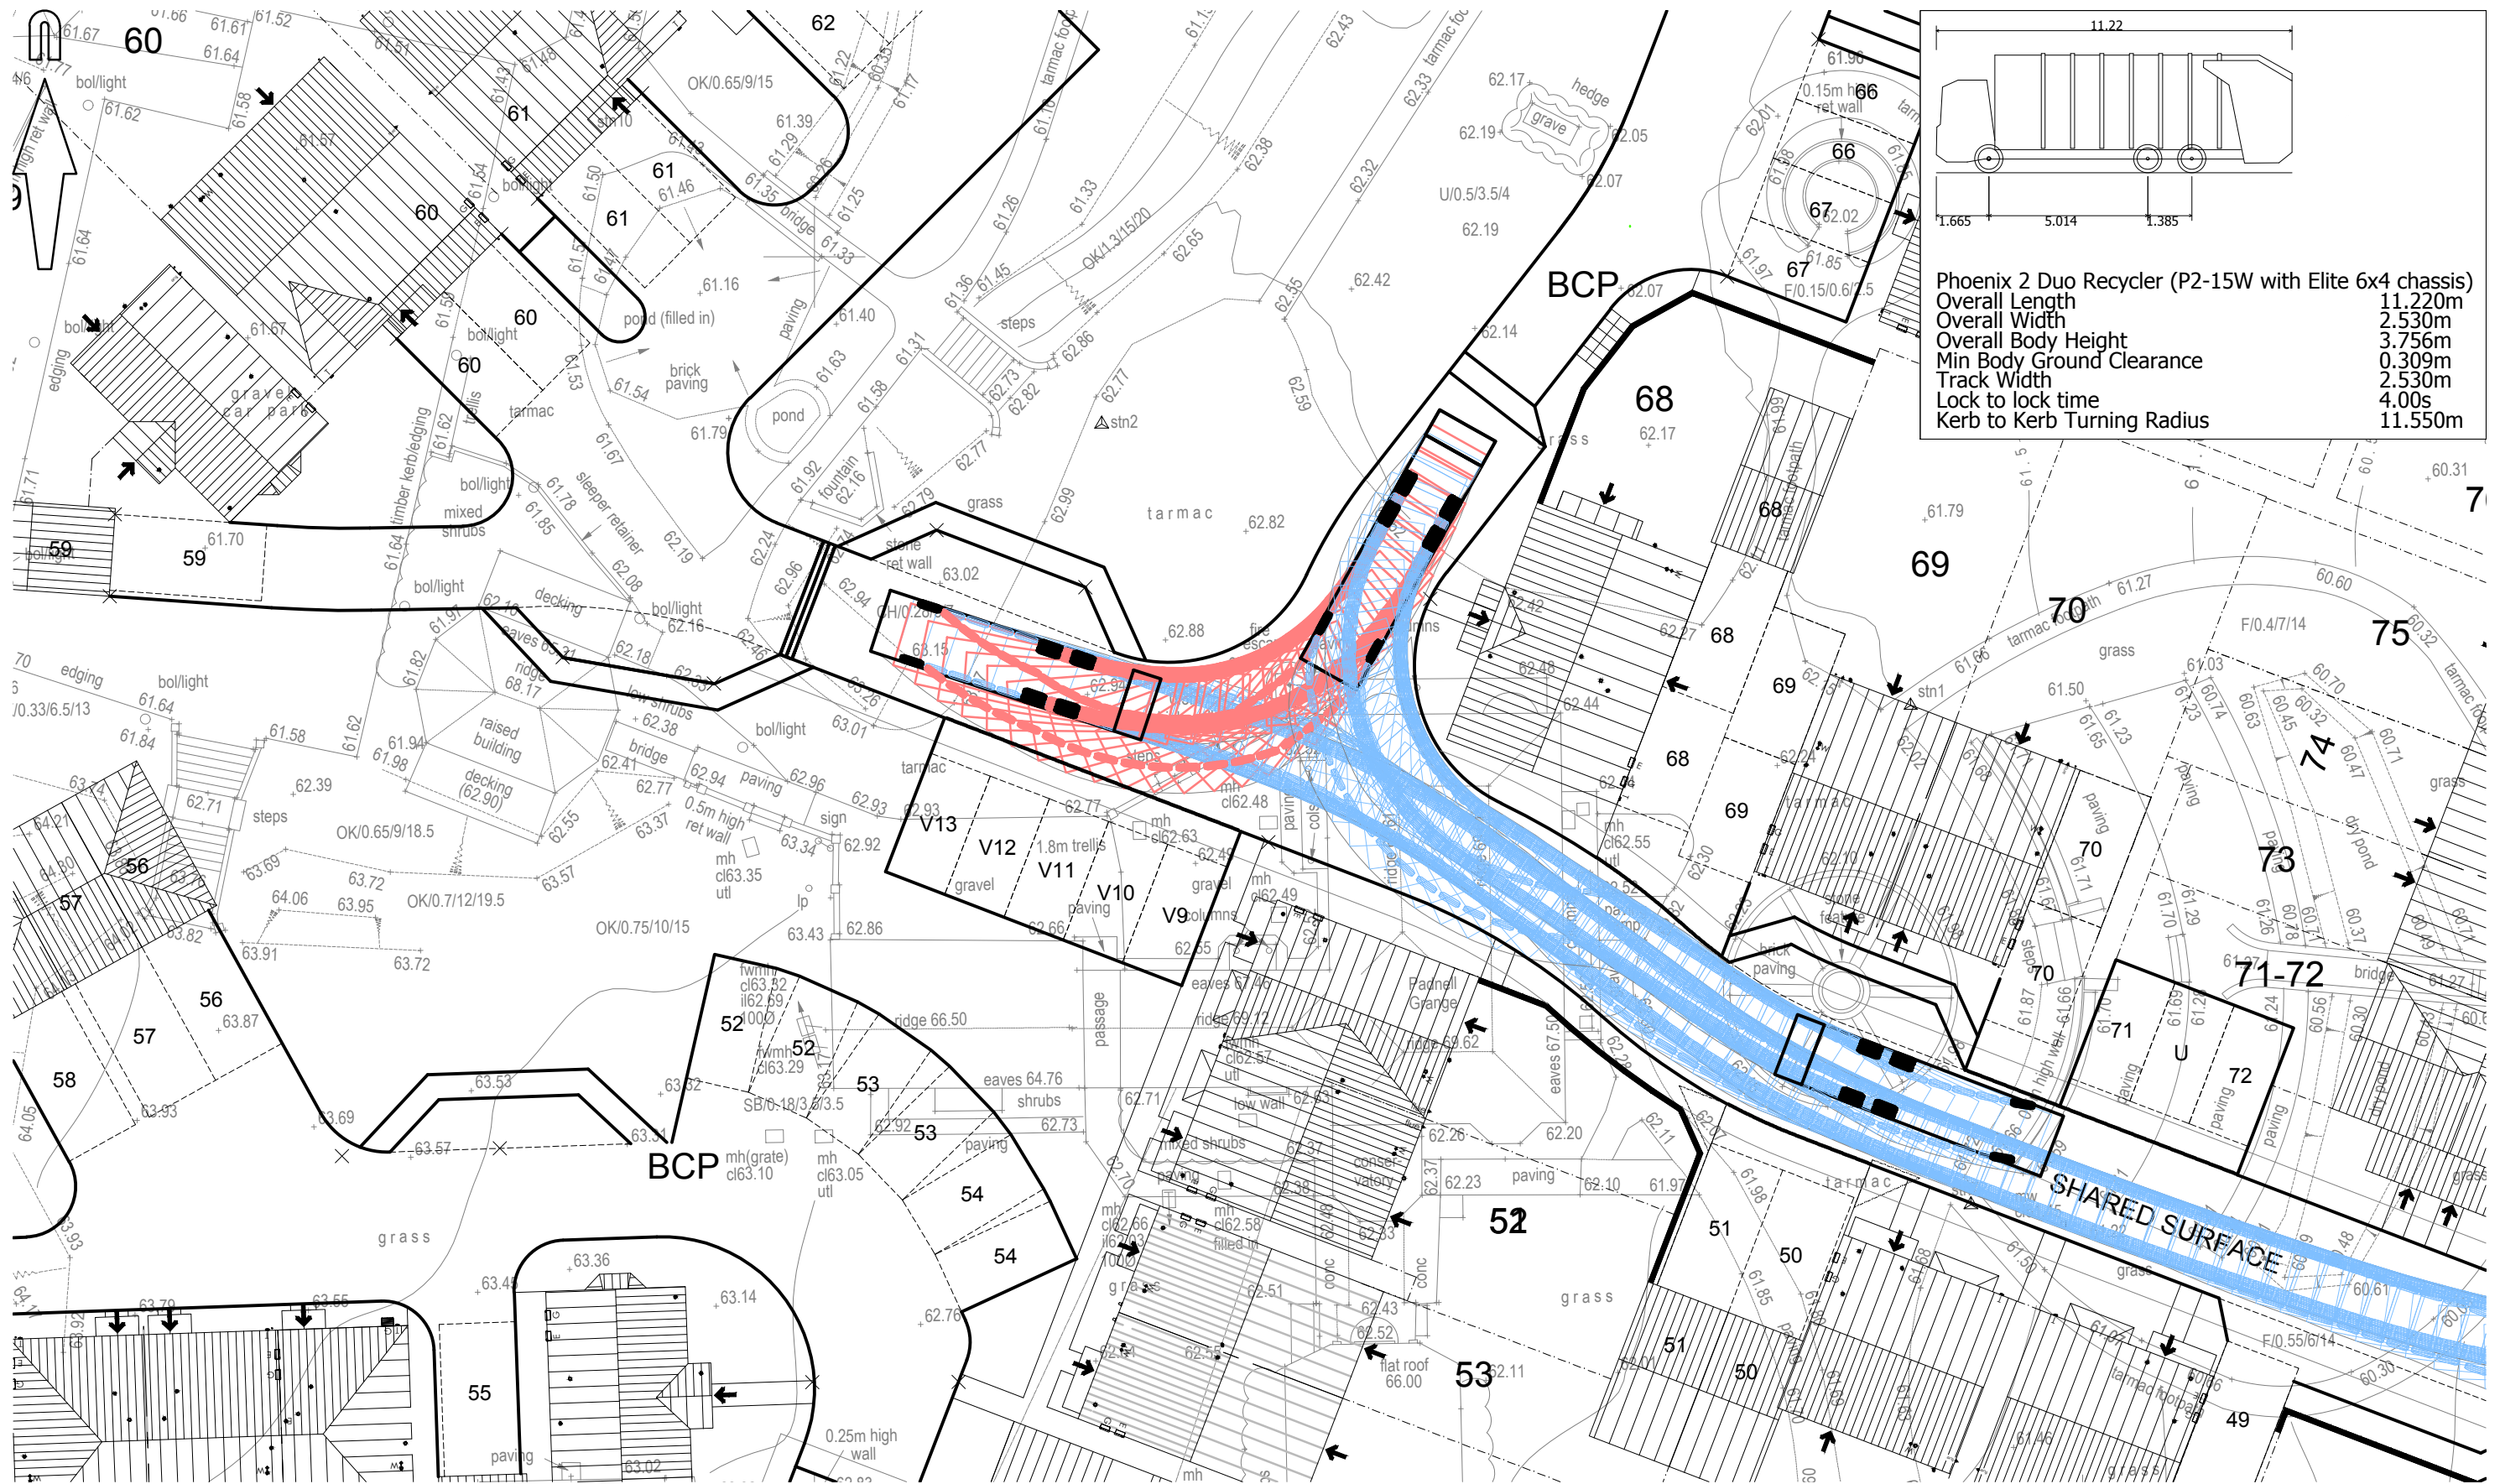

© Crown copyright and database rights 2018. Ordnance Survey 0100031673.



Mayer Brown Limited
Lion House Oriental Road Woking Surrey GU22 8AR
Telephone 01483 750 508 Fax 01483 750 437
wokingoffice@mayerbrown.co.uk www.mayerbrown.co.uk

client
BELLWAY HOMES LTD (WESSEX) & THE
BORROW FOUNDATION LTD

project
PADNELL GRANGE COWPLAIN, WATERLOOVILLE

title
SWEPT PATH ANALYSIS
11.22M REFUSE VEHICLE TURNING
IN NORTHERN TURNING HEAD

scale 1:250 @ A3 drawn by JME checked by SL

date JANUARY 2019 cad file MBSK190103-03-P4.DWG

drawing number MBSK190103-03 rev. P4