


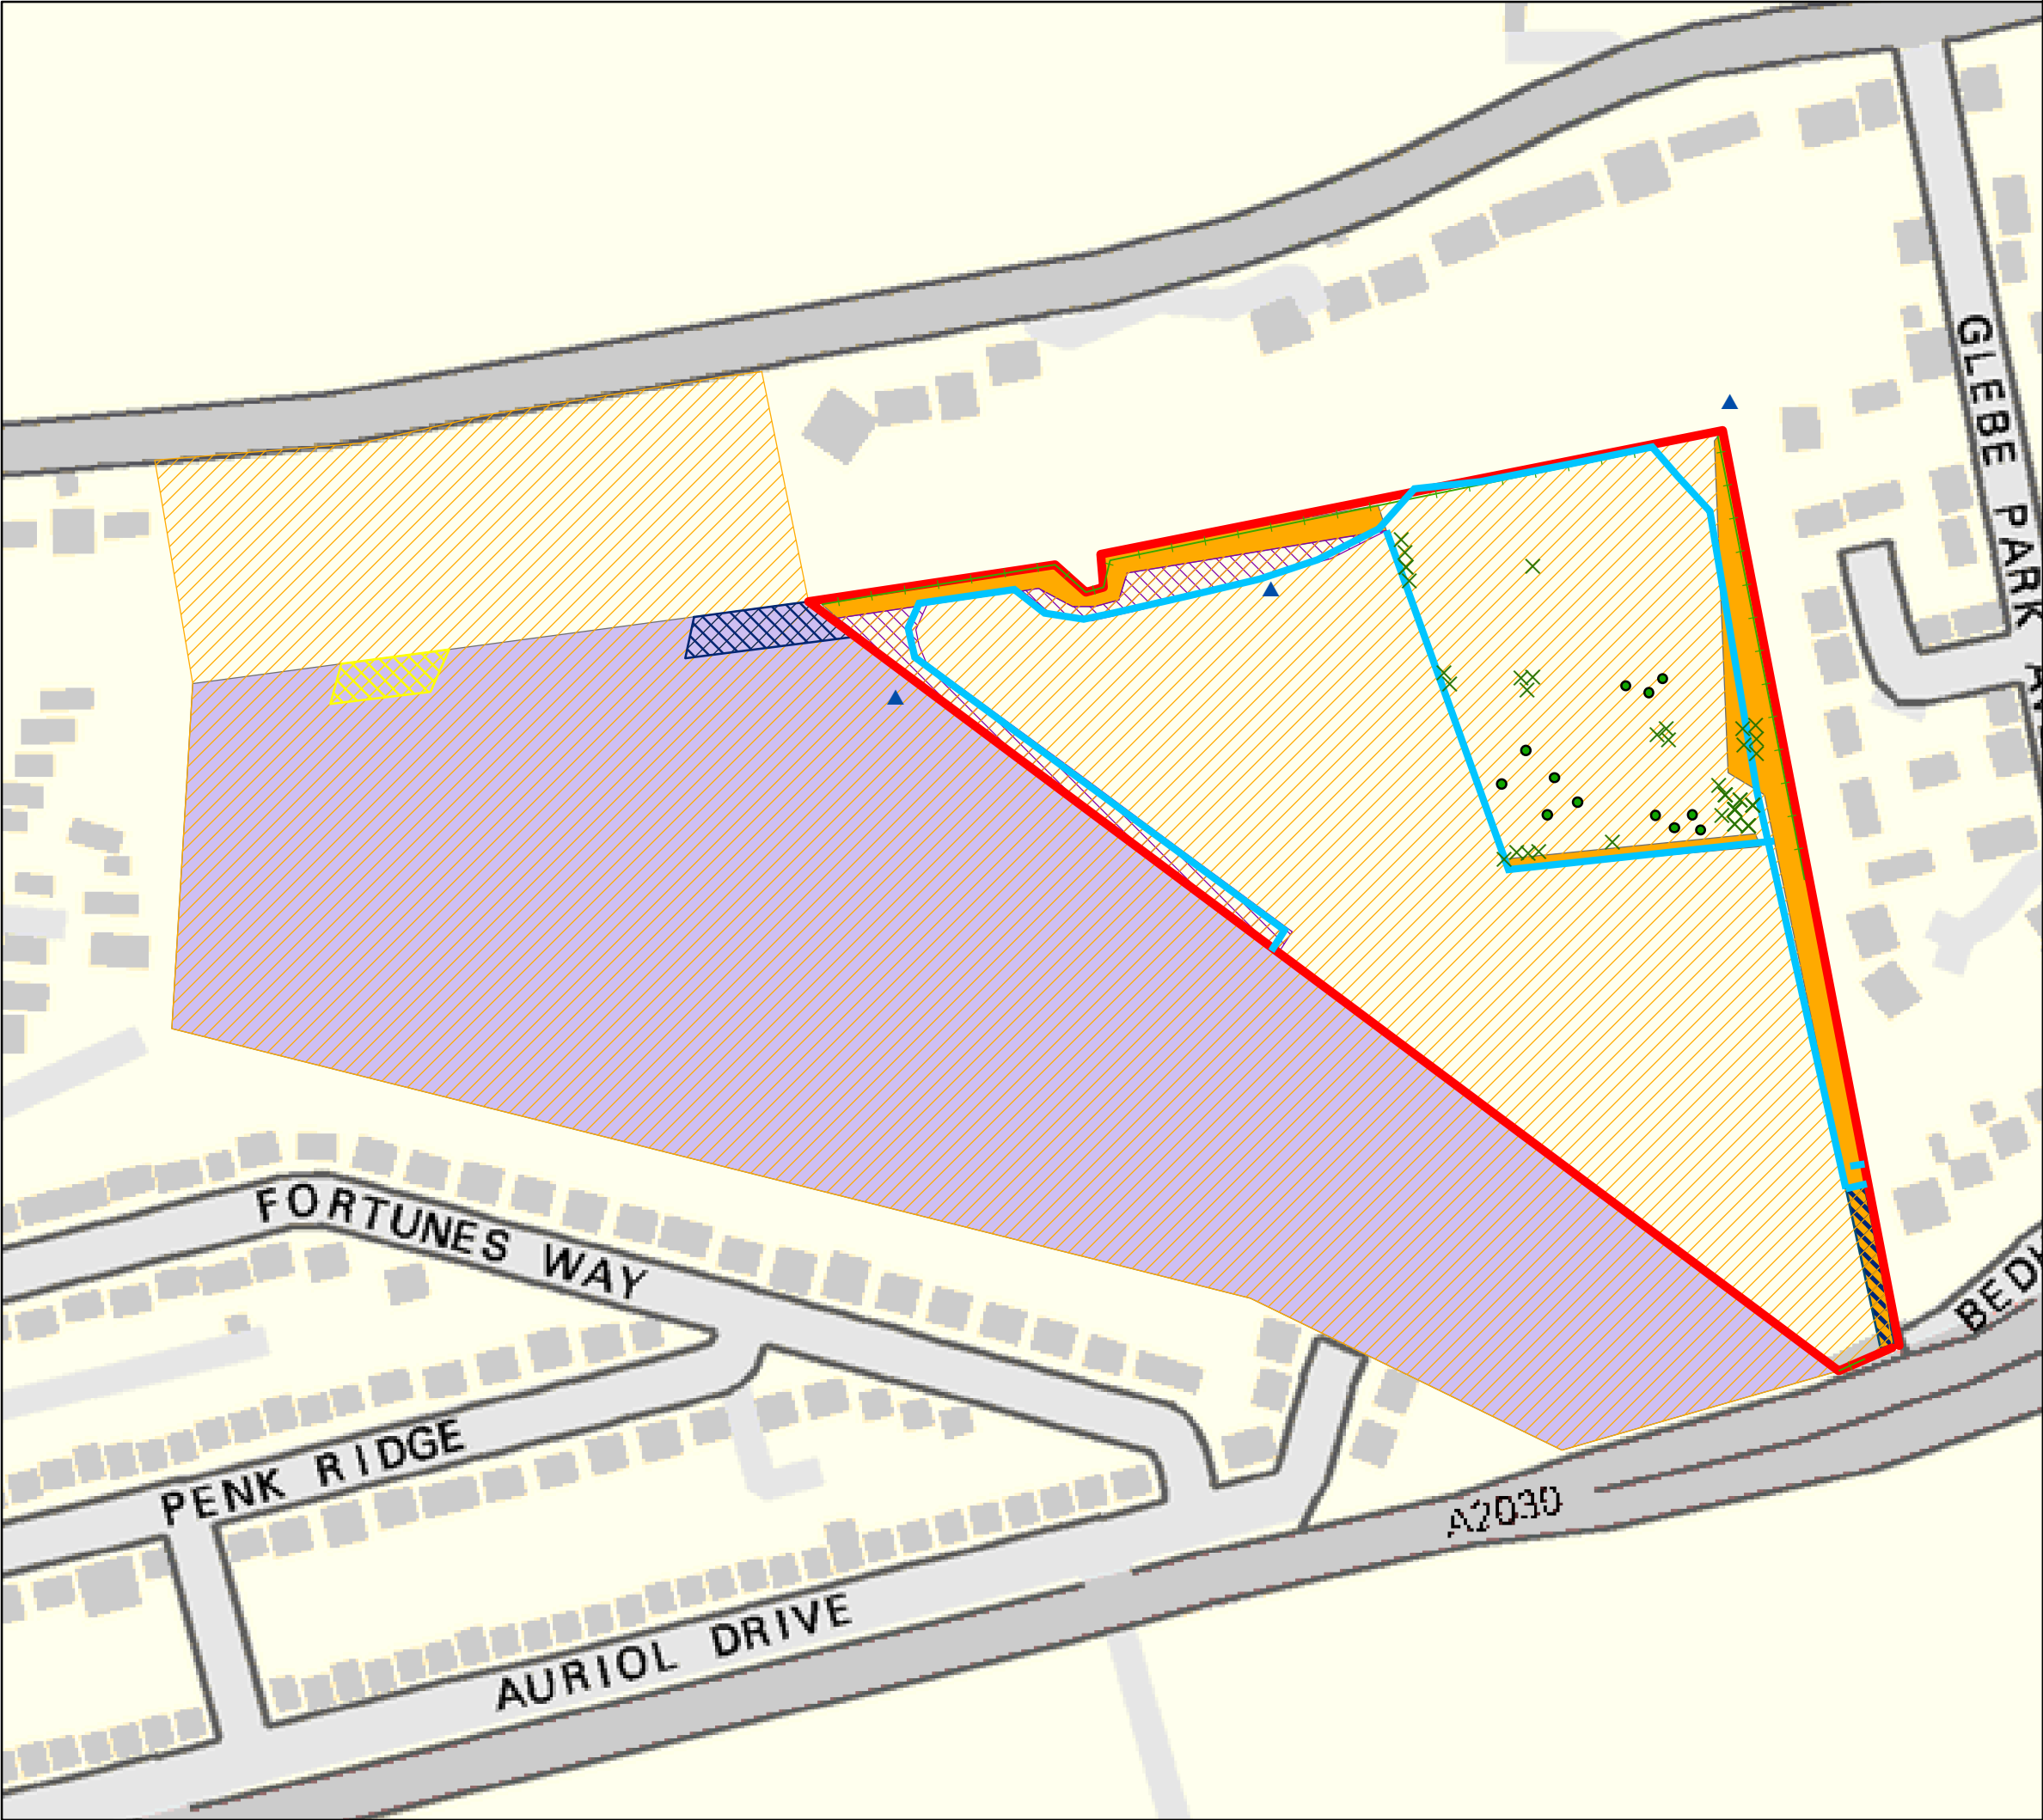

N

Legend

- Reptile hibernacula
- Scattered scrub
- Scattered trees
- Indicative reptile fencing location
- Species poor hedgerow with trees
- Site boundary
- Location of sowing of dwarf spurge
- Receptor location for translocated soil of dwarf spurge
- SINC designated for Brent Geese and Dwarf Spurge
- ECOW
- Area to be seeded with grassland following dwarf spurge mitigation
- Mitigation land for wintering birds
- Semi-improved neutral grassland

0 35 70 140 Metres

The Pavillion, 1st Floor
Botleigh Grange Office Campus,
Hedge End,
Southampton, Hants,
SO32 2AF

Tel: 02382 022800
Fax: 02382 022889
email: ecology@wyg.com

WYG Planning & Environment creative minds safe hands

Portsdown Hill, Havant

Mitigation Plan

	Drawn by: BC	Date: 13/10/14	Checked By: CM	Date: 13/10/14	Approved By: CM	Date: 13/10/14
Project No: A083733	Office 45	Type 94	Figure 1		Revision	

This map is produced from Ordnance Survey material with the permission of Ordnance Survey on behalf of the Controller of HMSO. Crown Copyright