


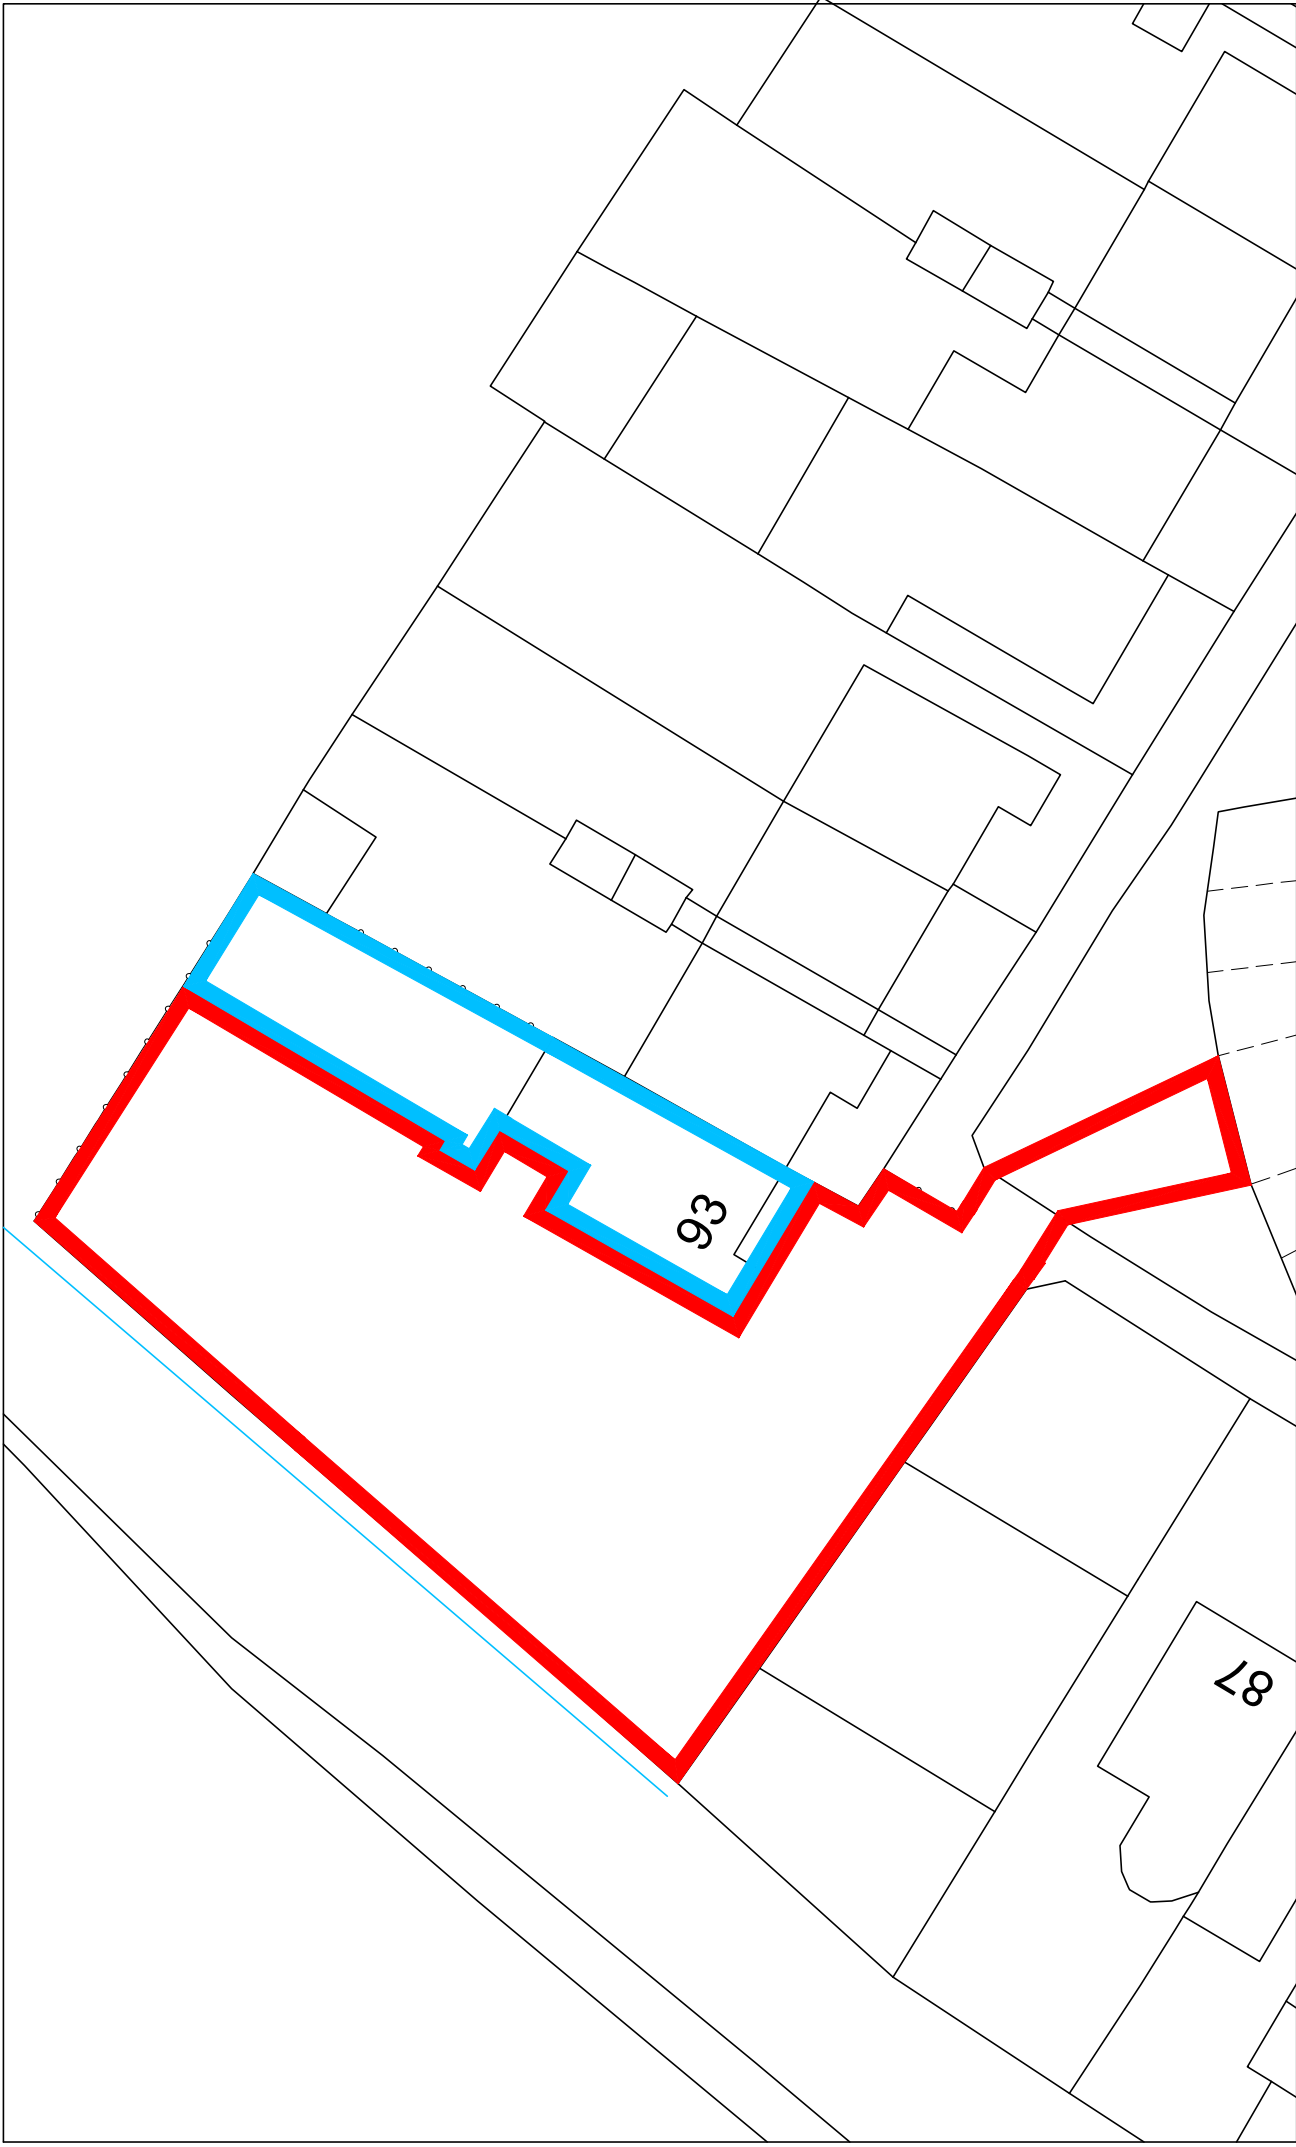

 Critchley Architecture And Design Ltd. Contact: 0330 474 979 info@caad-online The Old Brewery, 55E South Street, Havant, PO9 8BU		Existing Site Plan	Revisions	a) Note/Date/Initial b) c) d)	Land Adjacent, 93 Winterslow Dr, Havant, Hampshire, PO9 5DZ	Scale A1=1:100, A3=1:200 Drawn SAR Date 05/04/19	19032-102 ⁰

