
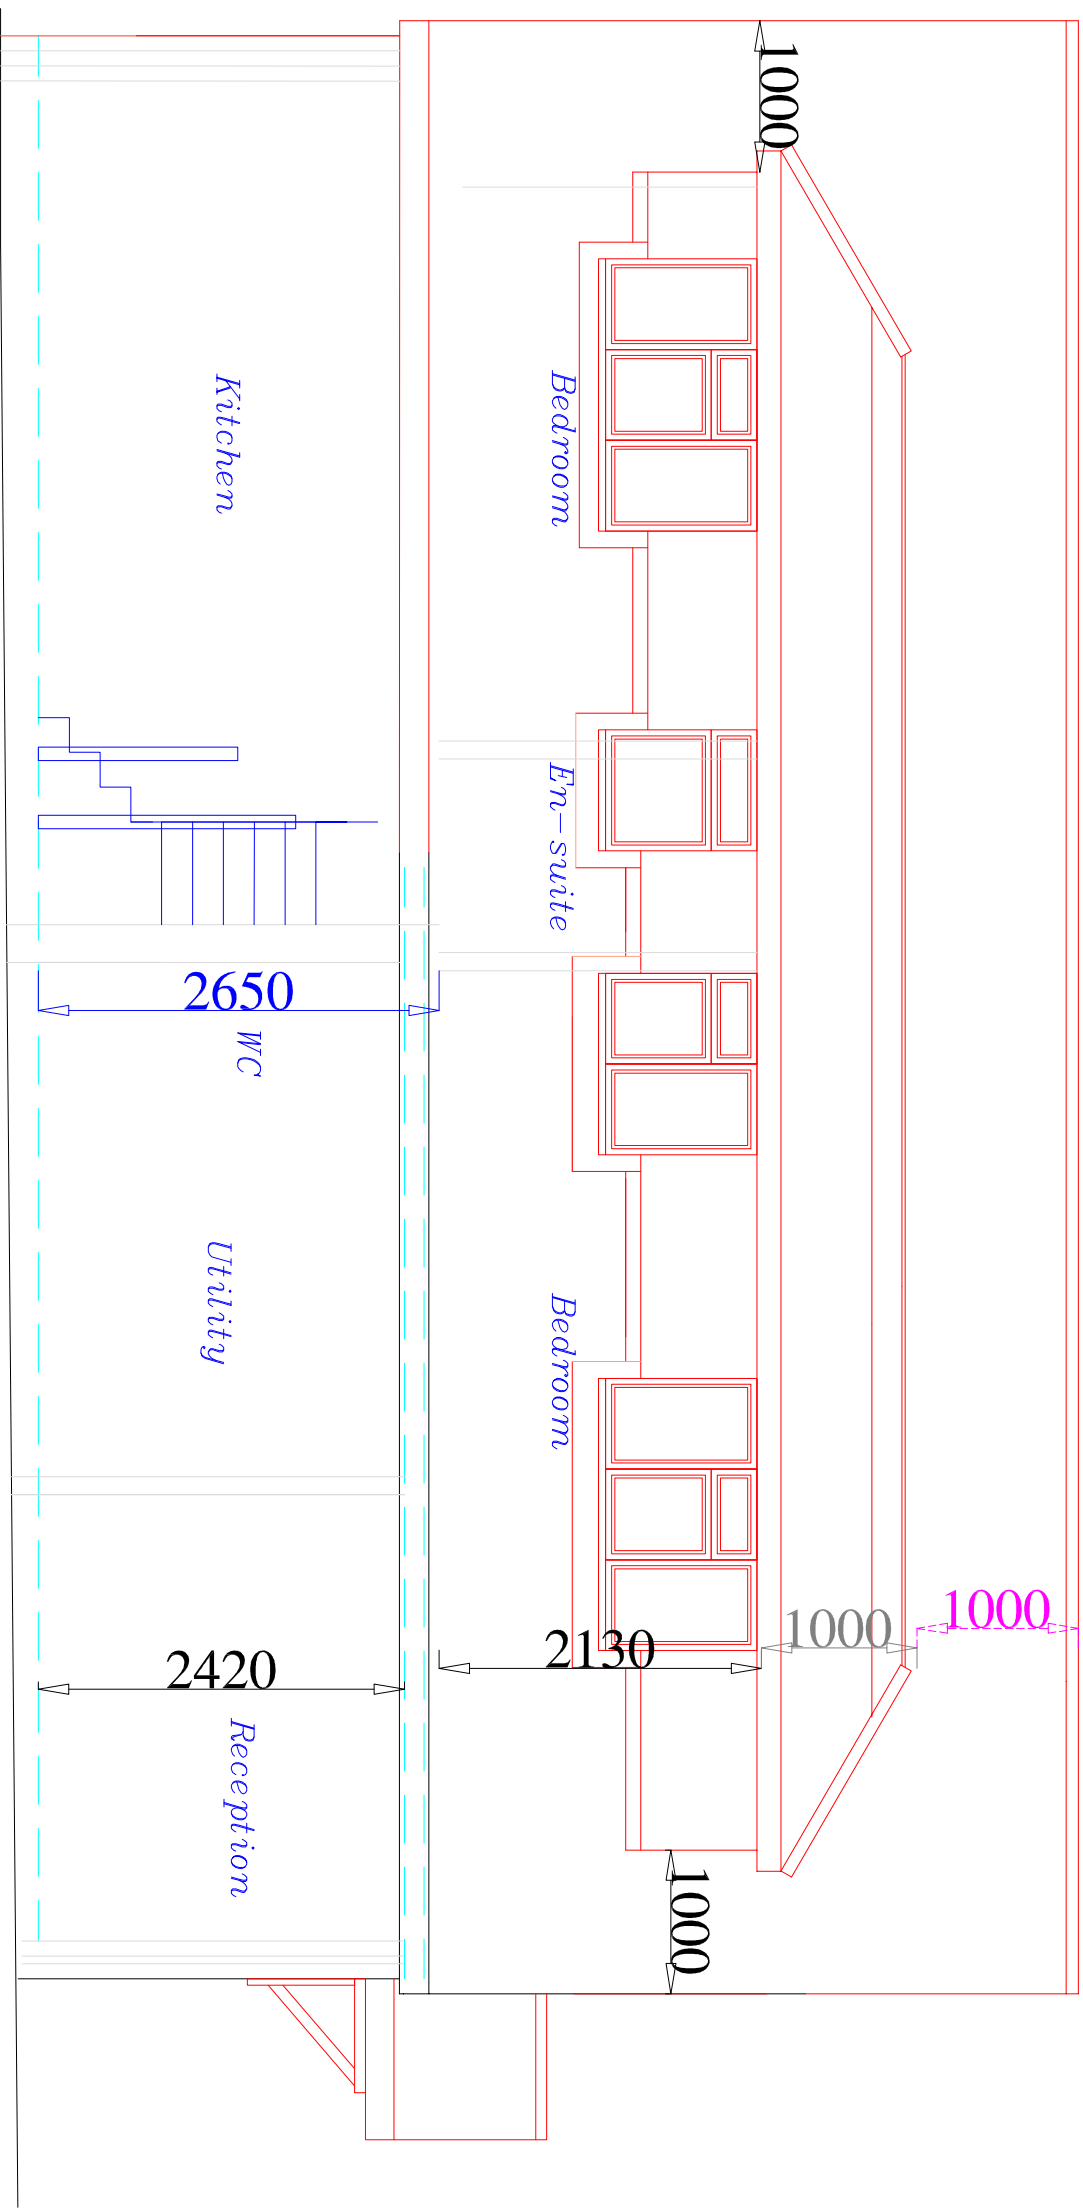


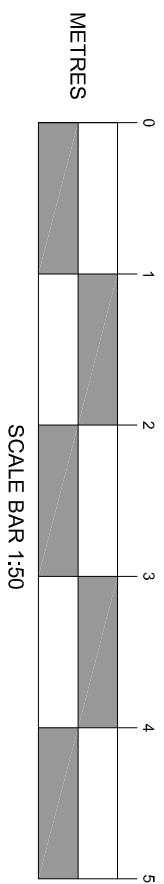

section through scale 1:50