


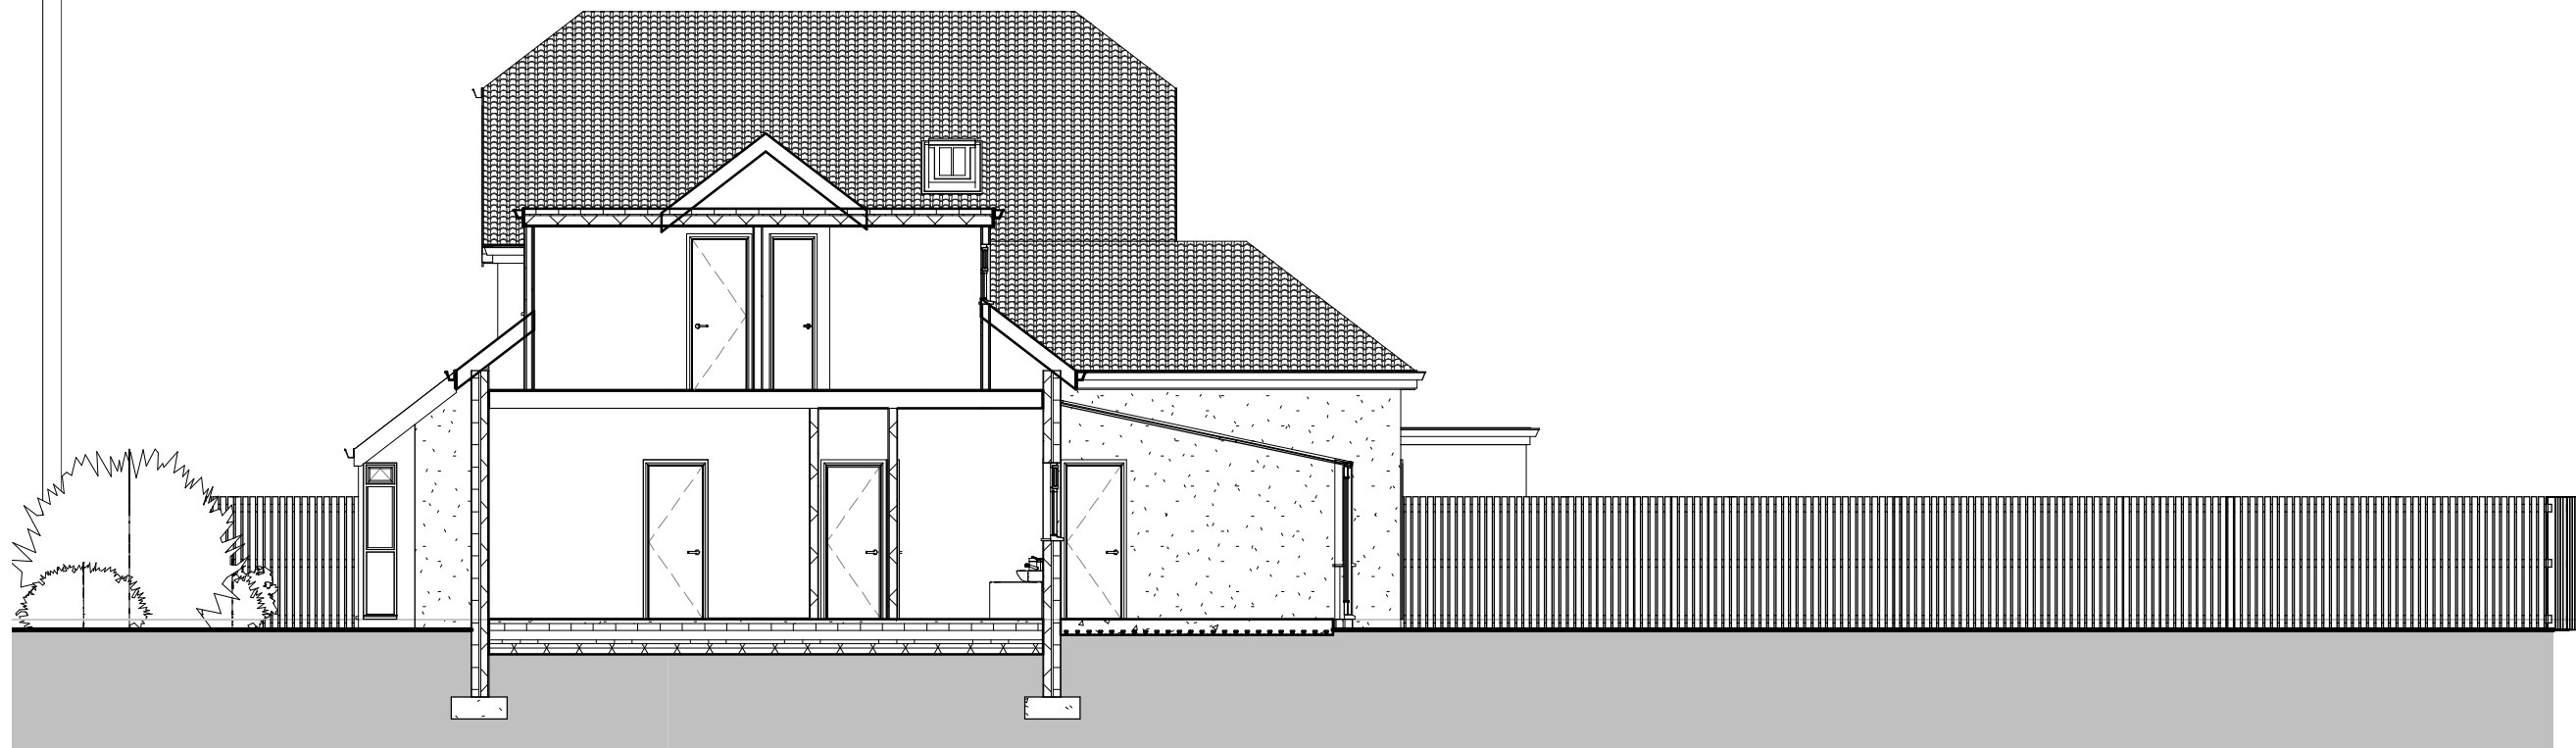

1 East West Site Section
1 : 100



2 North South Site Section
1 : 100

IJ Murray Associates

www.ijma.co.uk

No.	Description	Date

Mr & Mrs Sizer

21 Manor Way HI

Proposed Site Sections

Project number	Project Number	A110 V2
Date	Issue Date	
Drawn by	Author	
Checked by	Checker	Scale
		1 : 100