


Supplied by Streetwise Maps Ltd
www.streetwise-maps.com
Licence No: 100042435

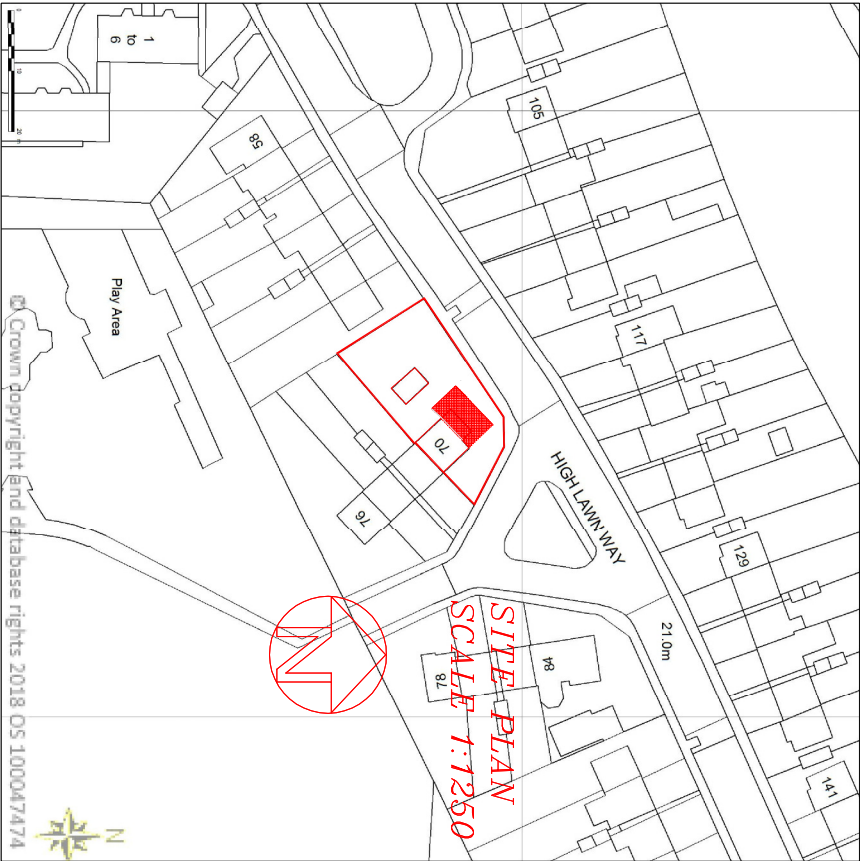

© Crown Copyright Licence number 100047474

*All new materials to match
existing.*

MR & MRS KIRBY 70 HIGHLAWN WAY HAVANT HANTS PO9 5BT		DRAWING NUMBER: 101	DATE 21/9/19
		TITLE: LOCATION PLAN	SCALE 1:1250