
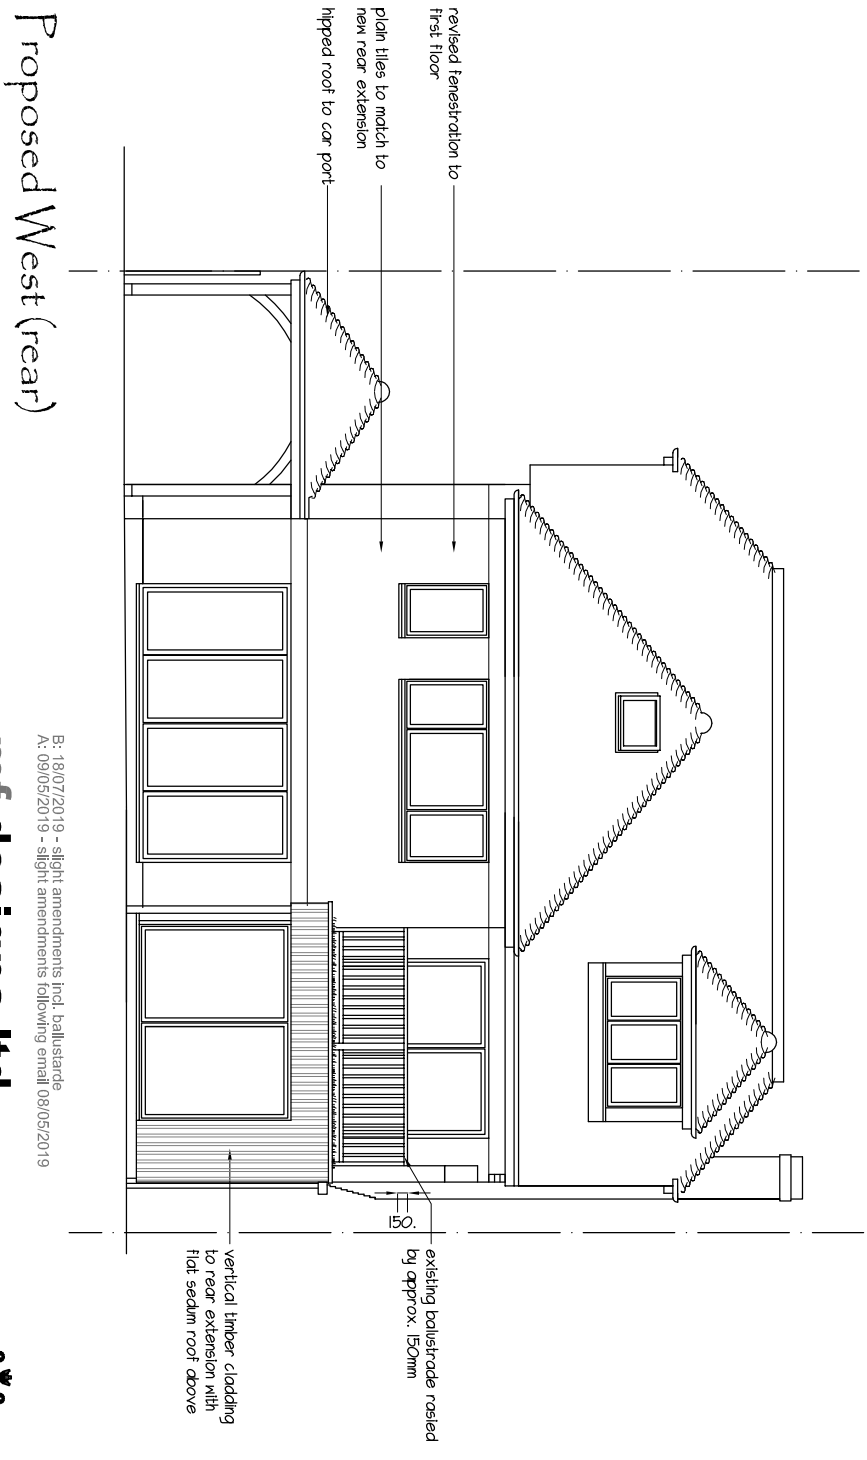
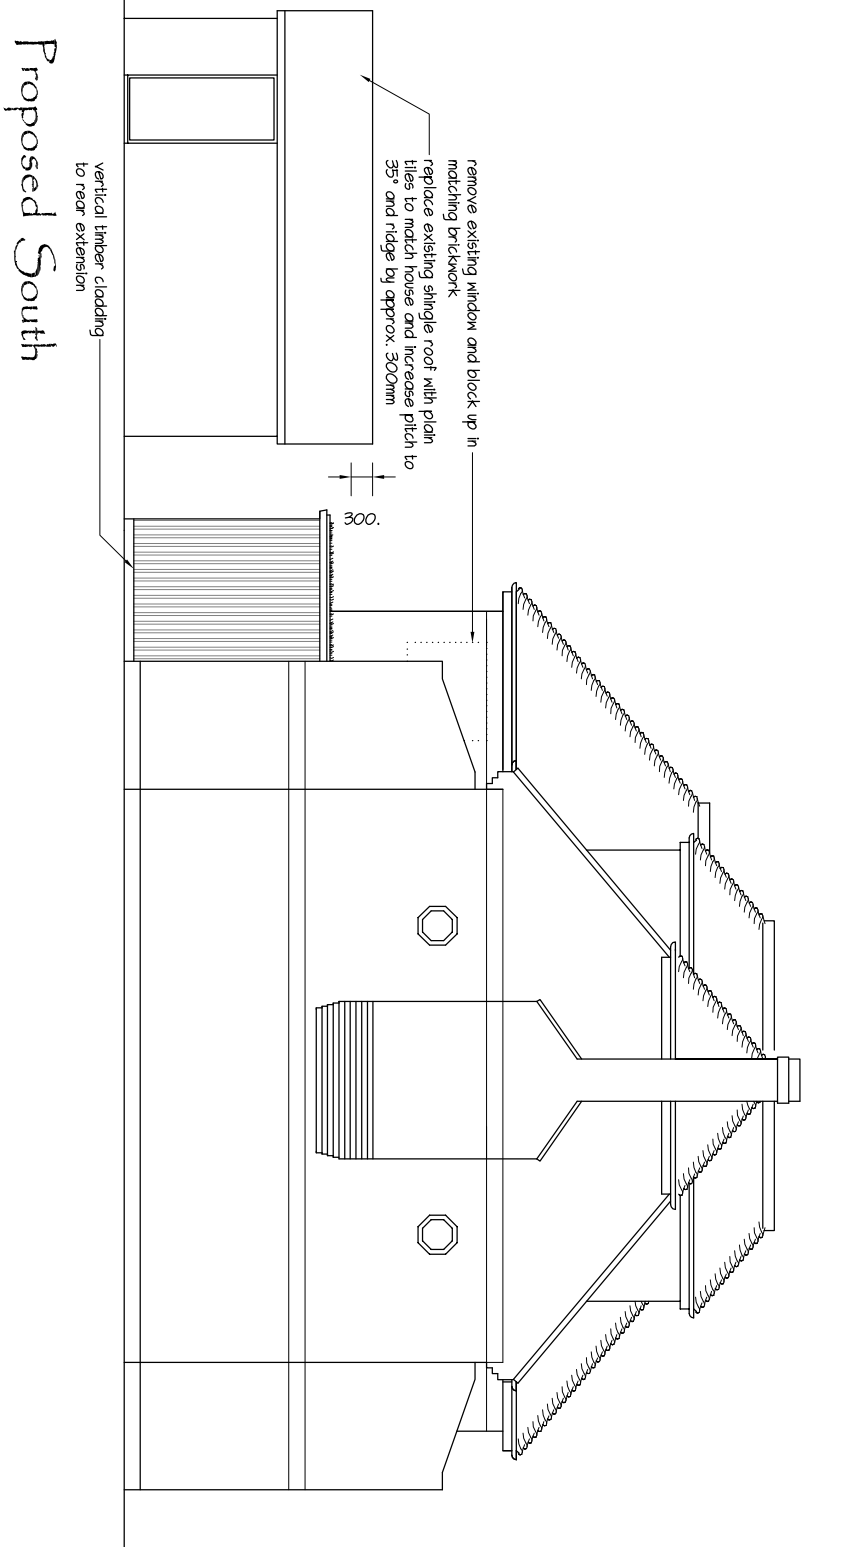
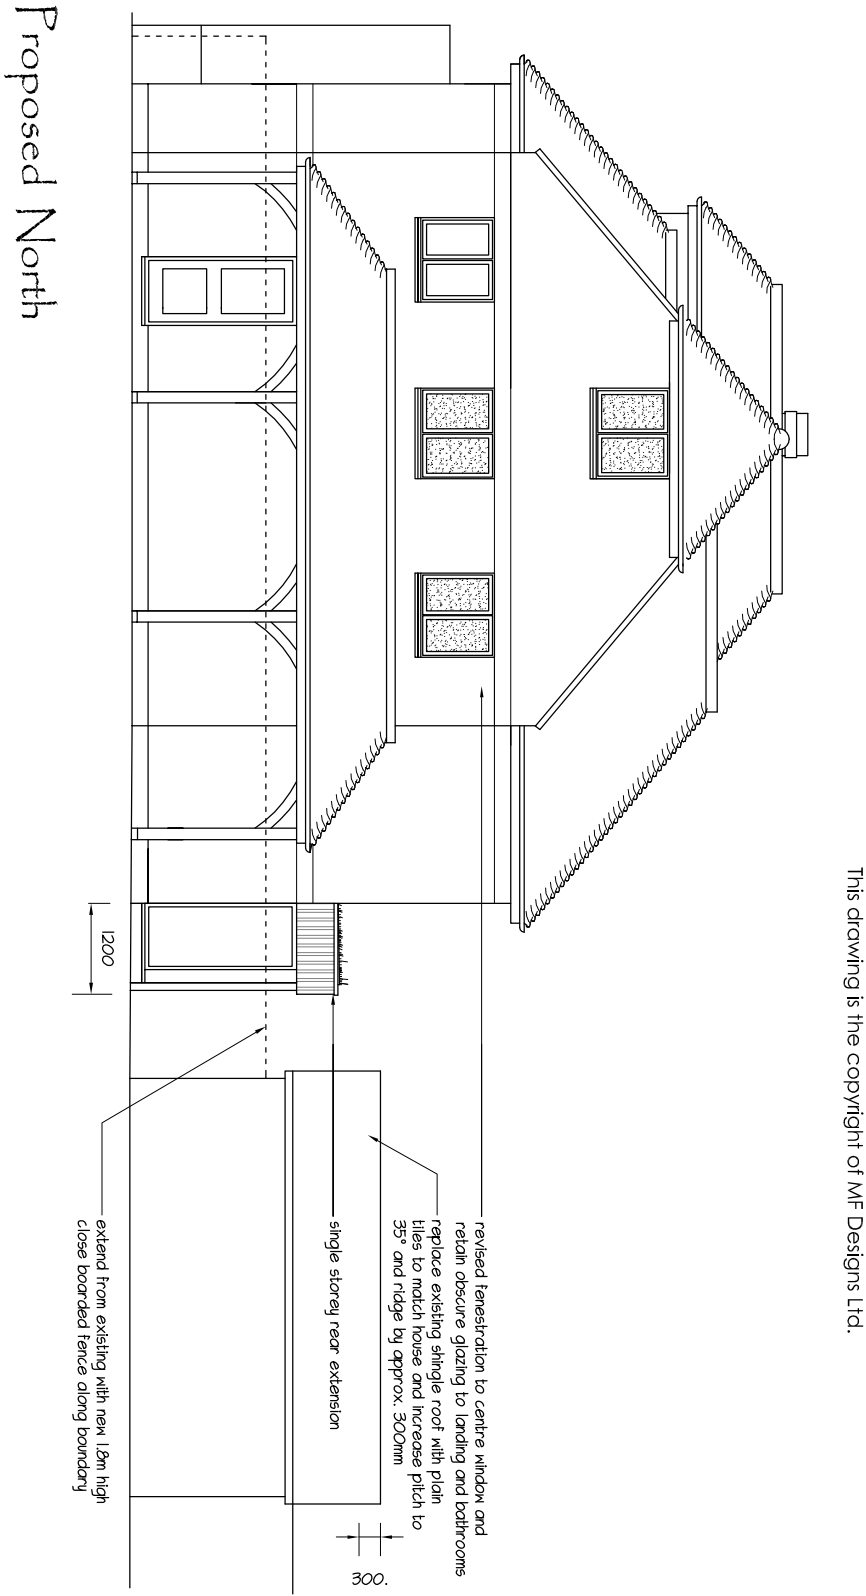


PHYSICAL SCALE IN METERS @ 1:100

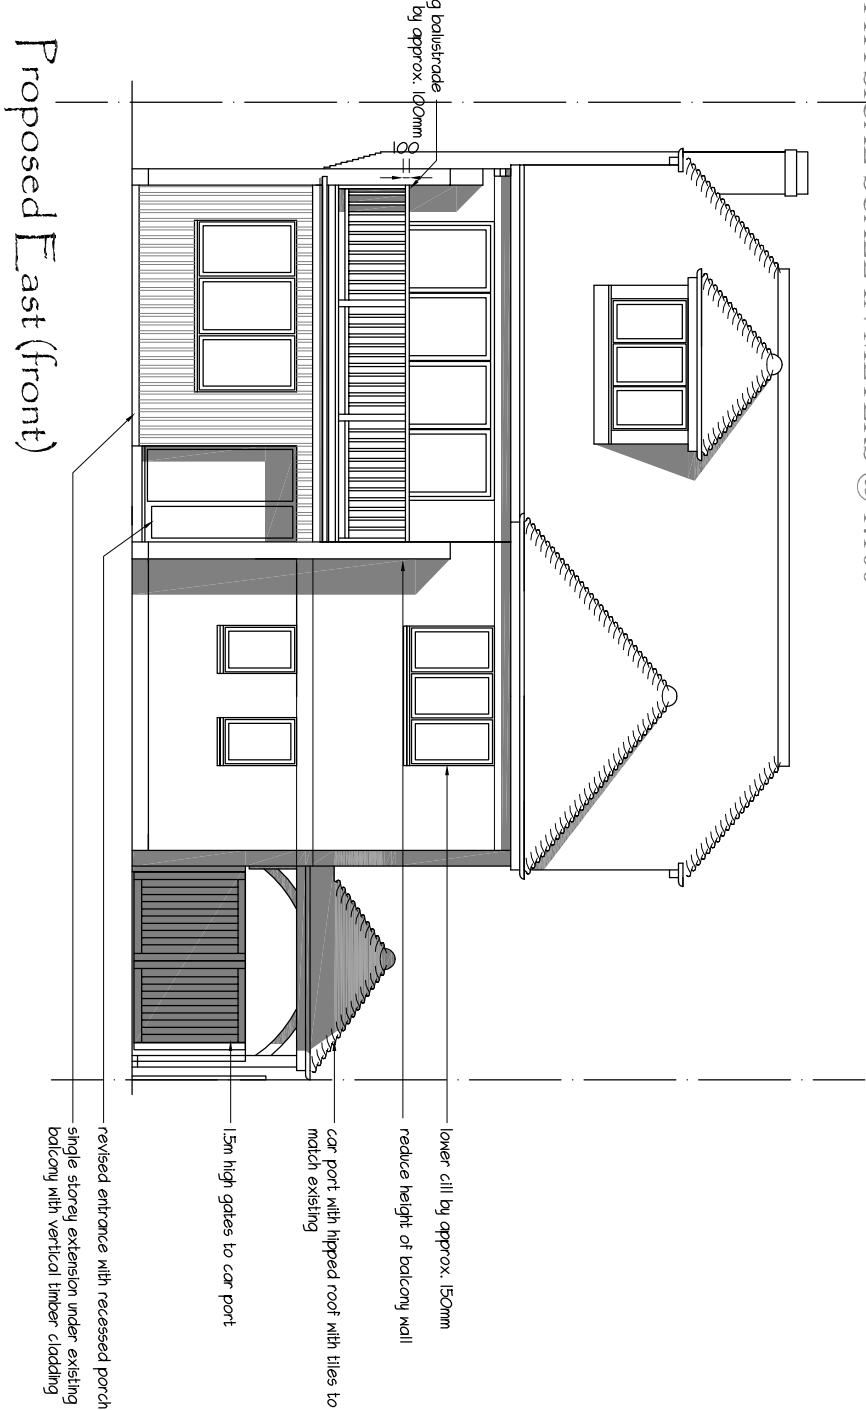

NOTES:
This drawing has been produced solely for PLANNING/DESIGN.
Do not Scale from this Drawing except for planning purposes.
Any drainage shown is presumed and to be checked on site before commencement of works.
This drawing is the copyright of MF Designs Ltd.

B: 18/07/2019 - slight amendments incl. balustrade
A: 09/05/2019 - slight amendments following email 08/05/2019

mf designs ltd

Chartered Architects



36 Grove Road • Havant • Hampshire • PO9 1AR
Director: Martin Farrer RIBA • Co Registration No.4507379
e admin@mfdesigns.org.uk

Date: April 2019
Scale: 1:100
Job No: 3208
Dwg No: P_11 B

EXTENSION & ALTERATIONS - 47 Bath Road, Emsworth. PO10 7ER