

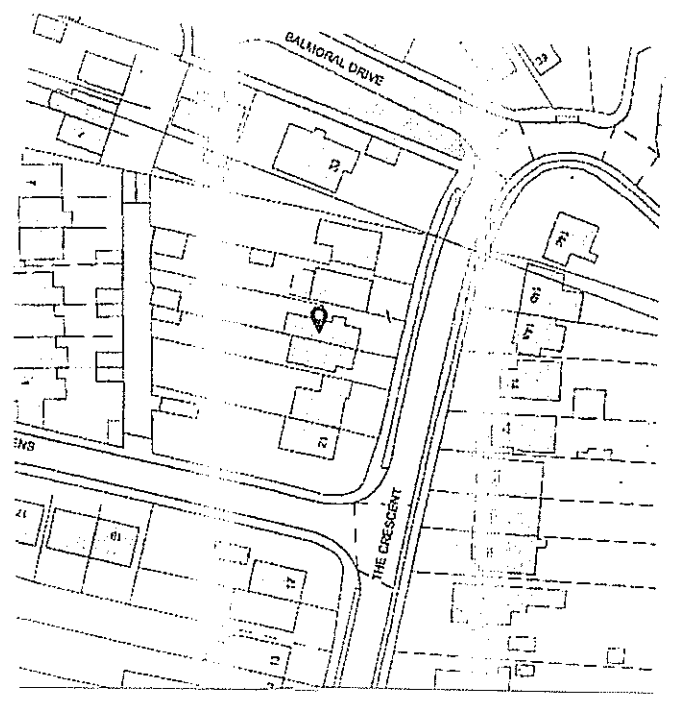
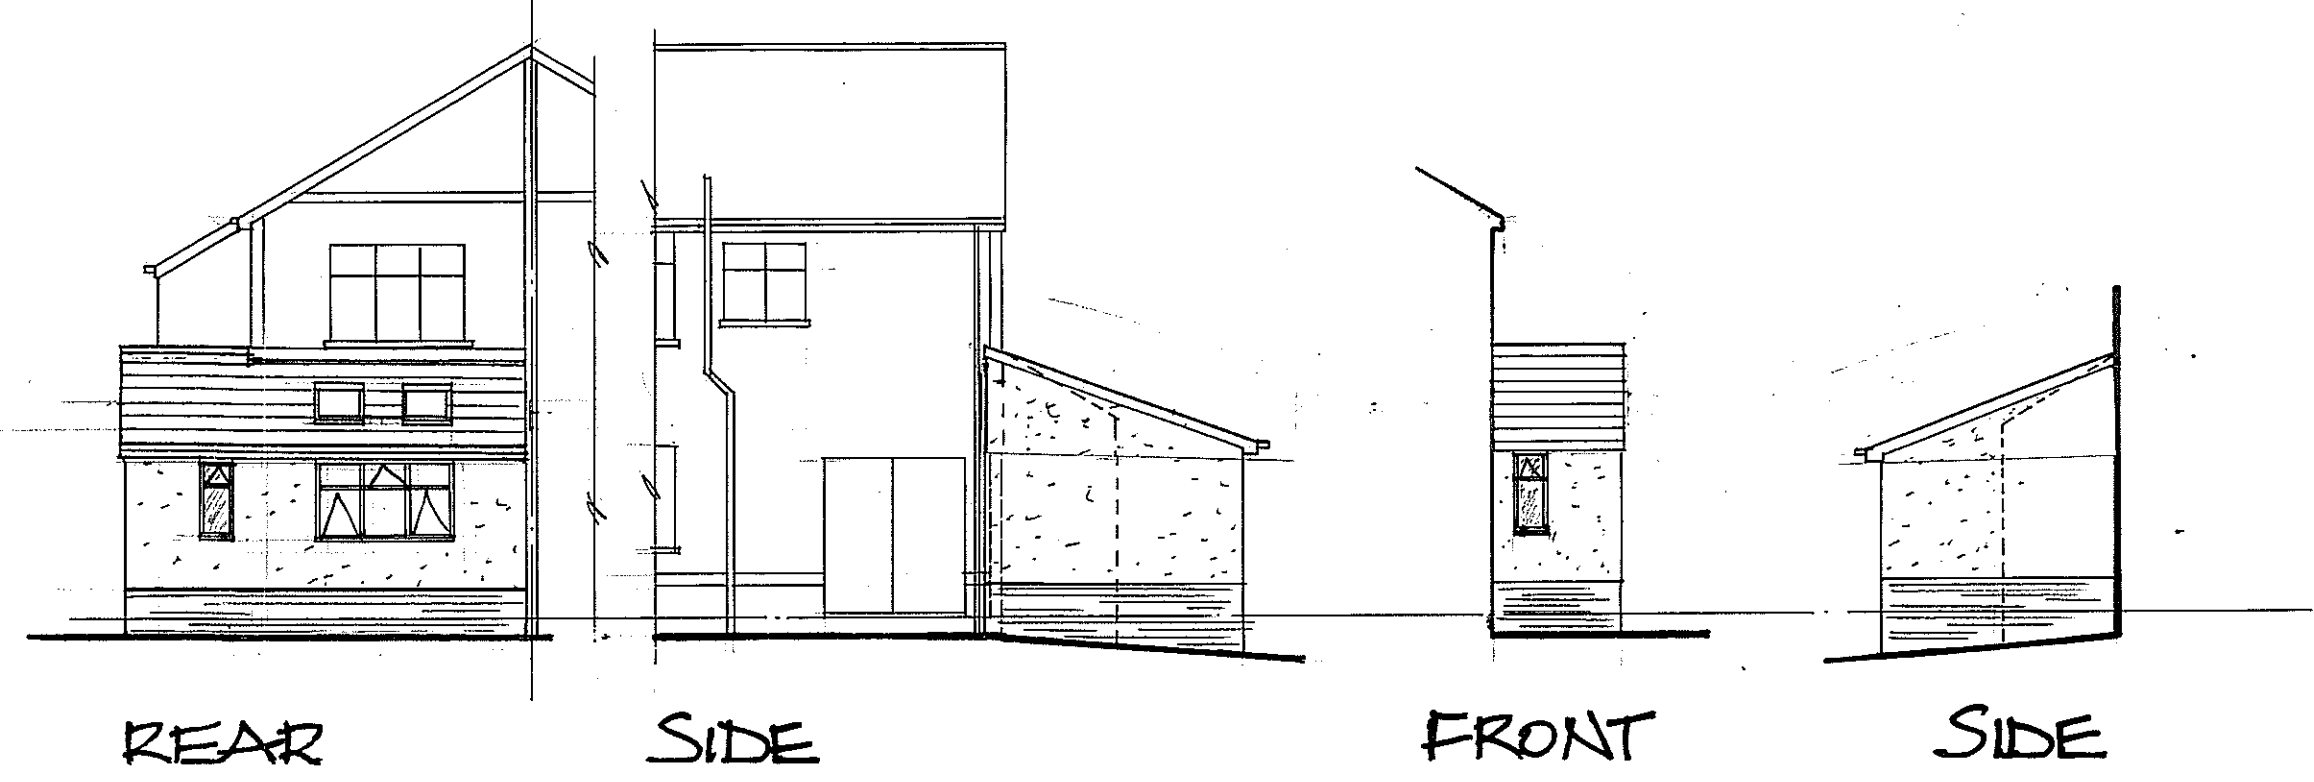


NO 19/3/2019
- 1000 PAGES

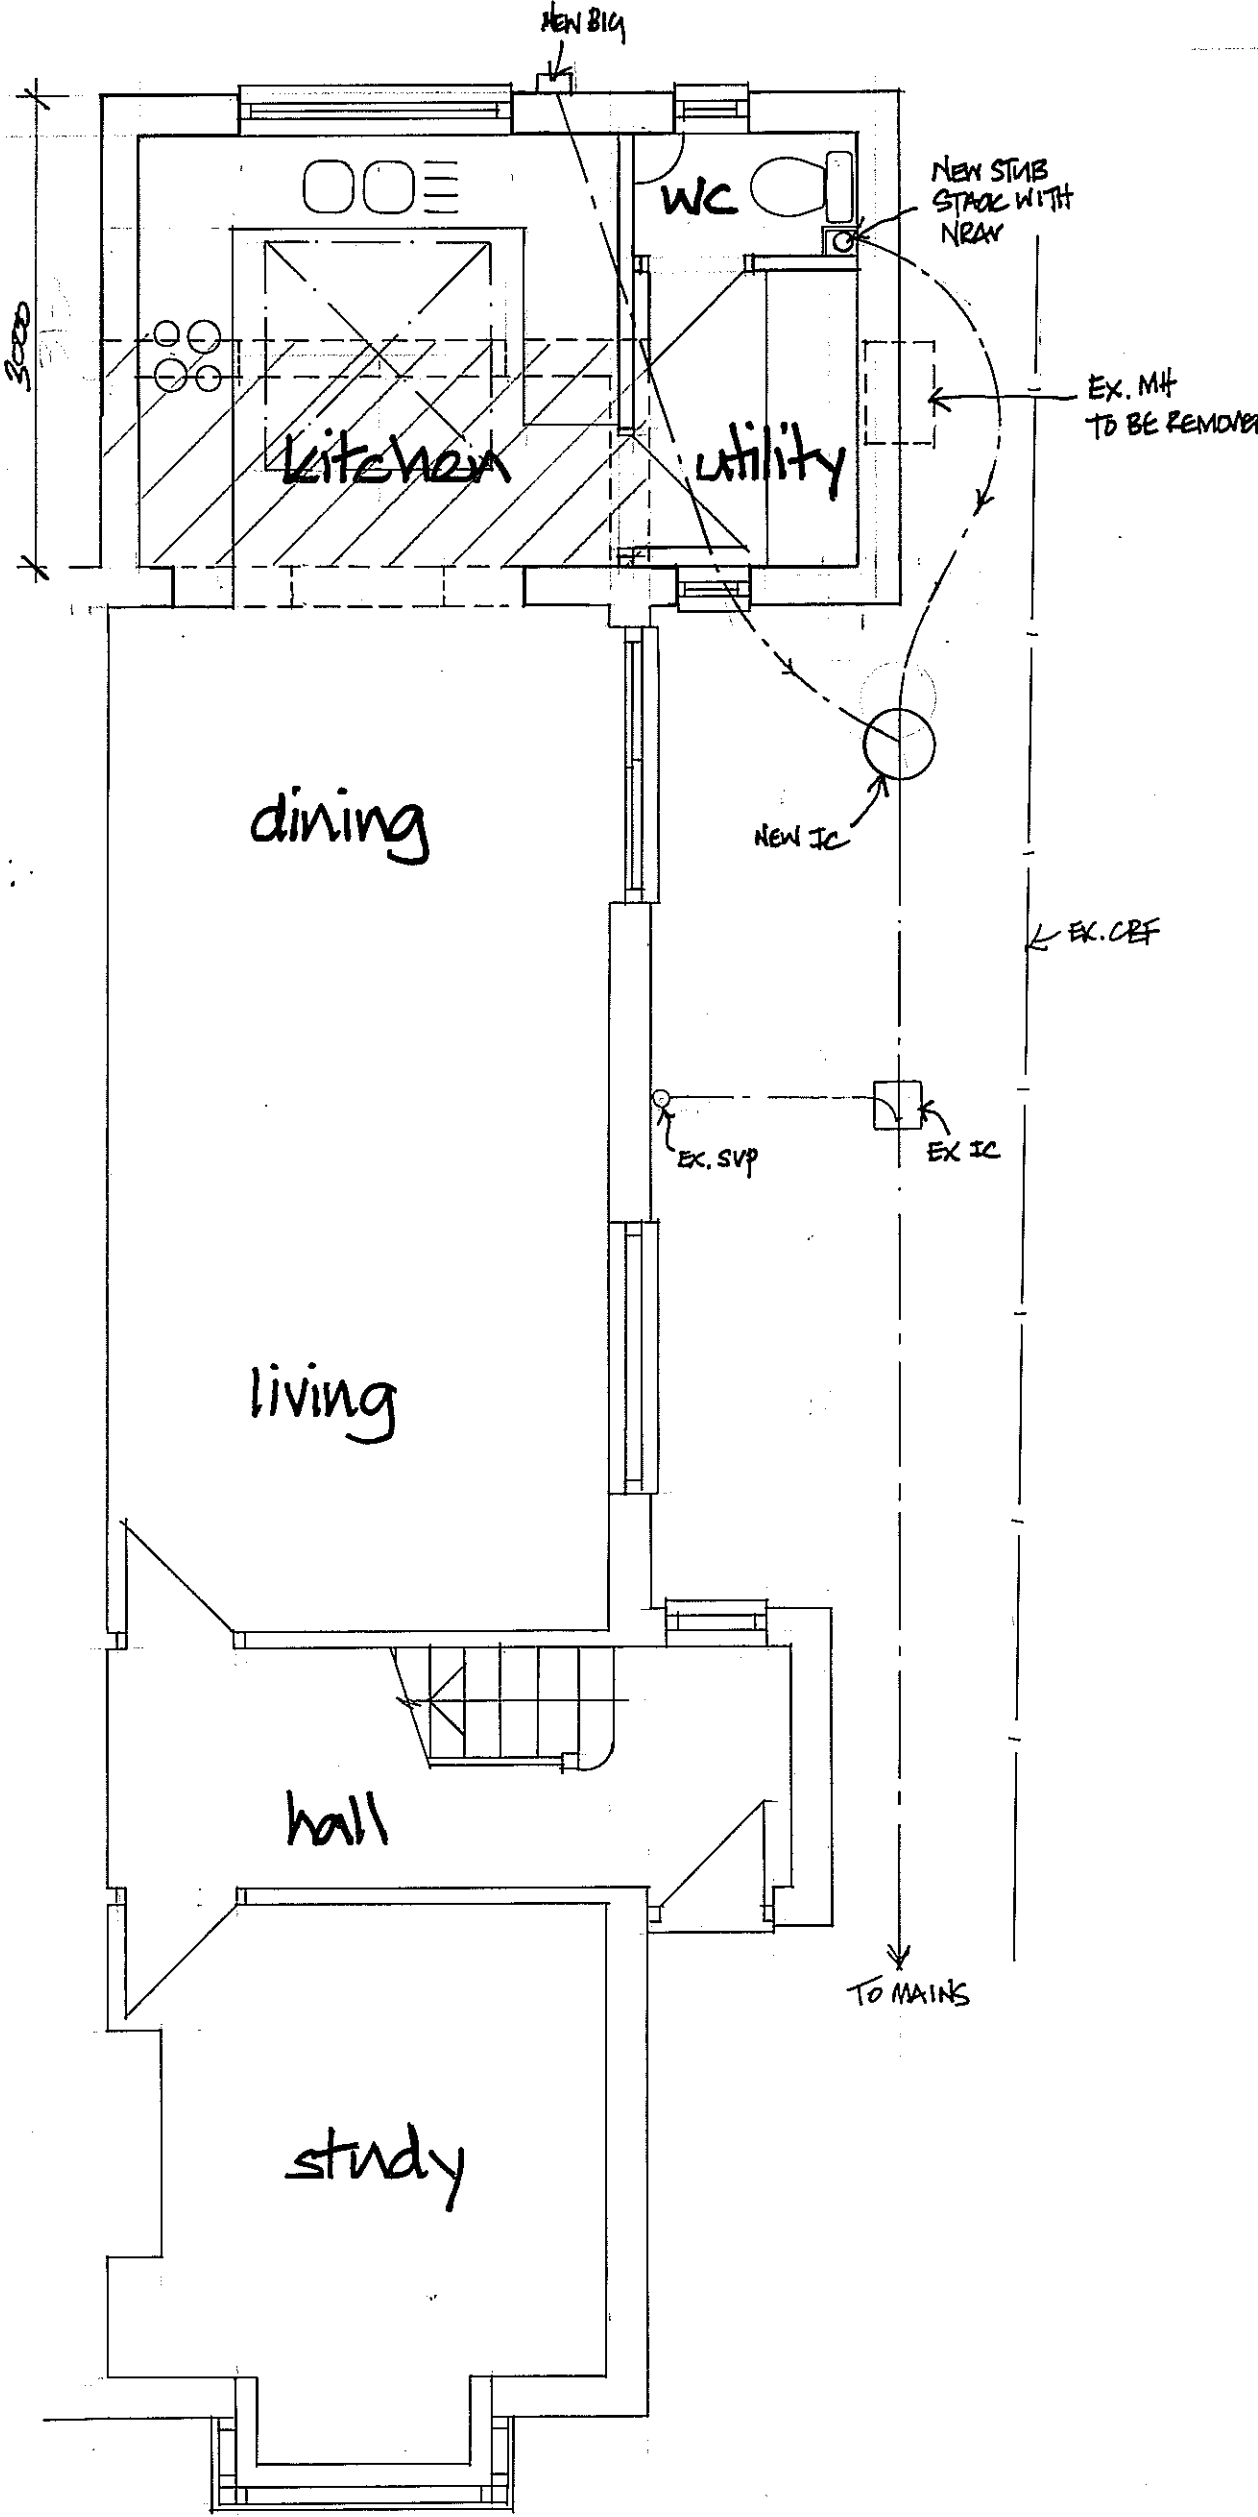

GROUND FLOOR

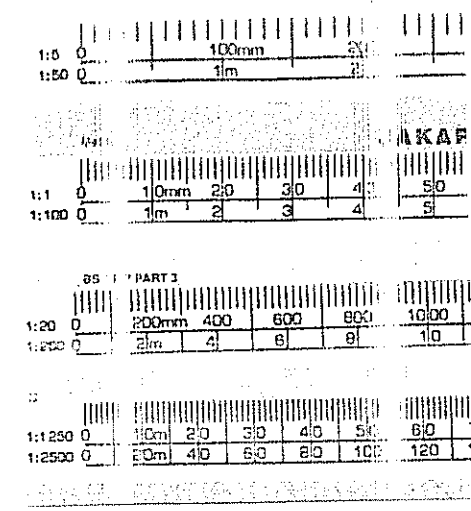

A	JULY 19 ROOF CHANGED TO PITCHED	PT	
Derek TREAGUS ASSOCIATES ARCHITECTURAL SERVICES No3-The Townhouse, 20 Nelson Road, Southsea, Hampshire PO5 2AS Tel: 07956 624094 Email: derek.treagus@gmail.com			
Project	REAR/SIDE EXTENSION AT 27 THE CRESCENT, WATERLOOVILLE, HAMPSHIRE.		
Client	Mr & Mrs P Matthews		
Subject	Planning Drawing Proposed		
Date:	March 2019	Scale:	1:100, 1:50@ A2
Rev:	A	Drg. No.	19/794/01
- Copyright reserved. - All dimensions are to be site confirmed and should not be scaled unless for Planning purposes. - Verify all queries with the office.			