


9 Highfield Road, Waterloo - 3091.19.RN

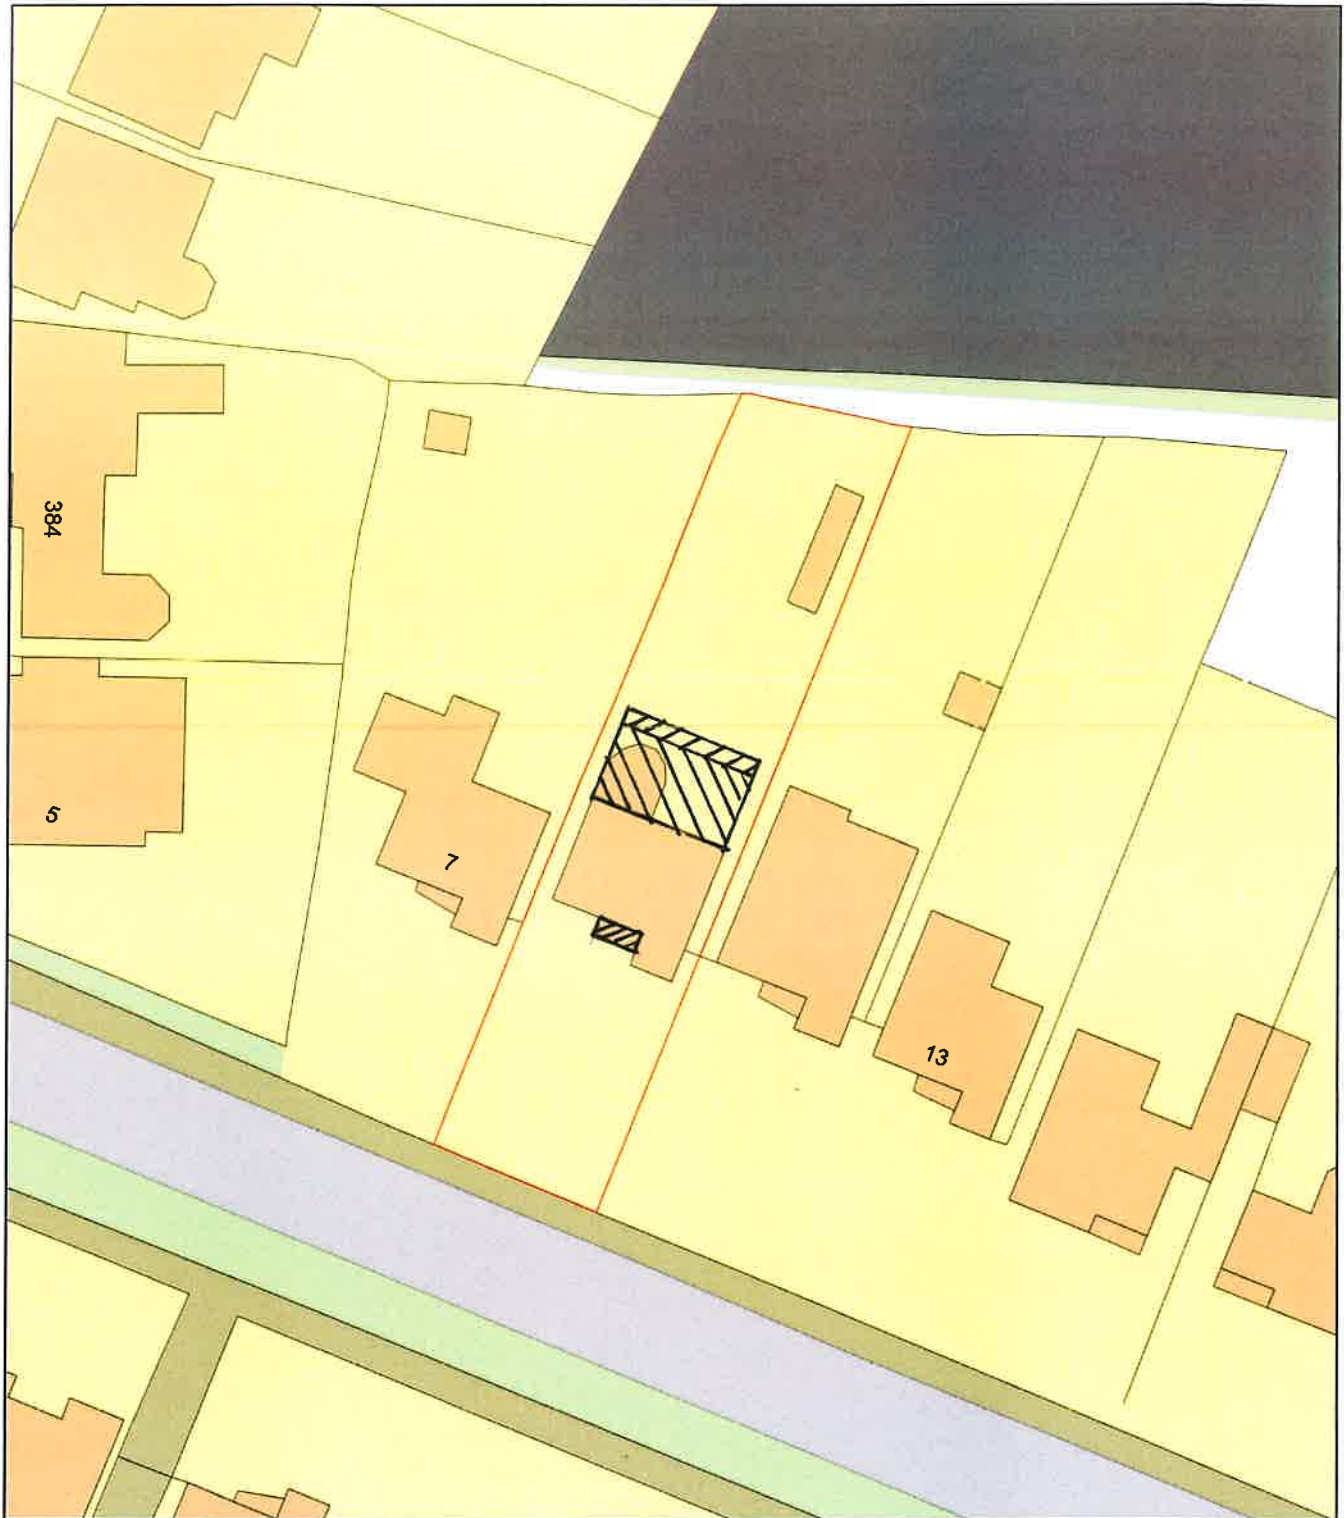

0 20
Metres



Plan Produced for: Thorns Young Architectural

Date Produced: 13 Jun 2019

Plan Number/Project ID: TQRQM19164112334220

Scale: 1:500 @ A4