


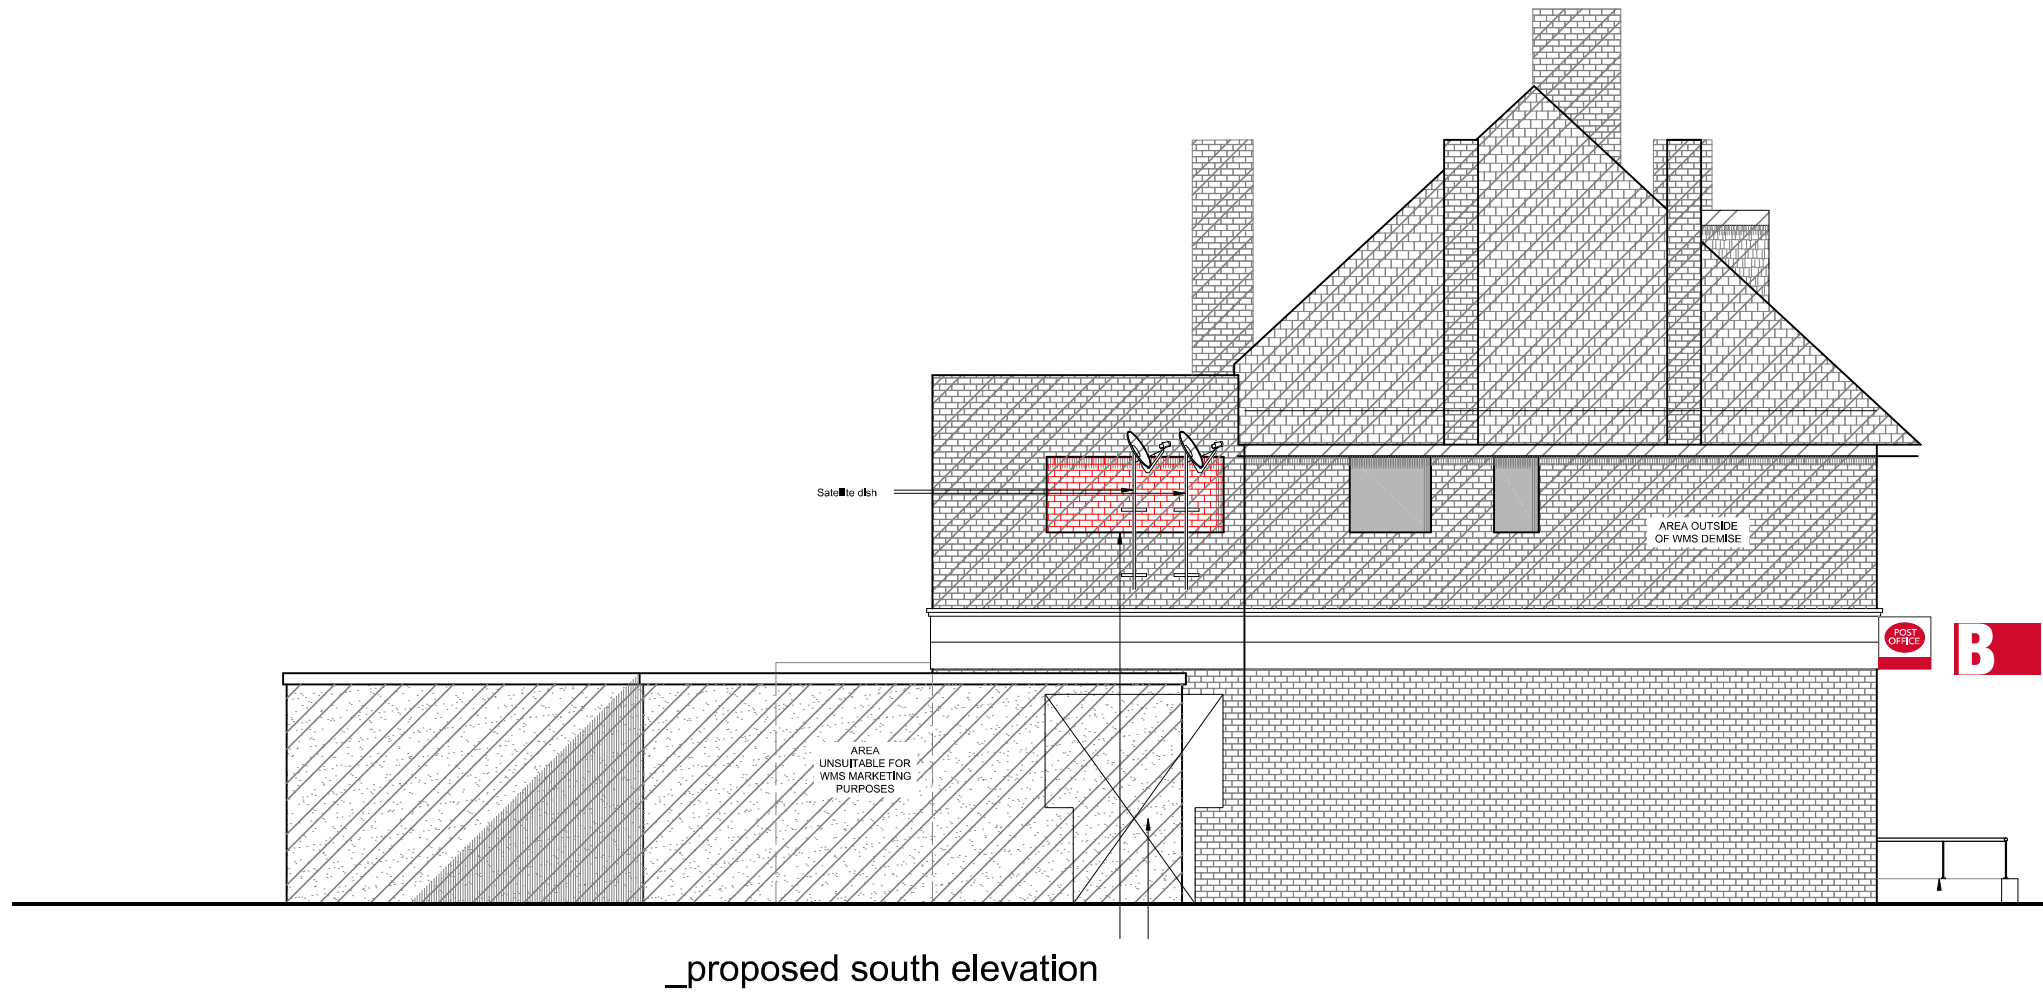

B



560mm x 560mm non illuminated proj sign



Client				
Southern Co-op				
Location				
Purbrook				
Drawing		Revision		
001-392-101		A		
SCALE	SHEET SIZE	DRAWN	CHKD	DATE
1:100	A3	NRM	SL	26/06/19
Key2 Group		08450 55 44 33		
Unit C4,		info@key2uk.com		
Hazleton Intchng		www.key2uk.com		
Lakesmere Road				
Horndean				
PO8 9JU				

THIS DRAWING IS THE COPYRIGHT OF THE KEY2 GROUP AND MAY NOT BE COPIED, ALTERED OR REPRODUCED IN ANY FORM, OR PASSED TO A THIRD PARTY WITHOUT THE WRITTEN CONSENT OF THE KEY2 GROUP.

DIMENSIONS SHOULD BE CHECKED AND VERIFIED ON SITE AND ANY DISCREPANCIES SHOULD BE REPORTED TO THE DESIGNER.

DO NOT SCALE FROM THIS DRAWING, EXCEPT FOR PLANNING PURPOSES. USE FIGURED DIMENSIONS ONLY.

IF IN DOUBT ASK FOR CONFIRMATION