



PHYSICAL SCALE IN METERS @ 1:100

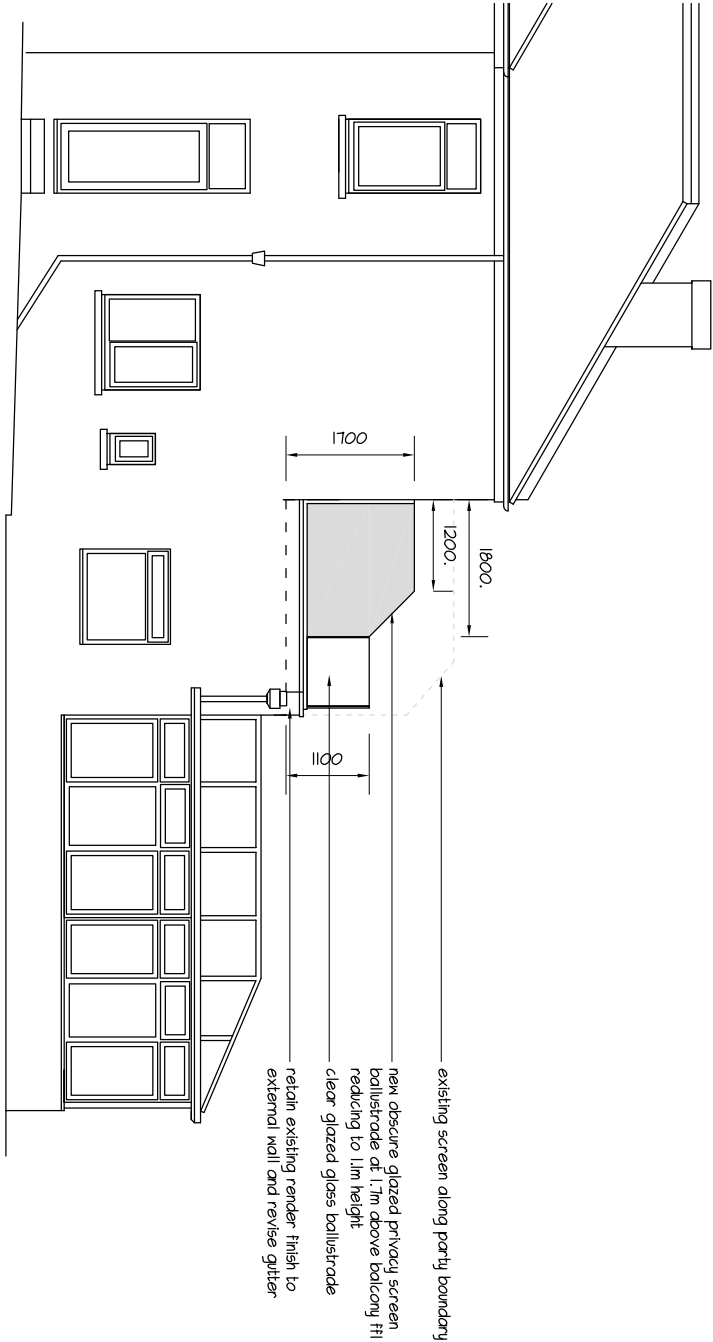


Proposed West

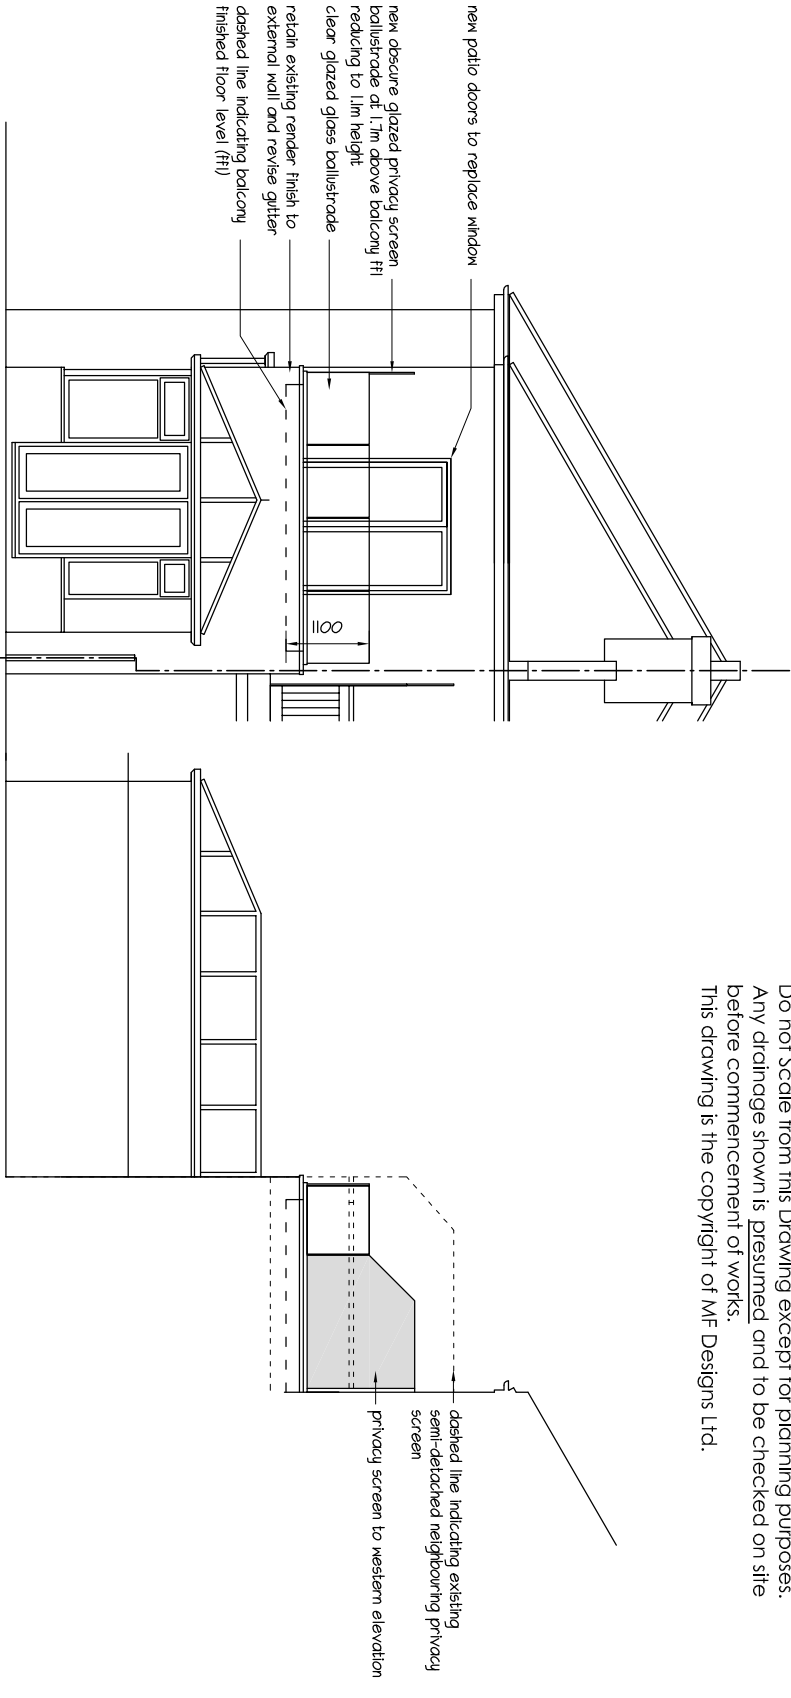


Proposed South (rear)

Proposed East

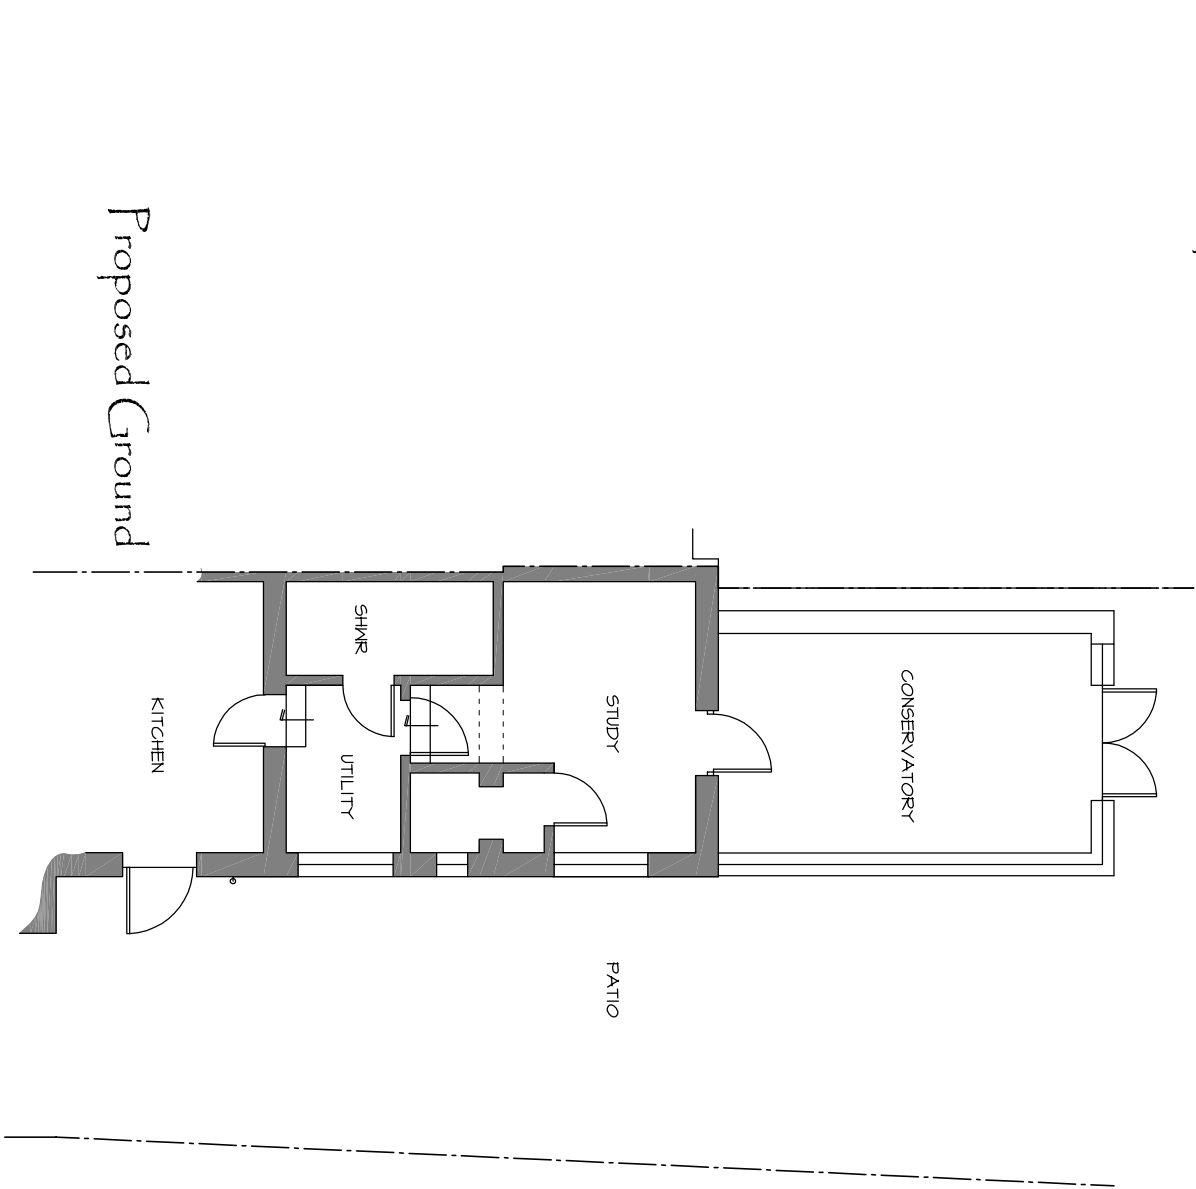

Proposed Ground

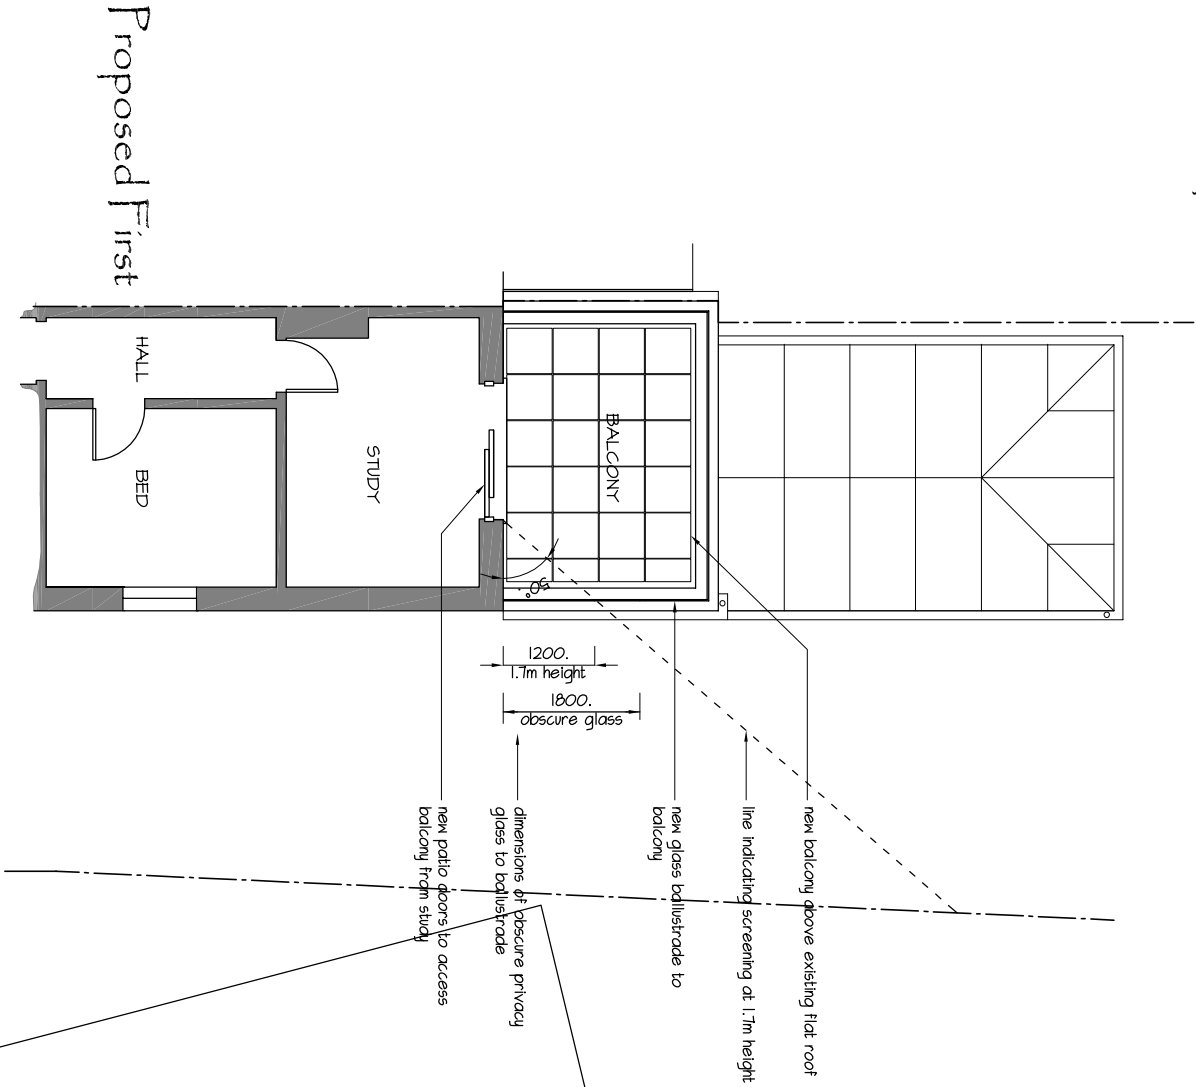

Proposed First

NOTES:
This drawing has been produced solely for PLANNING/DESIGN.
Do not Scale from this Drawing except for planning purposes.
Any drainage shown is presumed and to be checked on site
before commencement of works.
This drawing is the copyright of MF Designs Ltd.

mf designs ltd

Chartered Architects



29c, BEDHAMPTON HILL

36 Grove Road • Havant • Hampshire • PO9 1AR

Director: Martin Farrer RIBA • Co Registration No.4507379

U/f 02392 470967

e admin@mfdesigns.org.uk

Date: October 2019

Scale: 1:100

Job No: 3228

Dwg No: P_01

BALCONY EXTENSION - 29 Bedhampton Hill, Havant.