


11 Durham Gardens, Waterloooville, PO7 7BB: Location Plan

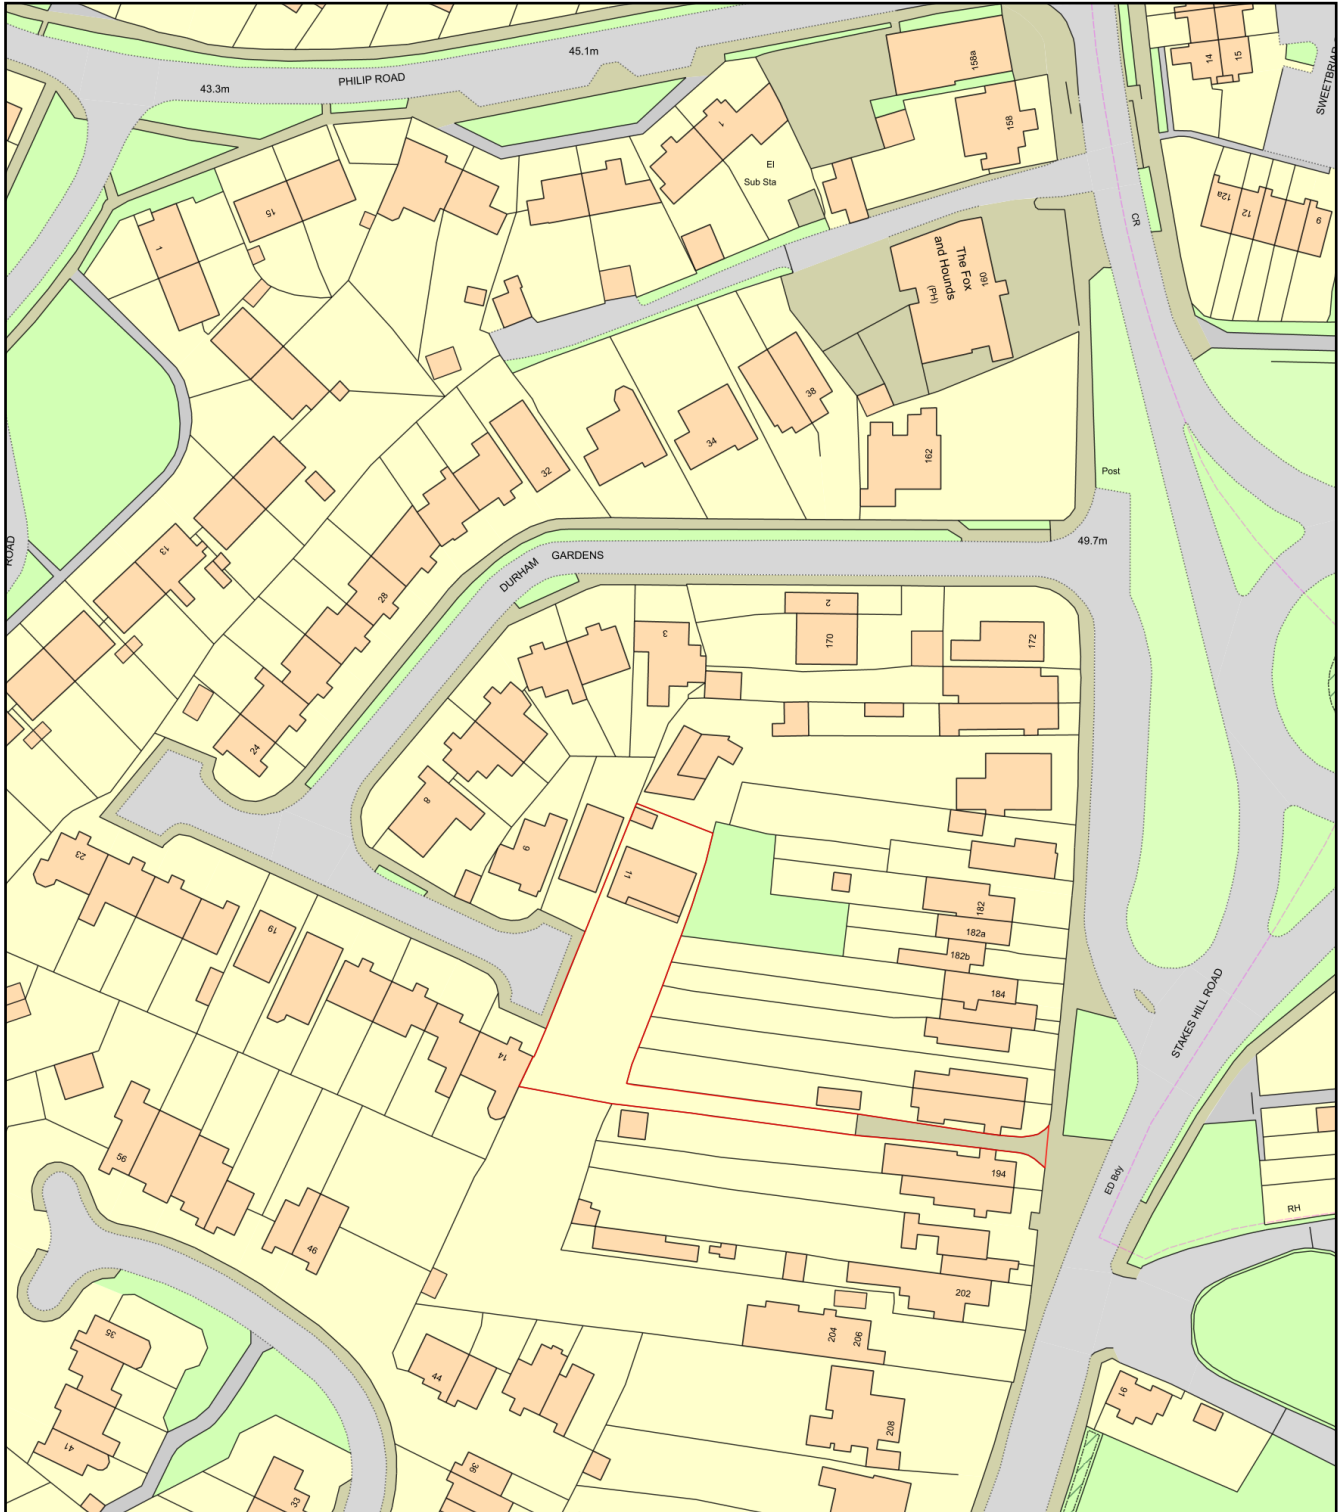

0 50
Metres



Plan Produced for: Proposed Shed, Fence & Gate

Date Produced: 16 Aug 2019

Plan Number/Project ID: TQRQM19228143423363

Scale: 1:1250 @ A4