


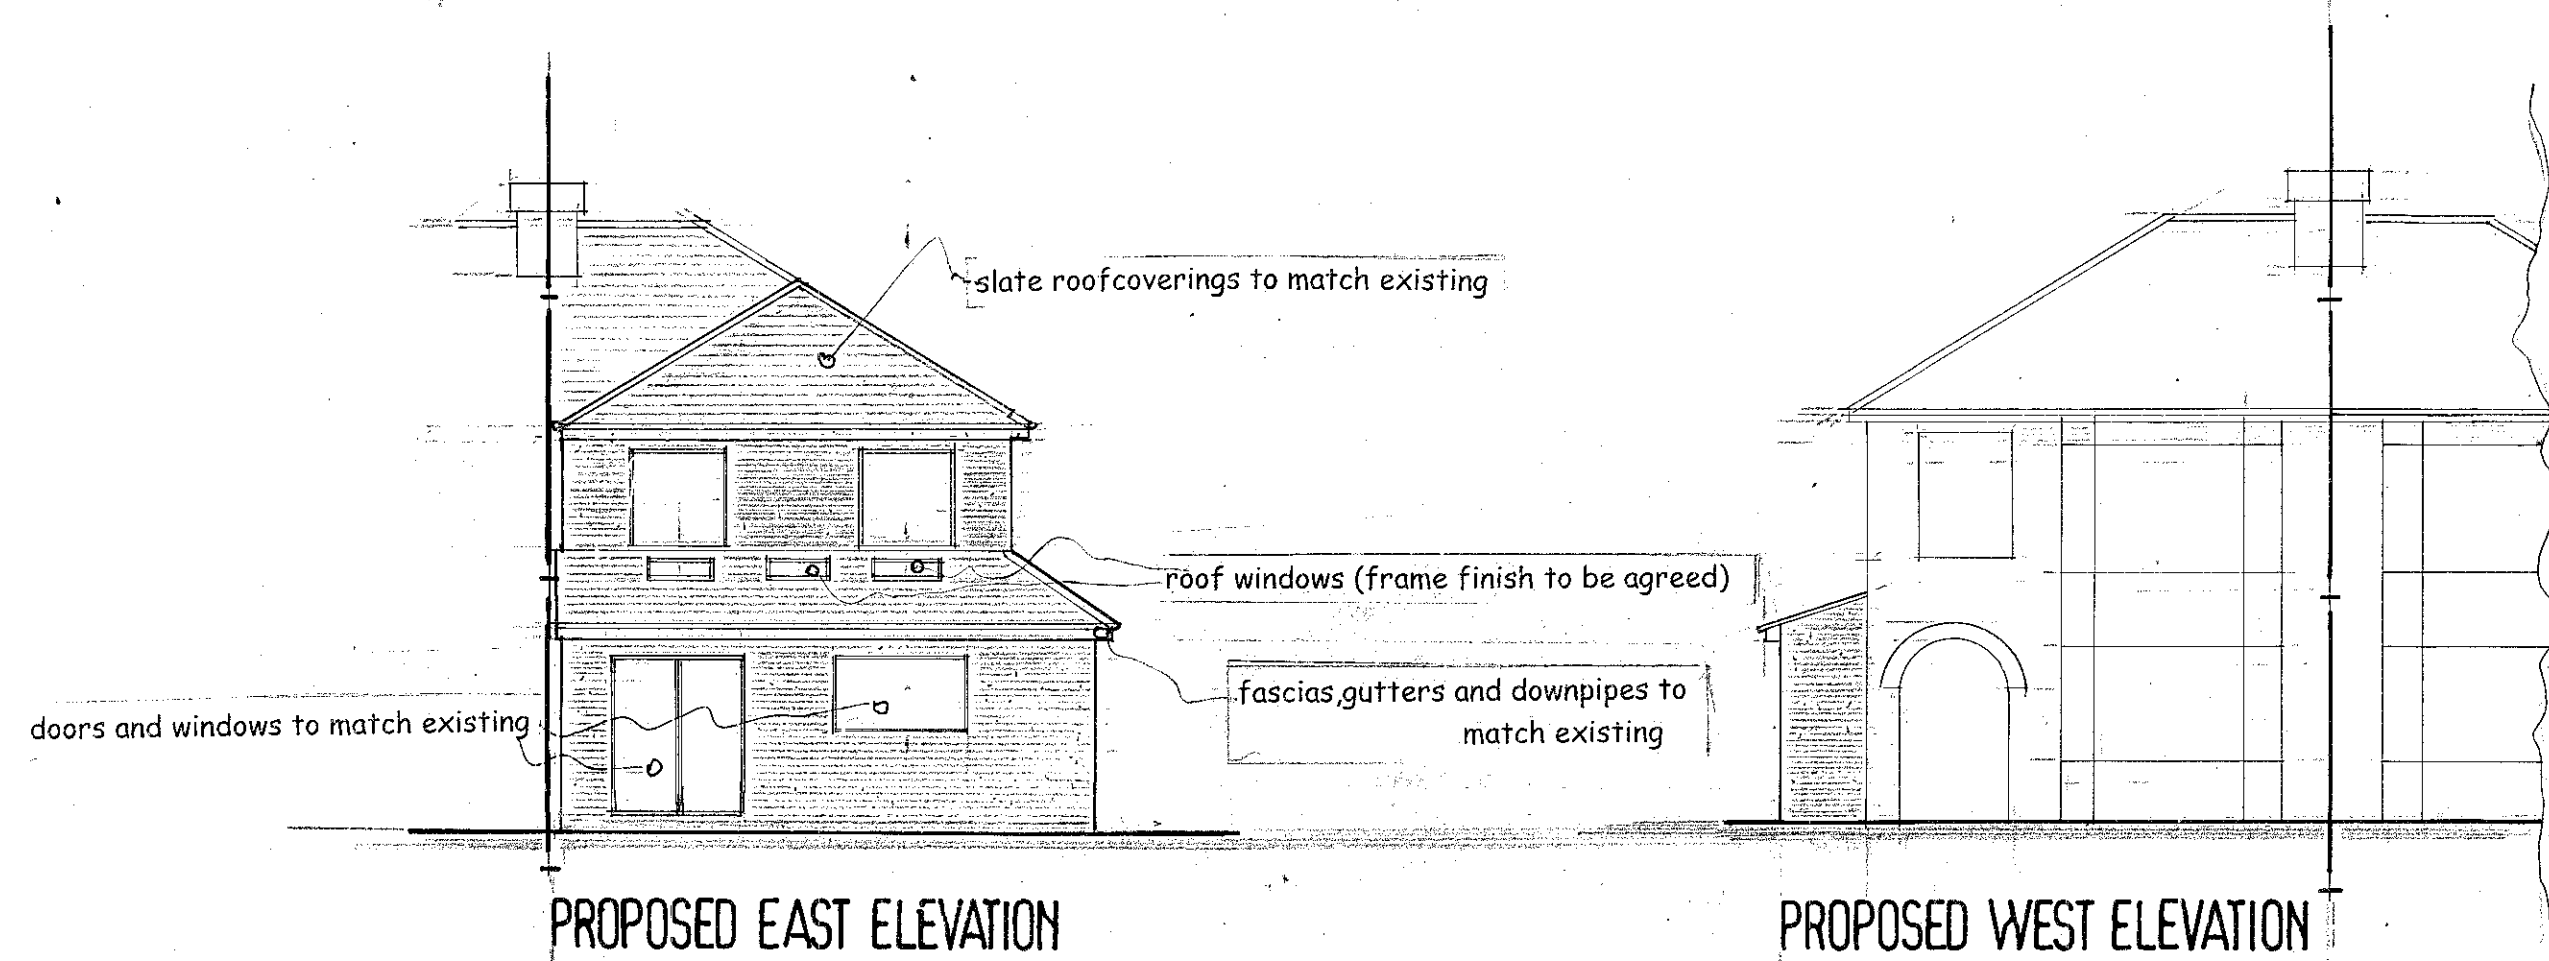


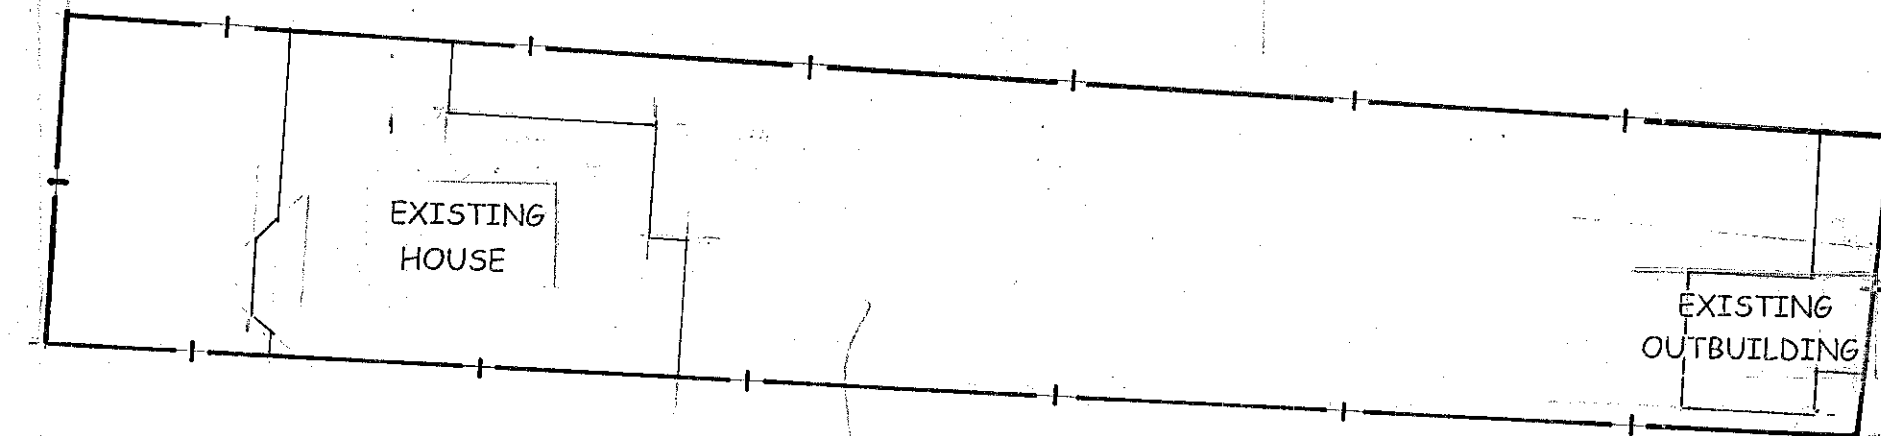

0m 1m 2m 3m 4m 5m 6m 7m 8m 9m 10m
visual scale: 1:100 @ A1

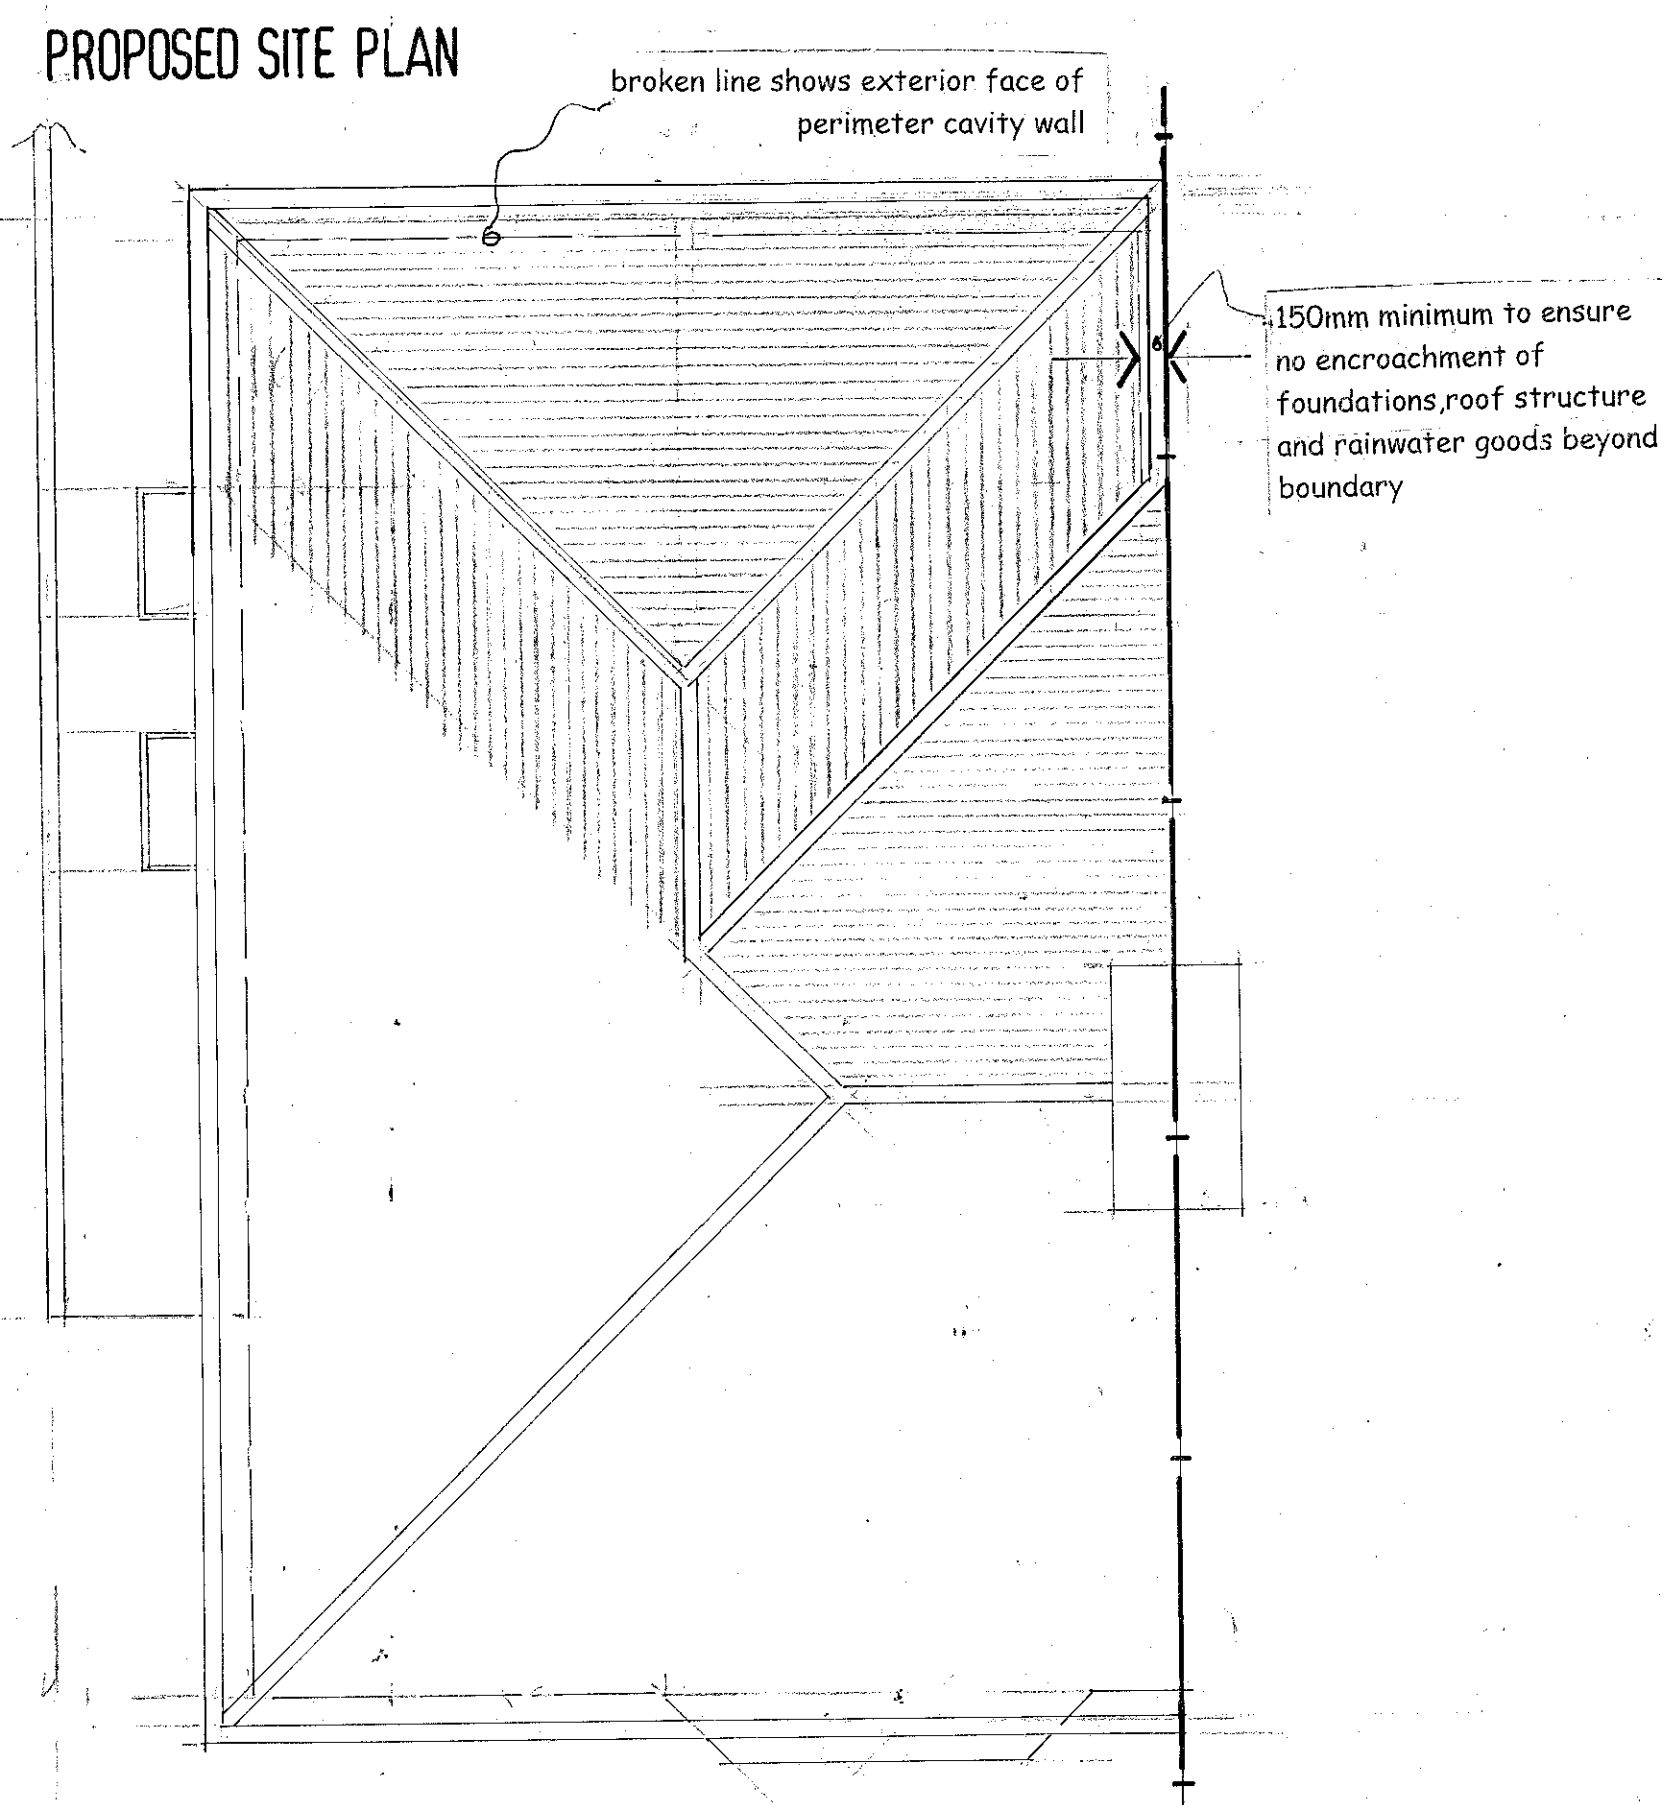

0m 2m 4m 6m 8m 10m 12m 14m 16m 18m 20m
visual scale: 1:200 A1

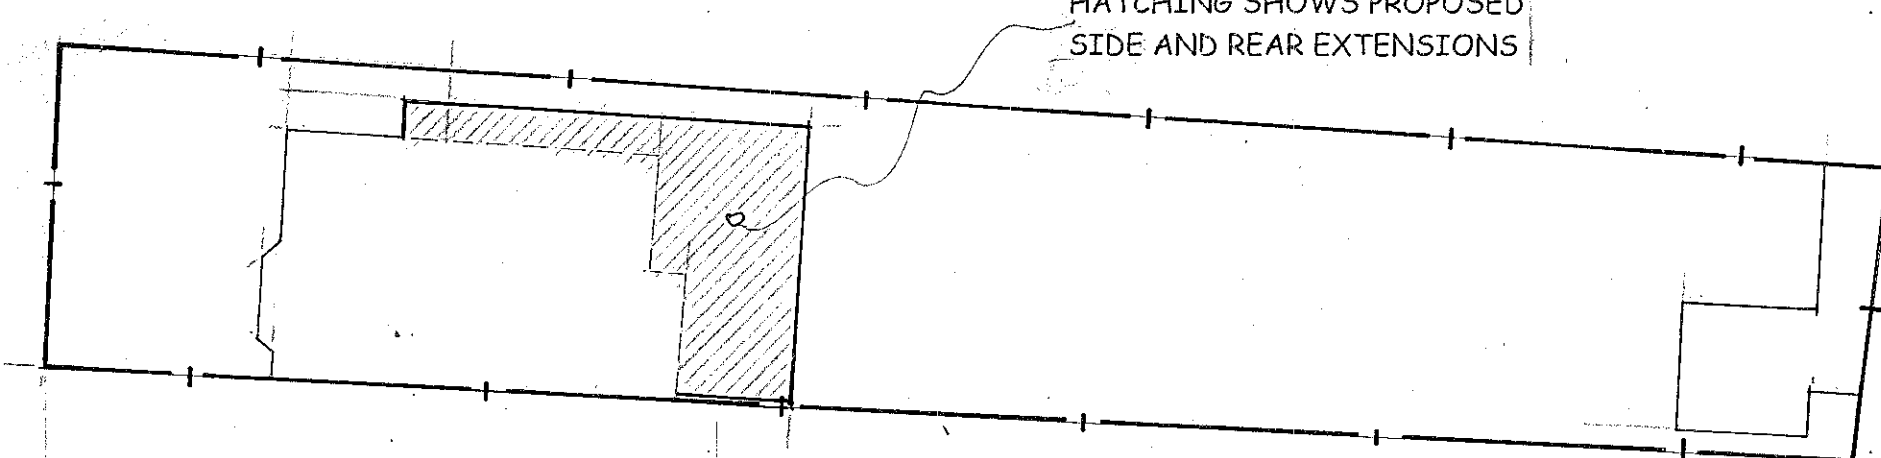

0m 1m 2m 3m 4m 5m 6m 7m 8m 9m 10m
visual scale: 1:50 @ A1

this drawing to be read in conjunction
with drawing no. 19.286.03

Nick Meredith
Building & Quantity
Surveyor
3 Orchard Mead
Waterlooville
Hampshire
PO7 3AF

Tel: 02392 25 46 19
Mobile: 07596 703 517
E: nickmeredith052@gmail.com

Project
Proposed Single Storey Side/Rear
Extension & Proposed Two Storey
Rear Extension
17 St Johns Avenue
Purbrook

Client
LM & AM Davies

Title
Planning Drawing 2

Date
May 2019

Drawn
NM

Scale
1:50, 1:100, 1:200

Drawing No.
19.286.04