
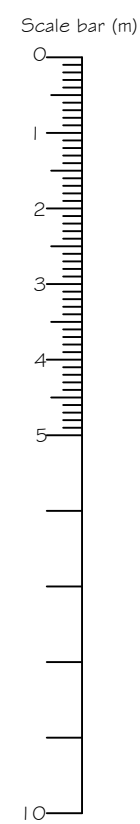
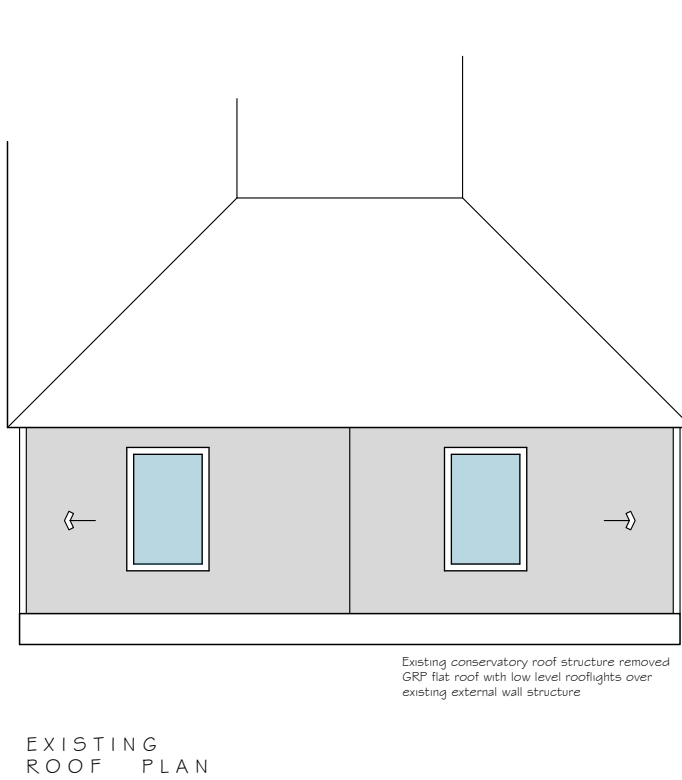
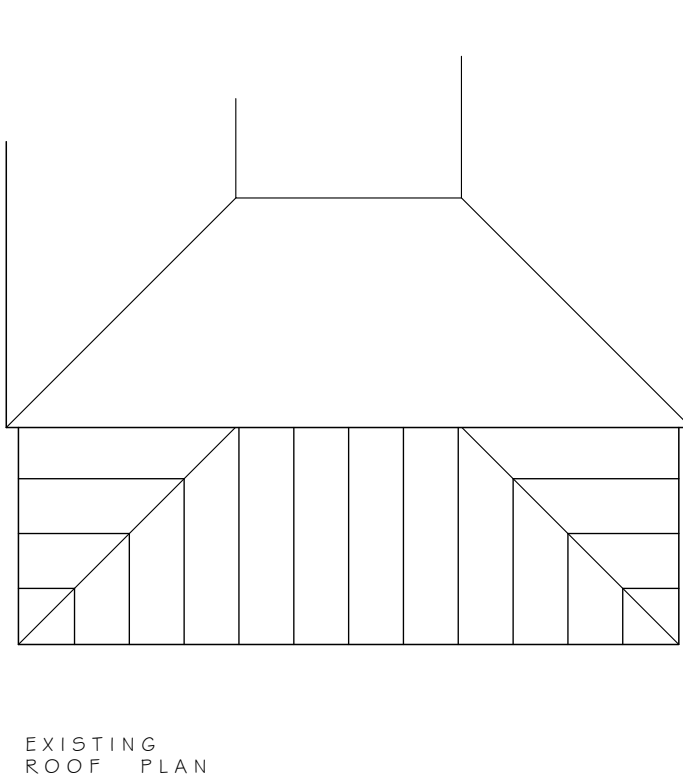
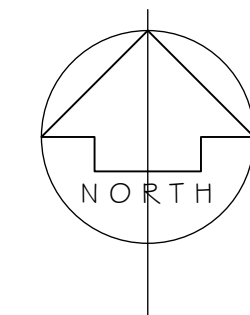
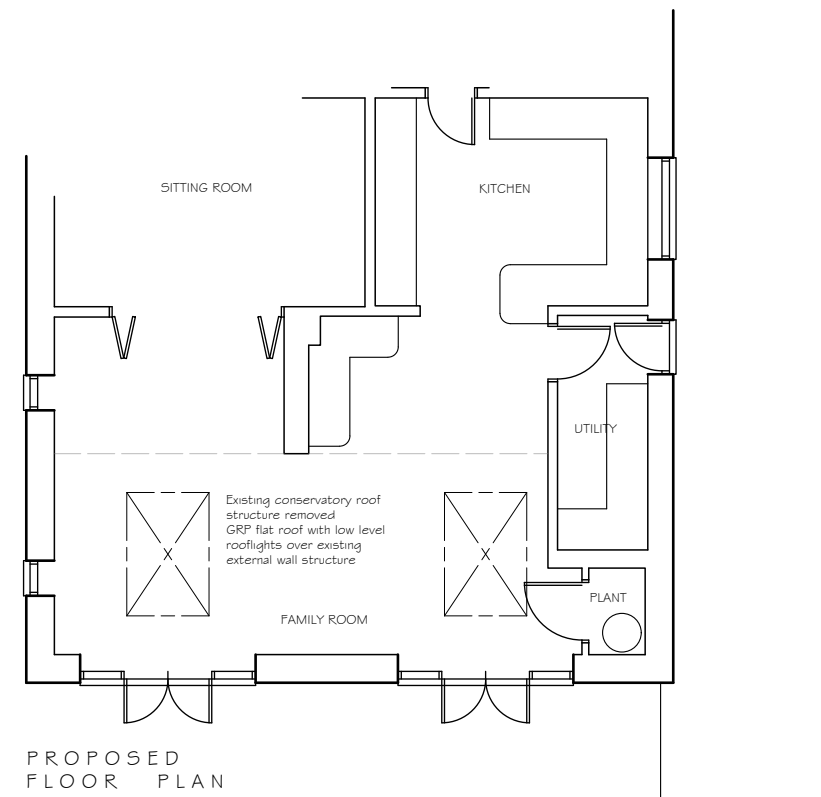
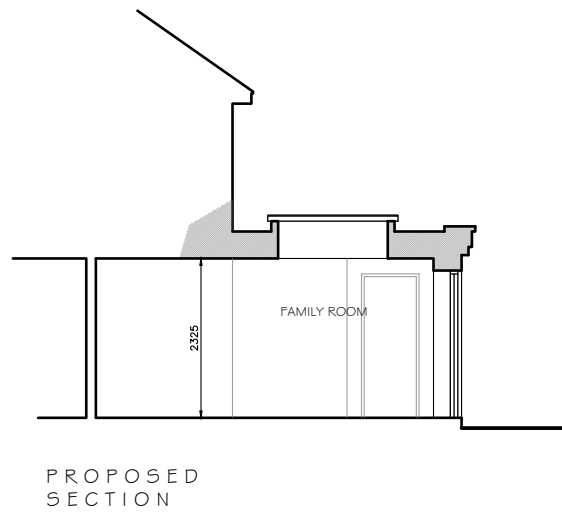
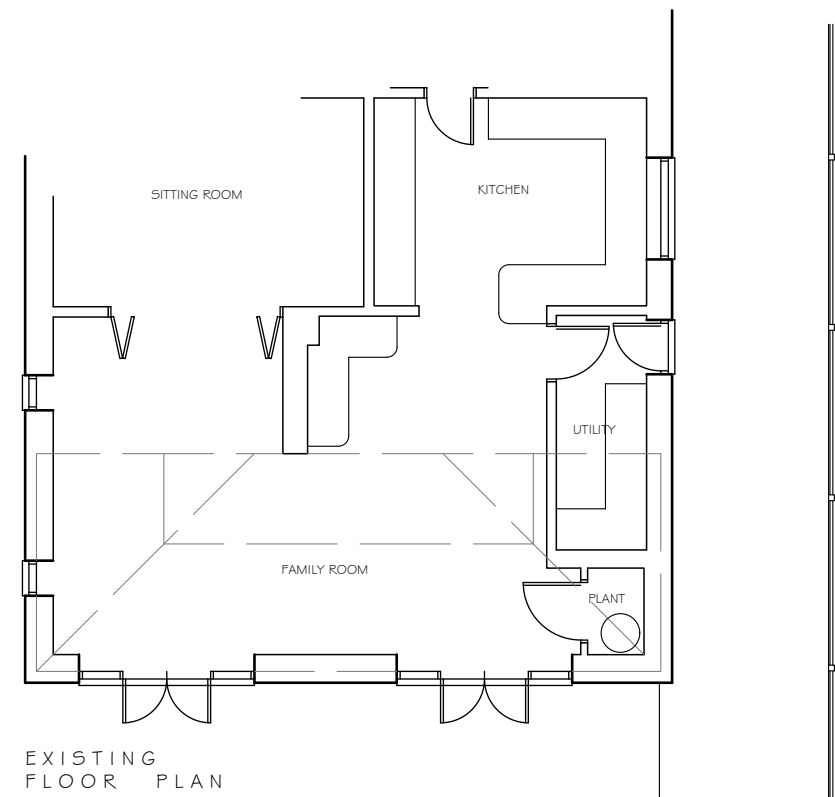


NOTES
WRITTEN DIMENSIONS TO BE TAKEN IN PREFERENCE TO SCALE. AND
ARE TO BE CHECKED ON SITE PRIOR TO COMMENCING WORK.
THIS DRAWING IS TO BE READ IN CONJUNCTION WITH ALL OTHER
DOCUMENTS RELATING TO THIS PROJECT.
ANY DISCREPANCIES ARE TO BE REFERRED IMMEDIATELY TO THE
PROJECT DESIGNER.
THIS DRAWING IS COPYRIGHT, AND SHOULD NOT BE USED OR
REPRODUCED WITHOUT PERMISSION.
IT IS THE CONTRACTOR'S RESPONSIBILITY TO ENSURE COMPLIANCE
WITH THE BUILDING REGULATIONS.

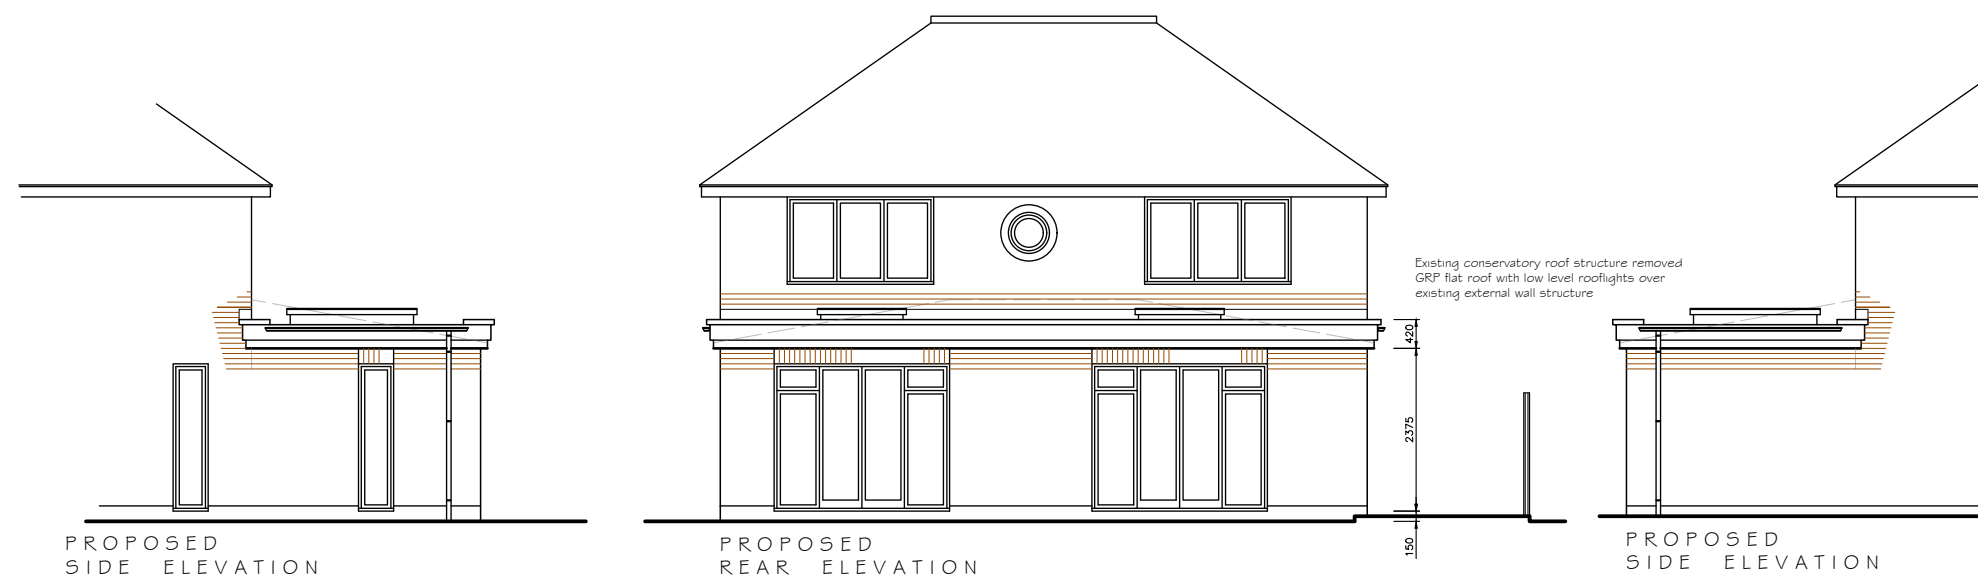

EXISTING

PROPOSED

REV.	DESCRIPTION	DATE
1	PROJECT 63 HORDEAN ROAD EMSWORTH, HANTS	
2	REROOFING REAR EXTENSION	
3	CLIENT MR & MRS P TURVEY	
4	DRAWING TITLE EXISTING & PROPOSED ELEVATIONS, PLANS, SITE & LOCATION PLANS	
5	SCALE 1:100 @ A1	DRAWN BY MMW
6	DWG NO 865/PLOO1	DATE MAY 19
7	REV. /	

Unit 3b Woodhorn Business Centre
Woodhorn Lane
Oving Chichester
West Sussex PO20 2BX
Tel 01243 774764
www.sloaneandbrown.co.uk

CHARTERED BUILDING SURVEYORS
SLOANE & BROWN
ARCHITECTURAL SERVICES