


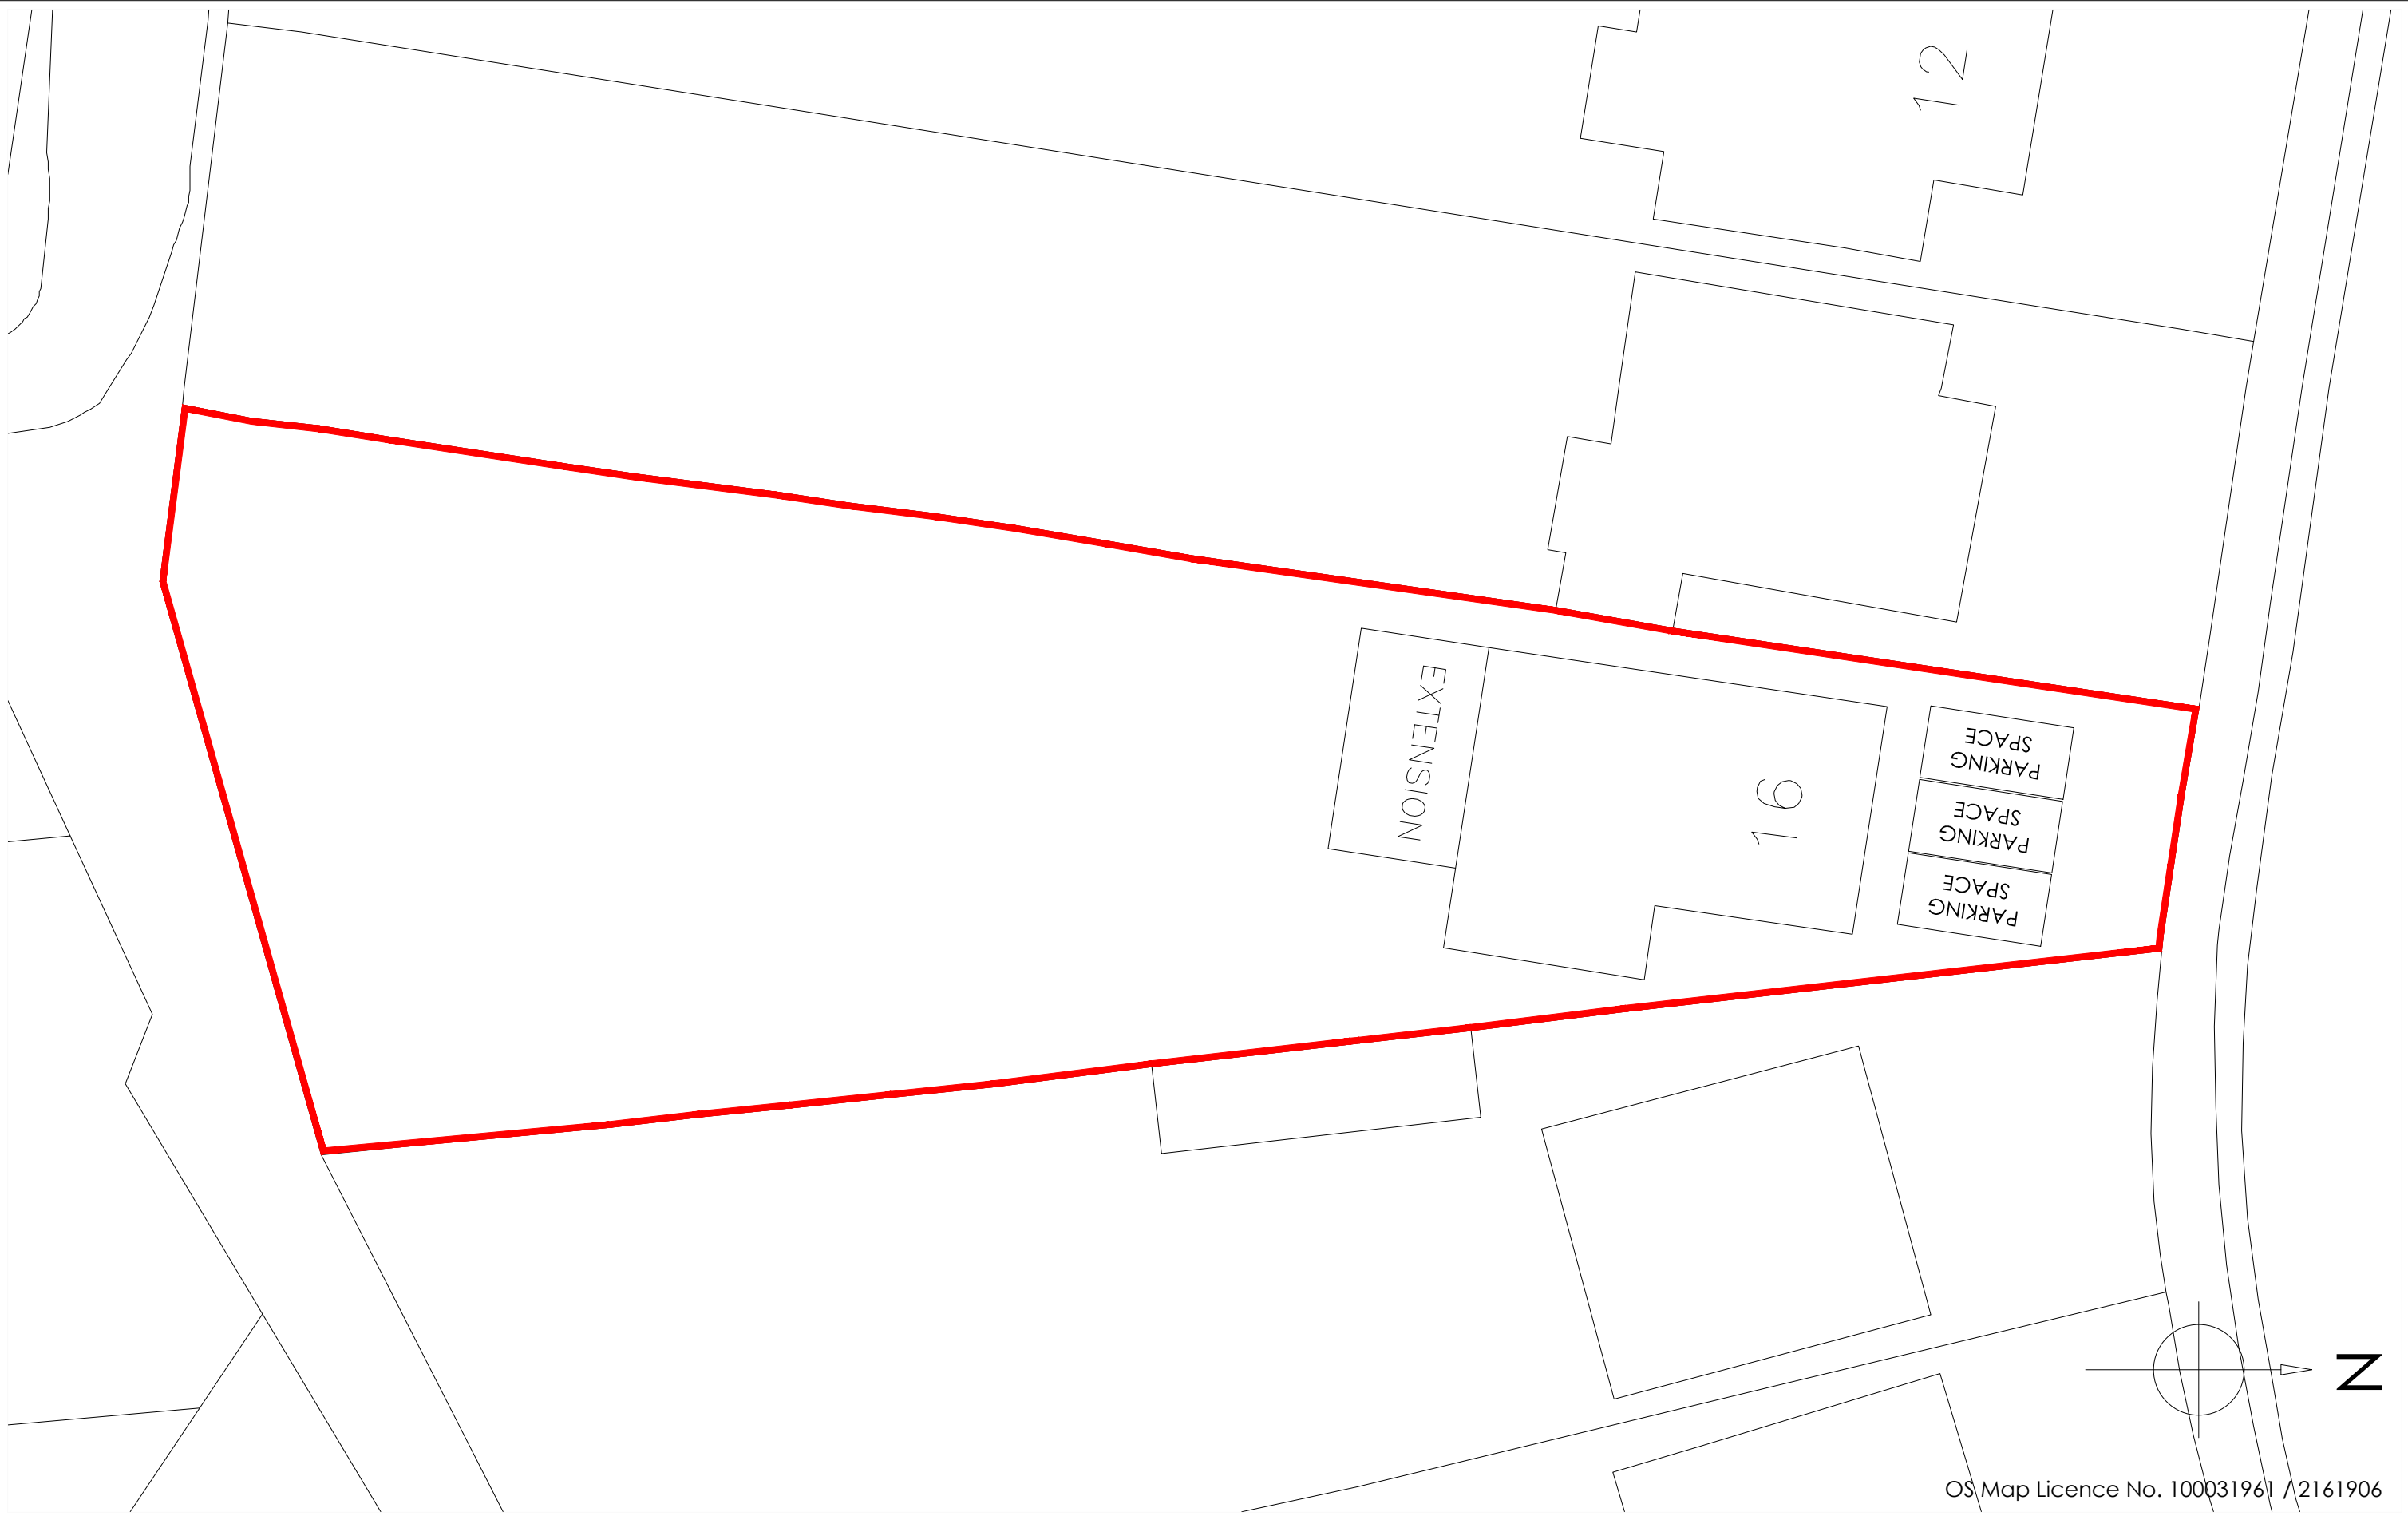


Copyright is reserved by GBS Designs and is issued on the condition that it is not copied or disclosed by or to any unauthorised persons without prior consent in writing from GBS Designs.

All dimensions to be checked on site

All structural elements to be specified by a suitably qualified structural engineer.

REV	DESCRIPTION	DRAWN	DATE
-	Initial design	GBS	16.07.19
A	Extension reduced in depth, utility room left and internal layout changes	GBS	01.10.19
B	Internal layout changes, utility room moved and some external changes	GBS	04.11.19

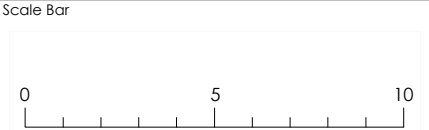

Drawing Ref 16 WARCRES 07	
Scale at A1 N/A	Scale at A3 1:200
Date 16 JULY 2019	
Drawn by GBS	

Drawing Title 16 Warfield Cresnet Waterlooville Hampshire PO7 7JP	
---	--



CAD - ARCHITECTURE - DESIGN

6 Shillinglee Waterlooville
Hampshire PO7 5RW

Tel 023 9225 8315
www.gbs-designs.co.uk