


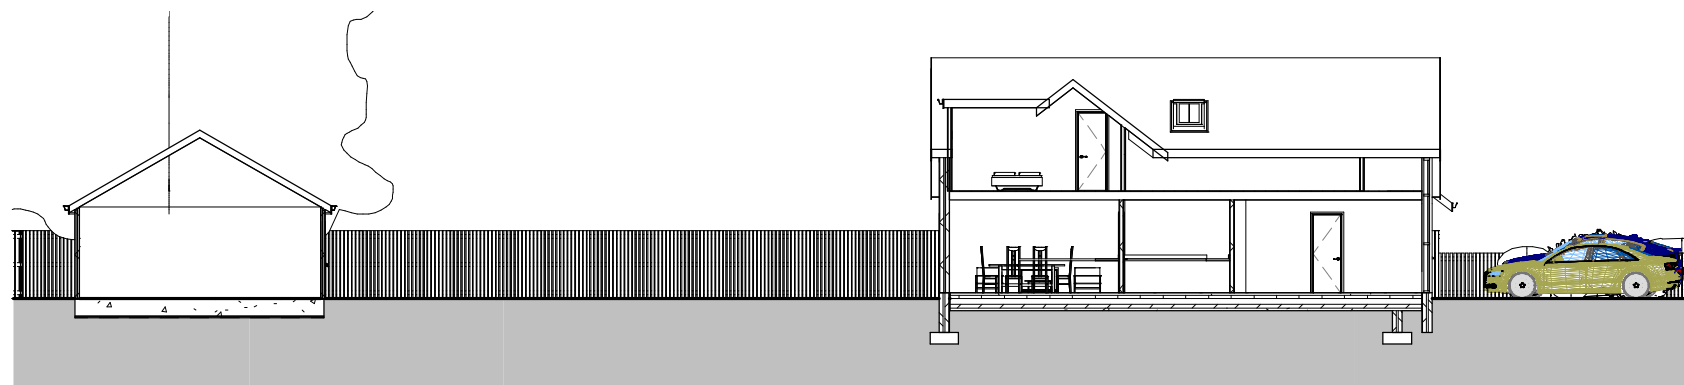

1

East West Site Section

1 : 200



2

North South Site Section

1 : 200

**IJ Murray
Associates Ltd**



CIAT
REGISTERED PRACTICE

www.ijma.co.uk

I J Murray Associates Ltd
200 Seafront
Hayling Island
Hampshire
PO11 9HR
Phone 07779 246915
e-mail ian@ijma.co.uk

These drawings are the
property of IJ Murray
Associates Ltd and should
not be reproduced or used in
any way without the
permission of a Director of
IJ Murray Associates Ltd

These drawings are for planning and building regulation
purposes only and are not for construction. All dimensions
should be checked on site before work commences

Jon Ascherl

Merriville Croft Lane HI

Proposed Site Sections

Project number	Project Number	A109 V3.1
Date	Issue Date	
Drawn by	Author	
Checked by	Checker	Scale
		1 : 200