


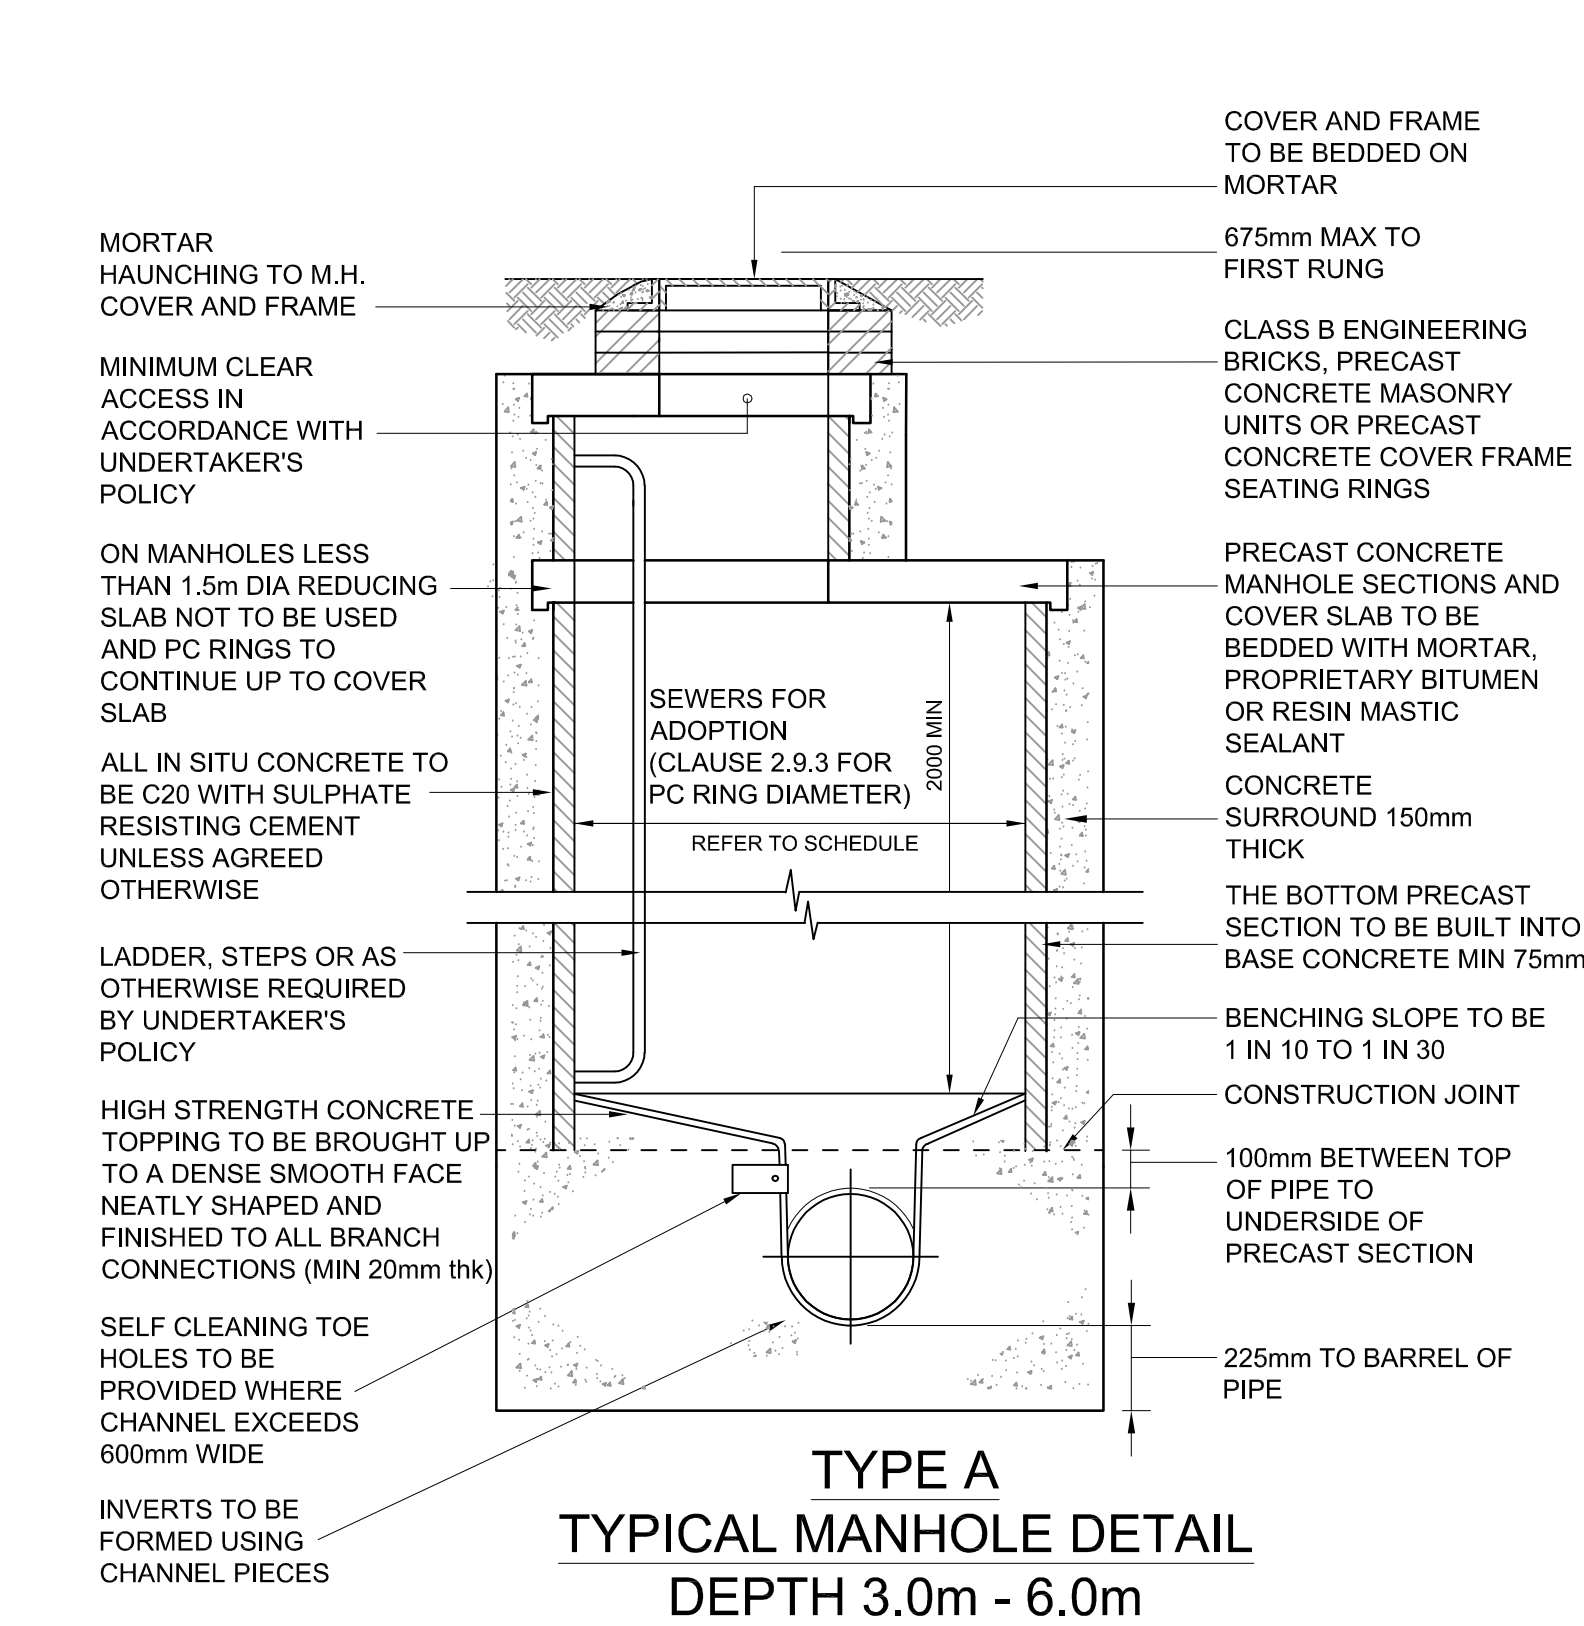


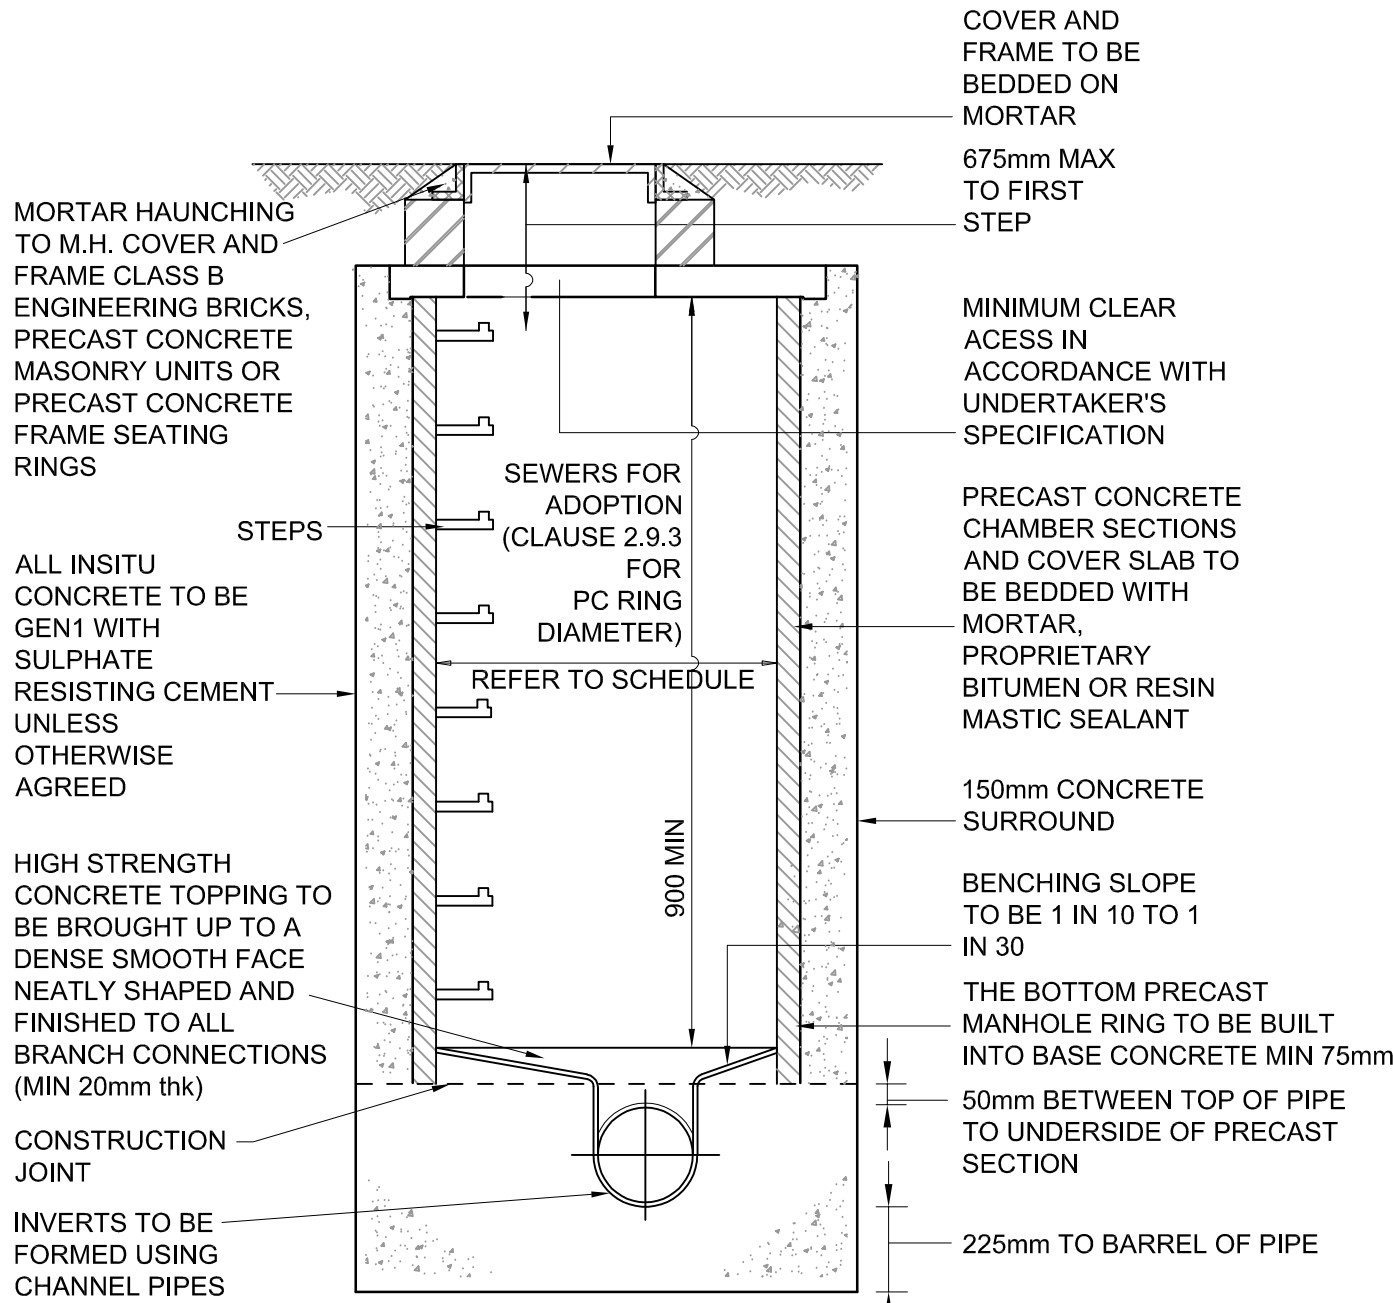


TYPE A
TYPICAL MANHOLE DETAIL
DEPTH 3.0m - 6.0m

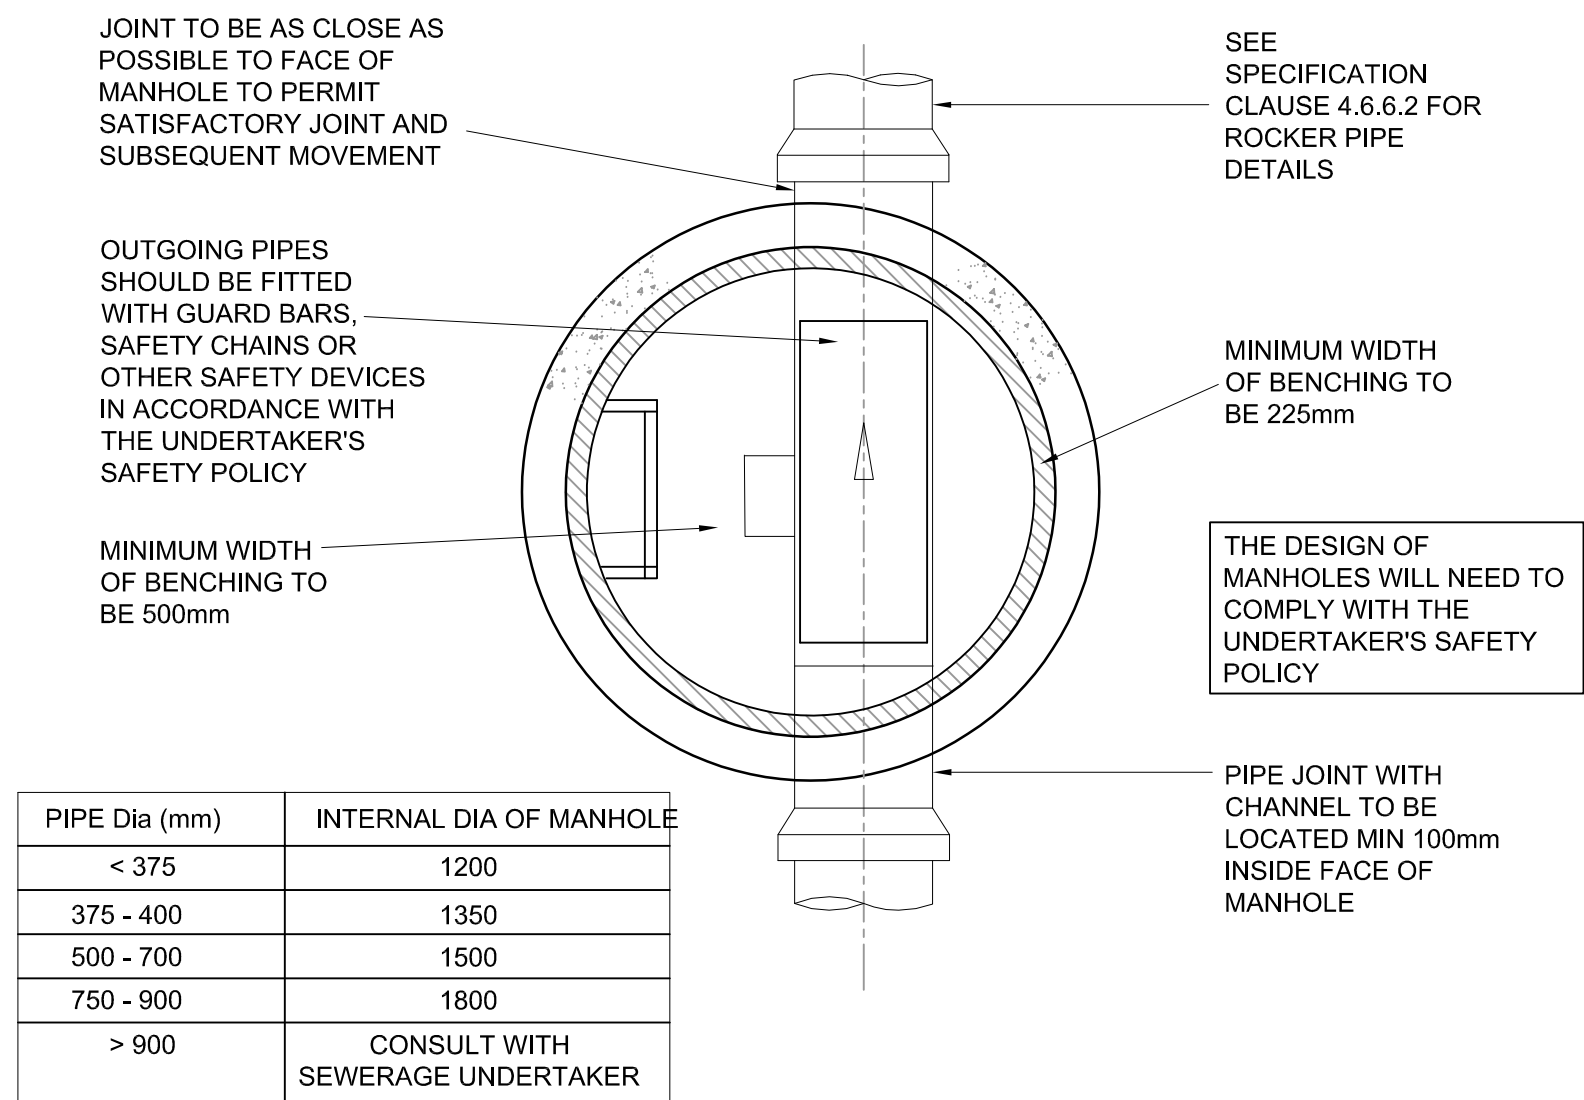

TYPE B
TYPICAL MANHOLE DETAIL
MAX DEPTH OF 3.0m

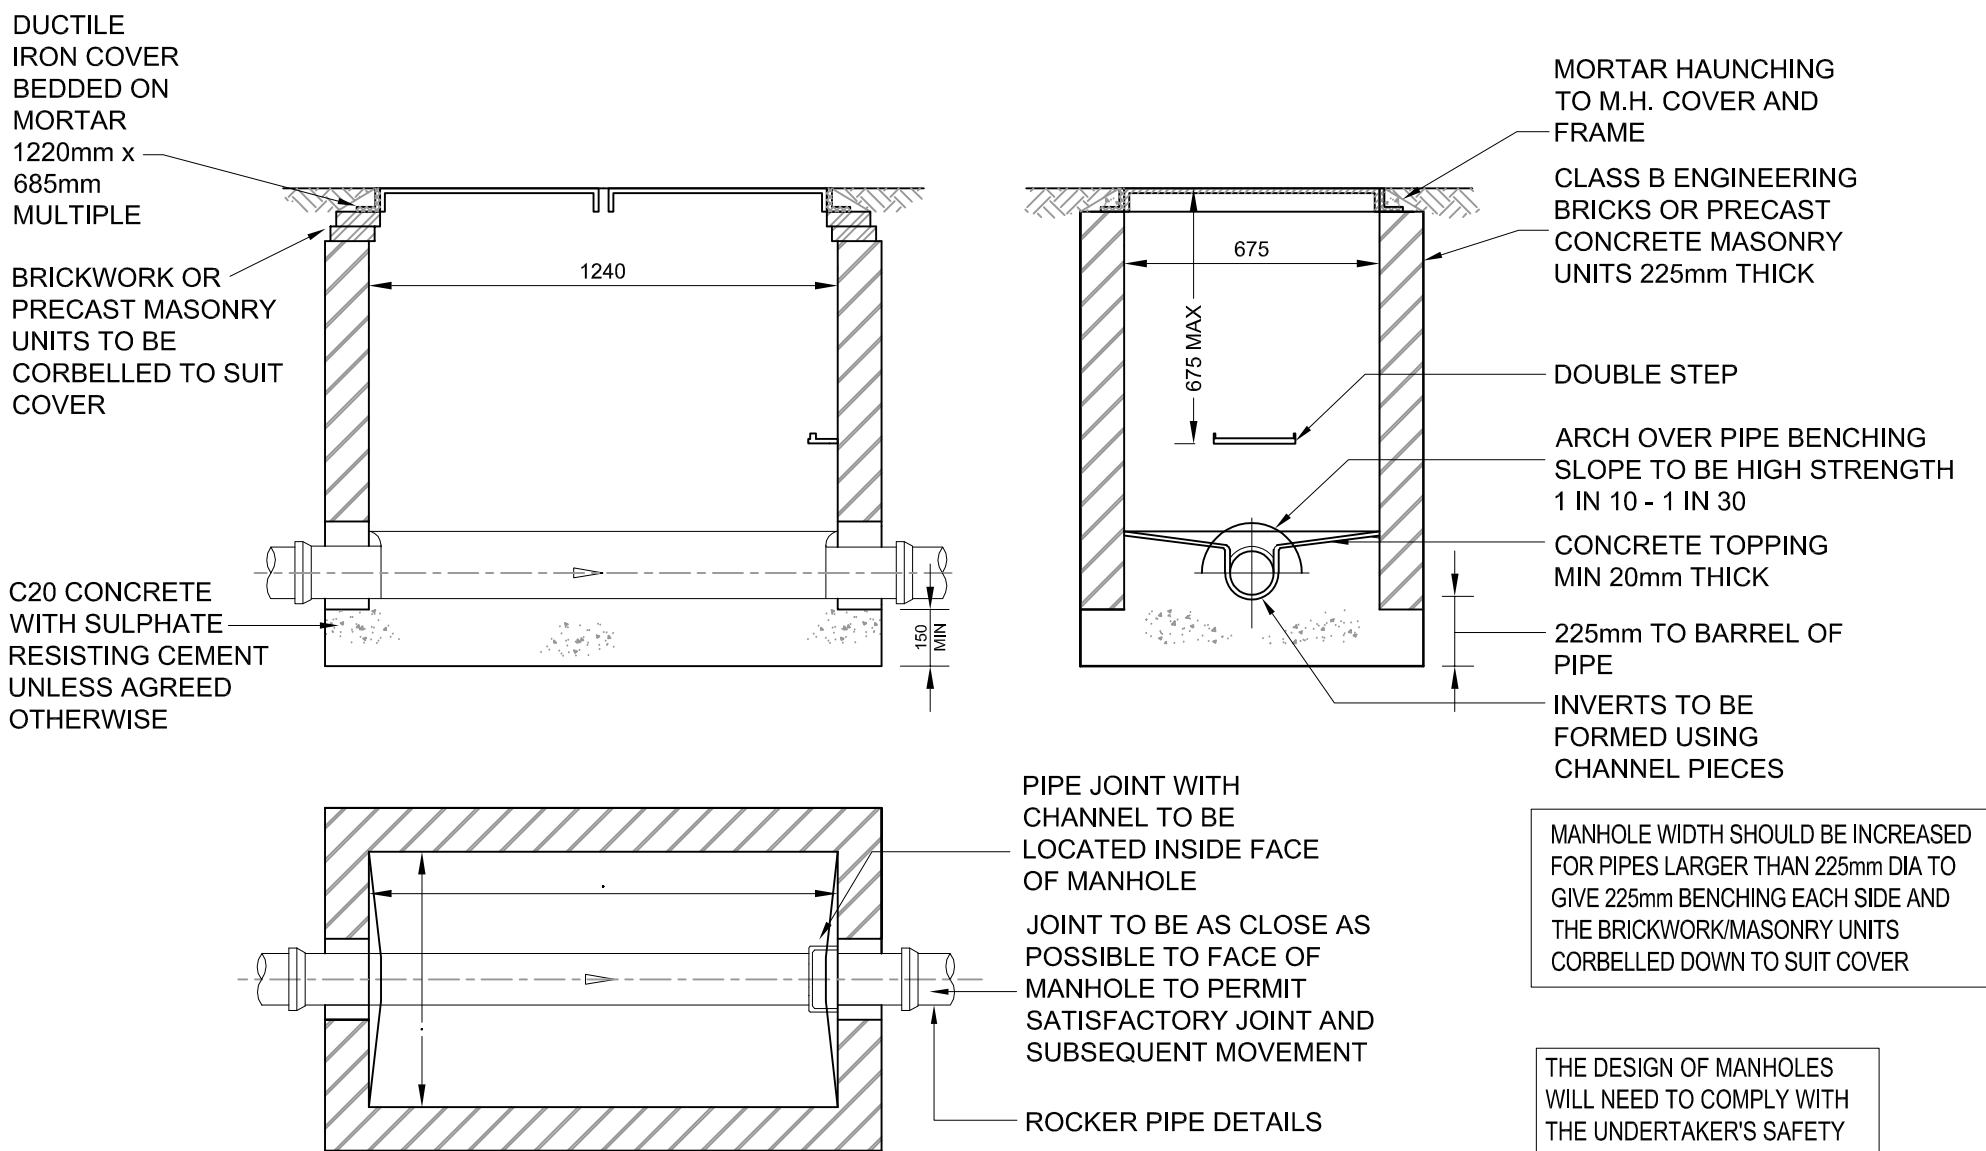

TYPE C
TYPICAL MANHOLE DETAIL
DEPTH 1.0m - 1.45m

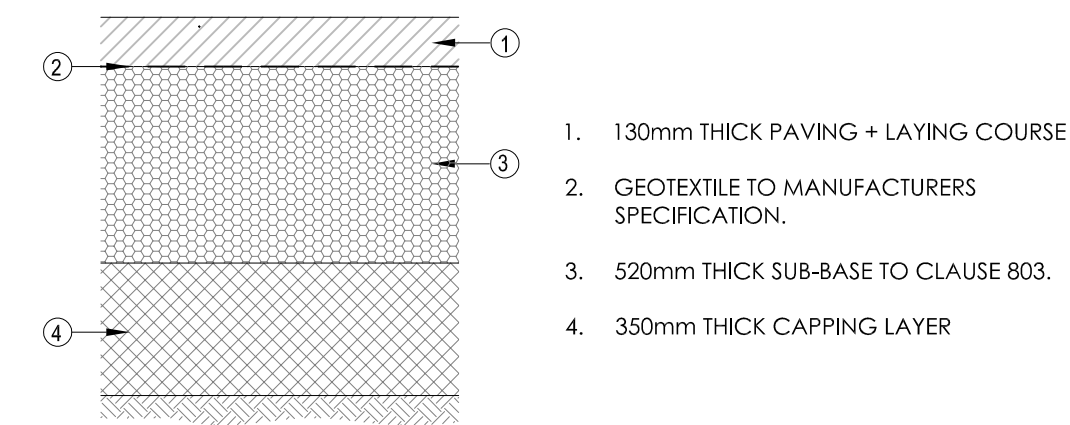

SPECIFICATION S1 - PERMEABLE PARKING BAYS
SCALE 1:20

NOTE: MANHOLE CHAMBER ACCESS TO BE IN ACCORDANCE WITH FIGURE B.7 FROM SEWERS FOR ADOPTION 7 TO ALLOW ADEQUATE ACCESS FOR MAINTENANCE

Rev	Date	Description	By	Check	App.
P1	18.10.19	PRELIMINARY	CN	CH	GS

COPYRIGHT: THE COPYRIGHT OF THIS DRAWING IS VESTED IN CLANCY CONSULTING. IT SHALL NOT BE USED WITHOUT PERMISSION BY ANYONE FOR ANY PURPOSE. DO NOT SCALE THIS DRAWING ELECTRONICALLY OR MANUALLY. WORK TO FIGURED DIMENSIONS ONLY. ALL DIMENSIONS ARE IN MILLIMETRES UNLESS STATED OTHERWISE. DO NOT TURN ON LAYERS THAT HAVE BEEN TURNED OFF. DO NOT TURN LAYERS THAT HAVE BEEN FROZEN.

Client	TRINITY INVESTMENT MANAGEMENT
Project	LANGSTONE TECHNOLOGY PARK LANGSTONE ROAD HAVANT, PO9 1SA
Office	NORWICH 01603 305190
Discipline	CIVIL ENGINEERING
Title	INDICATIVE DRAINAGE DETAILS SHEET 2 OF 2
Scale @ A1	1:20 UNO
Status	PRELIMINARY



www.clancy.co.uk

Originator	Job Number	Discipline	Building/Zone
CCL	8/1982	C	LAN
Type	Level	Drawing No.	Revision
DET	DRN	400411	P1

PRELIMINARY DRAWING
THIS DRAWING IS FOR PRELIMINARY INFORMATION PURPOSES ONLY AND MUST NOT BE READ AS A CONSTRUCTION ISSUE. IT INDICATES DESIGN INTENT ONLY AND IS SUBJECT TO AMENDMENT DURING FINAL DESIGN DEVELOPMENT