


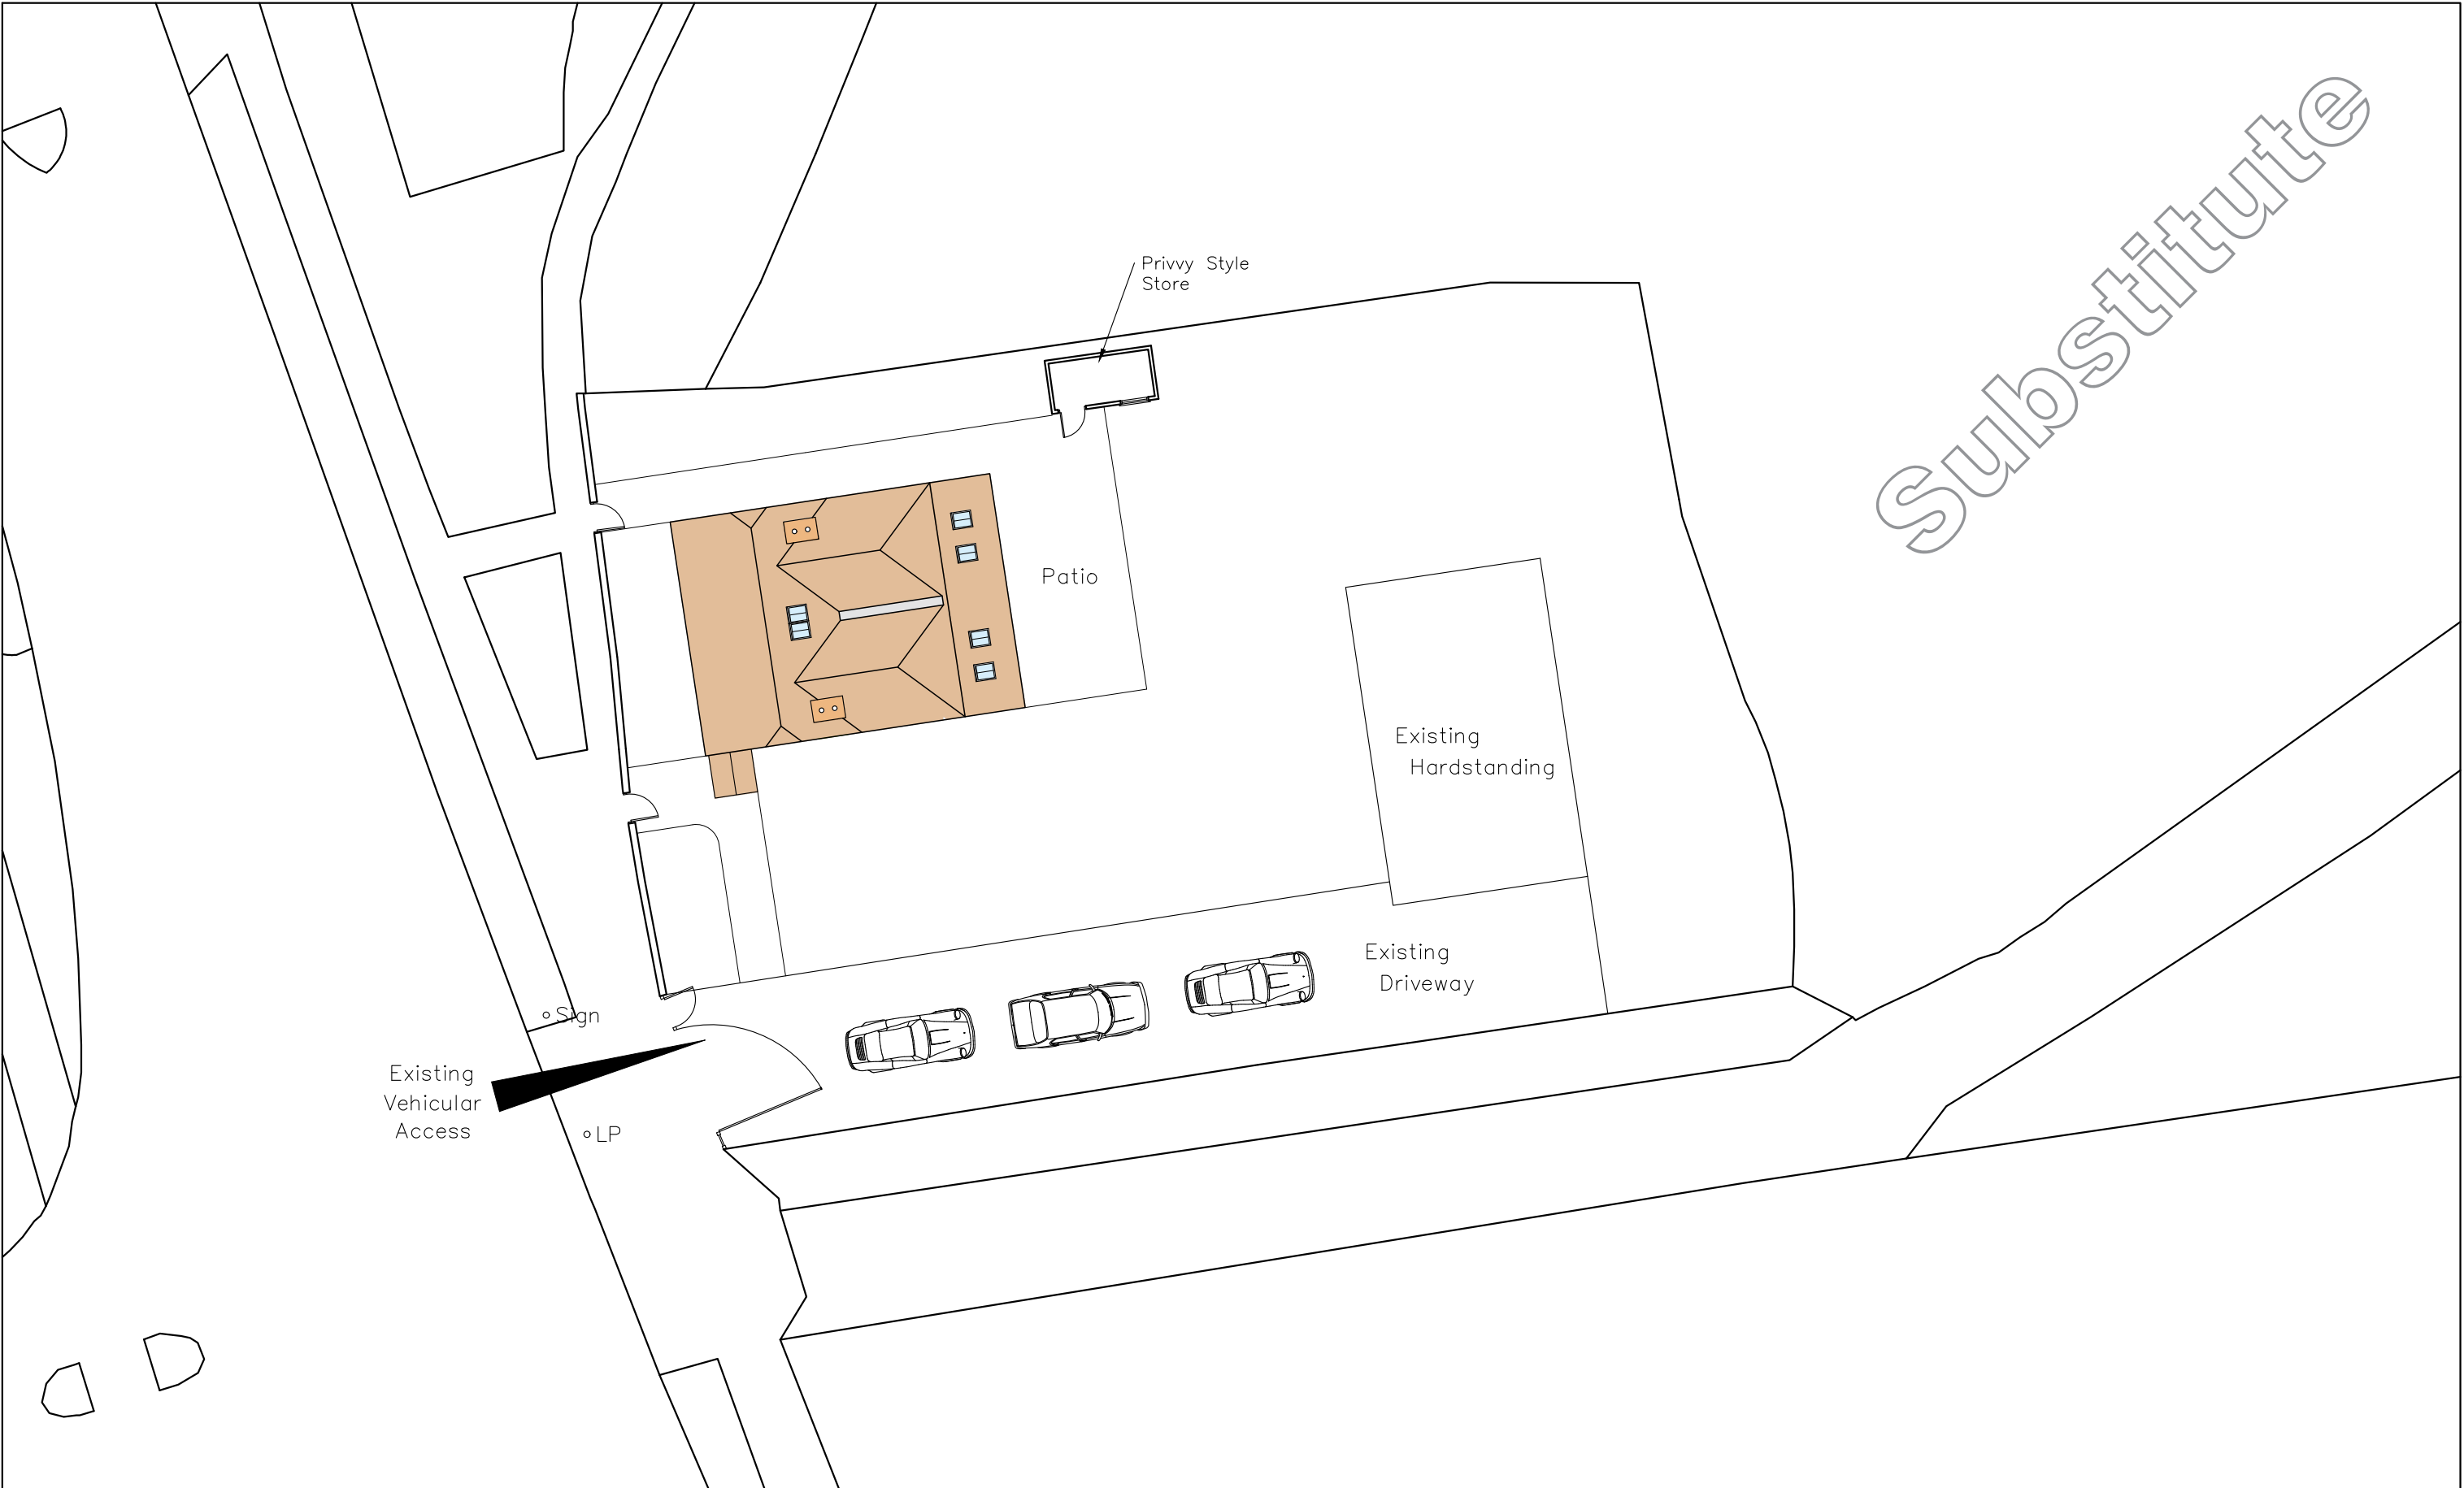


59 & 61  
Langstone Road,  
Havant,  
Hampshire,  
PO9 1RB

|                     |   |
|---------------------|---|
| Site Plan: Proposed |   |
| Revisions           | a) Privvy Store Addition/24.10.19/SAR e) Barn hip/20.11.19/SAR<br>b) Annotation updates/31.10.19/SAR<br>c) Plan updates/05.11.19/SAR<br>d) Privvy/08.11.19/SAR |

CAD

Critchley Architecture And Design Ltd.  
Contact: 02392 474 919 | info@caad.online  
The Old Brewery,15E South Street, Havant, PO9 1BU

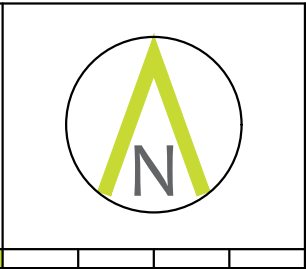

Scale A3 = 1:200  
Drawn SAR  
Date 15/08/19

19008-120<sup>E</sup>

