PROPOSED SOUTH WEST ELEVATION
SCALE 1:50

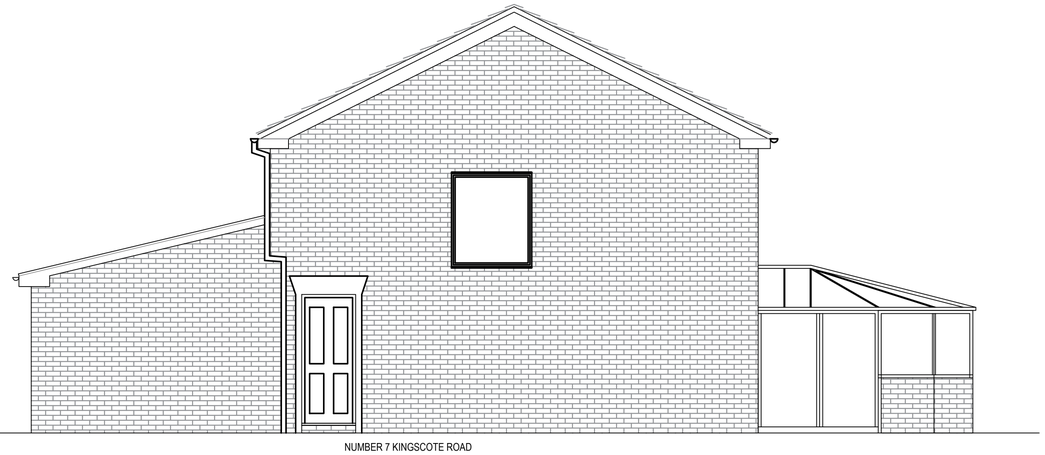

PROPOSED SOUTH EAT ELEVATION
SCALE 1:50

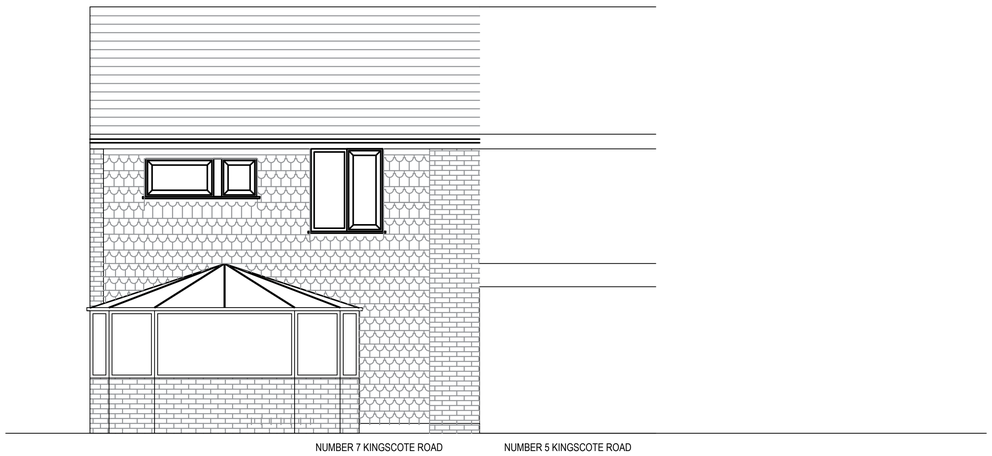

PROPOSED NORTH EAST ELEVATION
SCALE 1:50

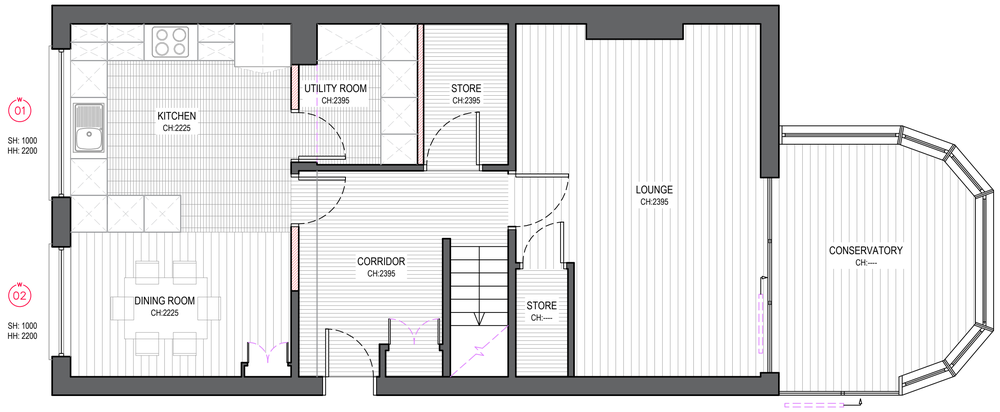

PROPOSED GROUND FLOOR PLAN
SCALE 1:50

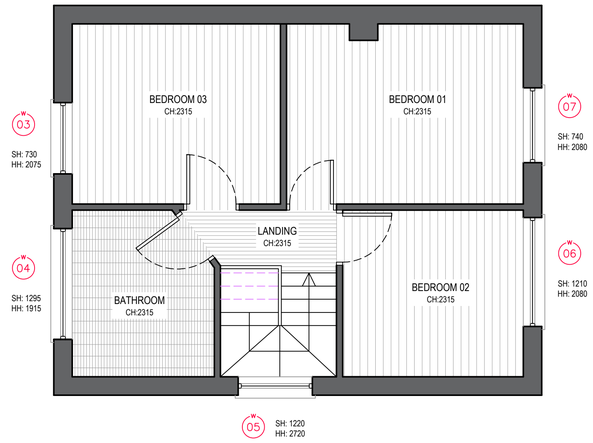

PROPOSED FIRST FLOOR PLAN
SCALE 1:50

PLANNING ISSUE

REV	DESCRIPTION	BY	DATE	CHKD
C	Elevations Amended	LD	14/06/19	--
B	Minor Amendments	LD	24/05/19	--
A	Initial Drawing (Not Revised)	LD	20/05/19	--

PROJECT INFORMATION

CLIENT:
ANDY TRICK
7 KINGSCOTE ROAD
WATERLOOVILLE
PO8 8QD

PROJECT:
MINOR WORKS AT
7 KINGSCOTE ROAD
WATERLOOVILLE
PO8 8QD

DRAWN BY:	DATE:	CHECKED:
LD	20/05/19	--

SCALE(S): 1:50 & 1:100 @A1

DRAWING TITLE:
Plans as Proposed

©