


NOTES:


Dimensions to be checked on site before commencing work. Any discrepancies shall be reported to the architect immediately.

Do not scale from these drawings except for planning purposes. Use figured dimensions only.


Where applicable this drawing is to be read in conjunction with other consultants' drawings.

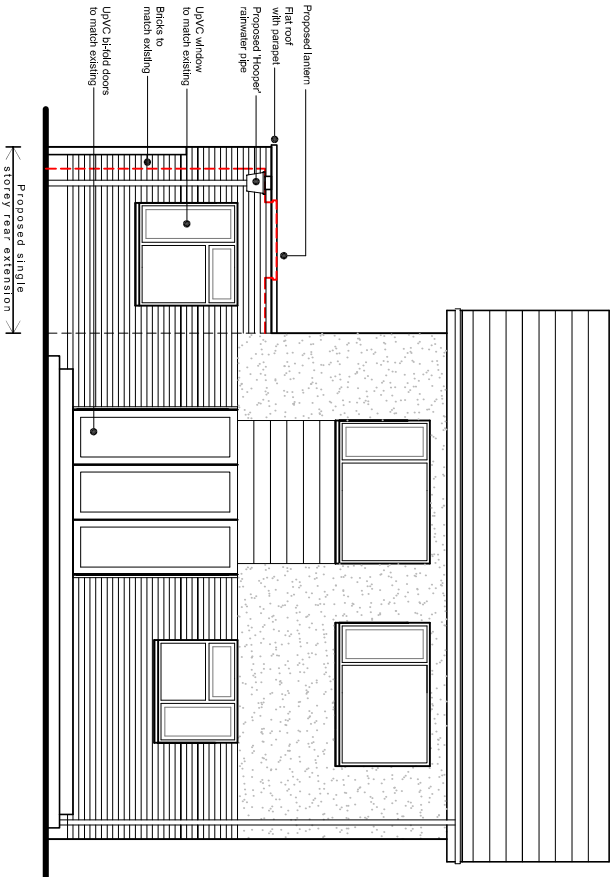

North (rear) elevation

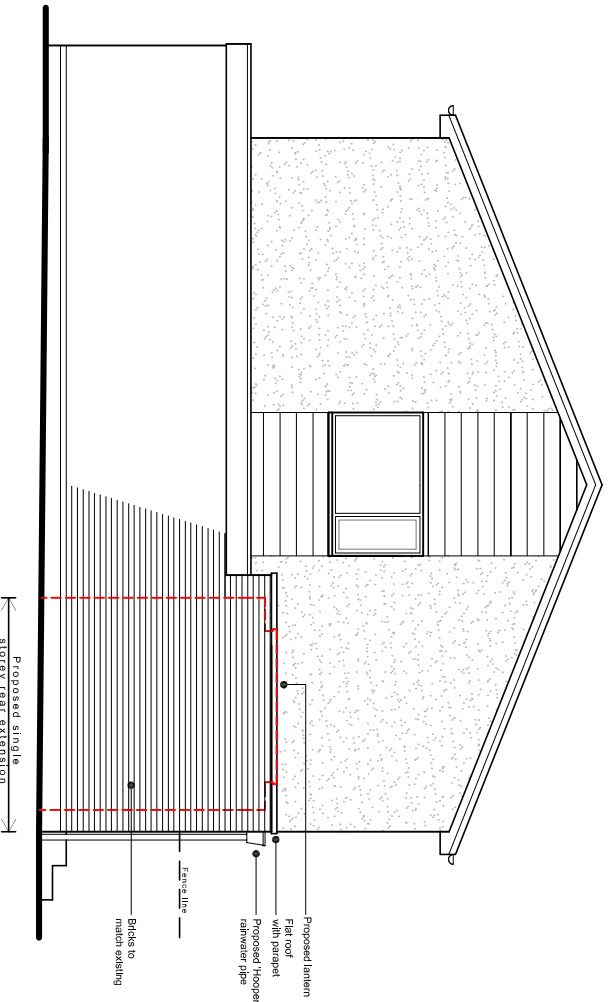


West (side) elevation

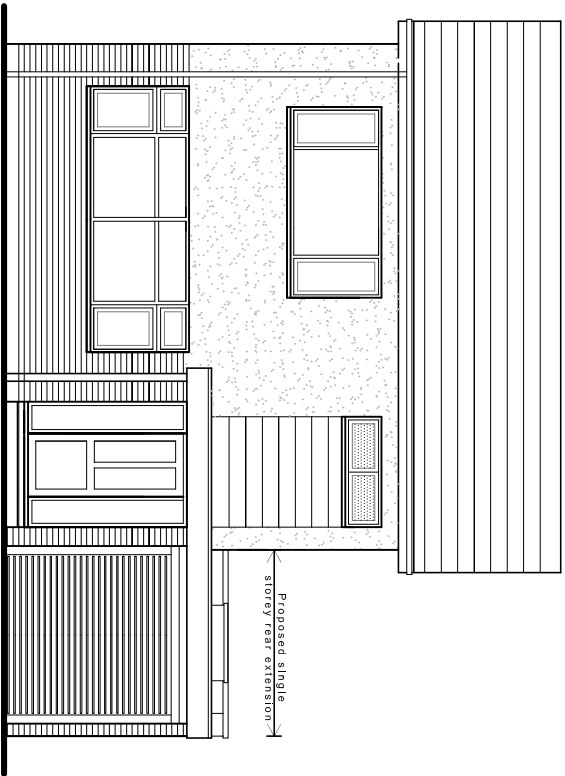

South (front) elevation

Proposed elevations scale 1:100

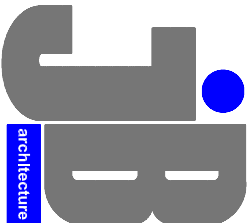

JIMMY BESSANT ARCHITECTURE
TEL: 01243 373620 M: 07769904282
E: jimmy@jb-architecture.co.uk
Web: www.jb-architecture.co.uk

For
MR & MRS ROBERTS

Project
**PROPOSED REAR EXTENSION AT
11a BLENHEIM GARDENS
DENVILLES
PO9 2PN**

Title
PROPOSED ELEVATIONS

Date	Drawn	Scale	Checked
DEC 2017	JB	1:100 @ A3	-
Job Number	Drawing Number	Revision	
PL18A17	49	C	