


NOTES:



This drawing has been prepared for the purposes of submitting a Planning Application and is not to be used for any other purpose. Dimensions are indicative and should be referenced against measured surveys only.

This drawing is the property of Martin Ralph and must not be reproduced, in part or whole, or deviated from, without their permission.

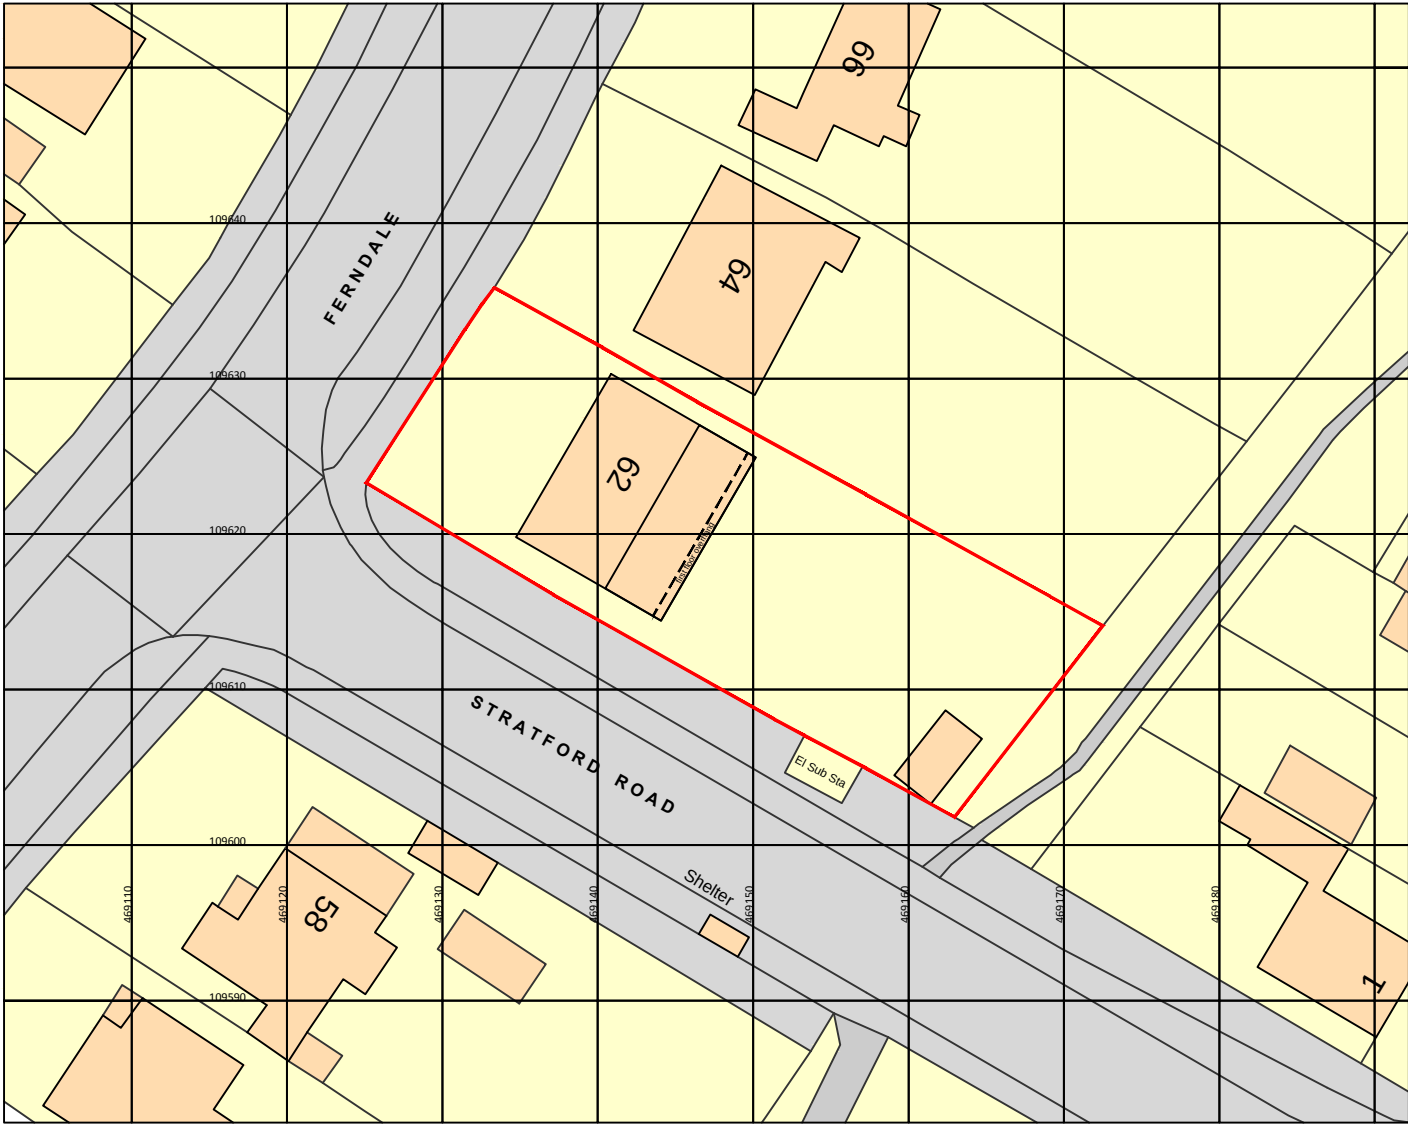

Ordnance Survey, (c) Crown Copyright 2019. All rights reserved. Licence number 100022432

BLOCK PLAN - 1:500

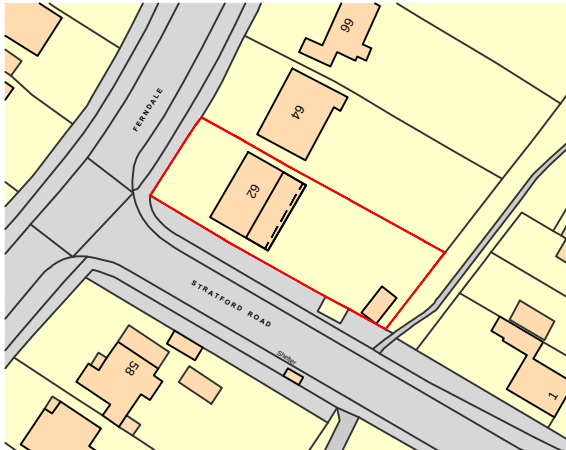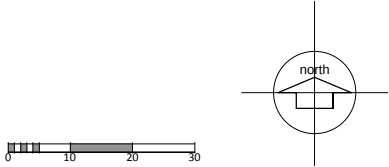

LOCATION PLAN - 1:1250

62 FERNDAL - WATERLOOVILLE

AMENDMENTS		DATE
B	Rear extension updated	06.09.19
A	Visual scale and north point added	20.06.19

CLIENT

Neil and Jodie Perkins
62 Ferndale
Waterlooville
Hampshire, PO7 7PB

PROJECT

**PROPOSED FIRST FLOOR REAR
EXTENSION & INTERNAL
RECONFIGURATION**

DRAWING TITLE

**BLOCK AND LOCATION PLANS
as proposed**

DATE

JUNE 2019

SCALE

1:500, 1:1250 @ A3

DRAWING No.	REVISION
19A_012 01	B

MARTINRALPH

ARCHITECTS

RIBA
Chartered Practice

CHARTERED ARCHITECTS
SURVEYORS & ENGINEERS

Part of THE MARTIN RALPH GROUP

11 Dagoon House
Hussar Court
Brambles Business Park
Portsmouth
Hampshire
PO7 7SF

www.martinralph.co.uk
info@martinralph.co.uk
T. 023 9225 7711
F. 023 9225 7712