



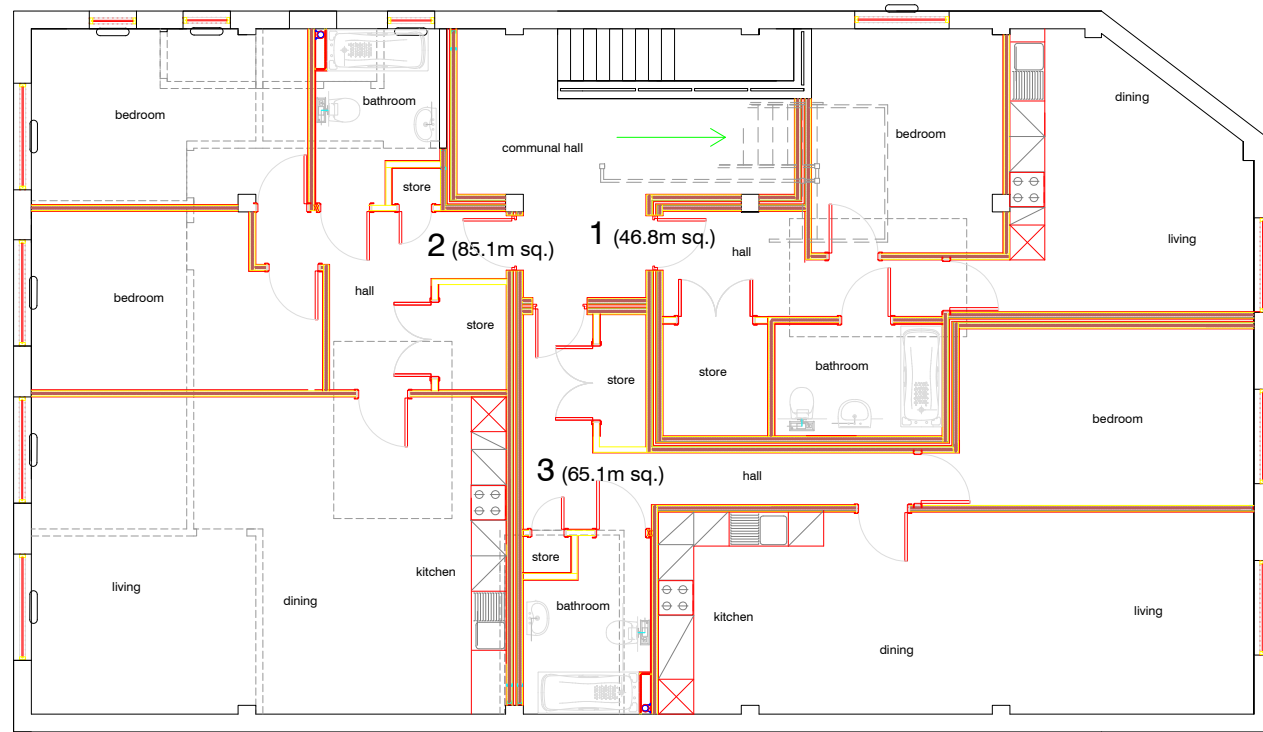


proposed first floor scale A1 1:50 A3 1:100

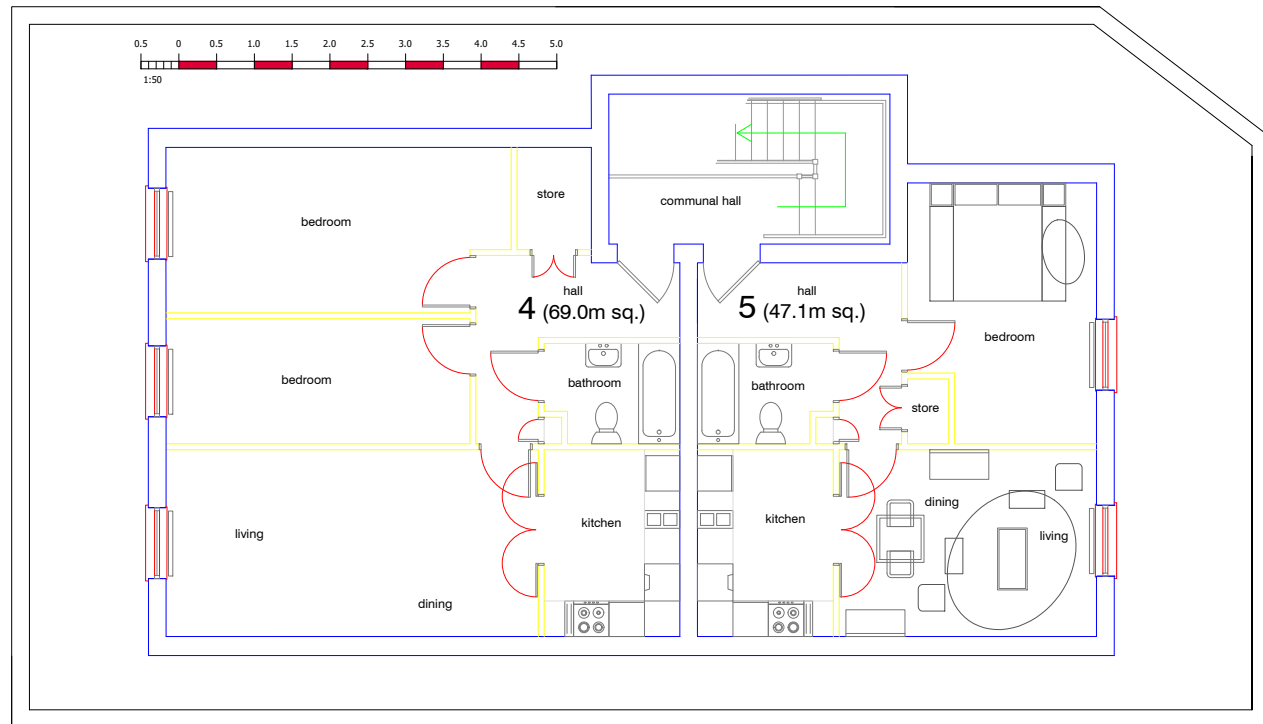


proposed second floor scale A1 1:50 A3 1:100




proposed front (East) elevation scale A1 1:100 A3 1:200

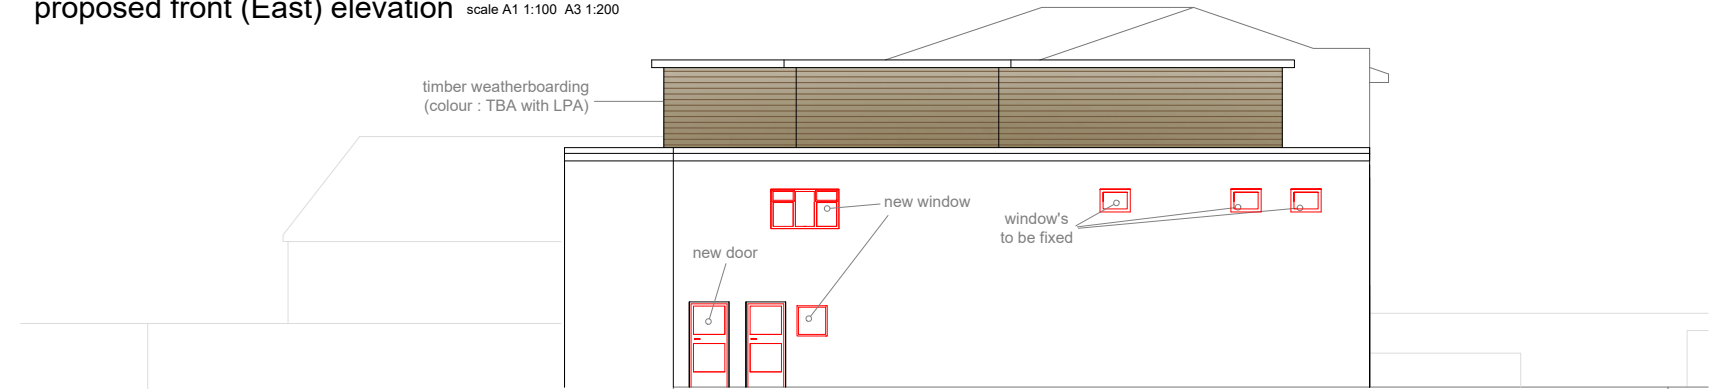

proposed side (South) elevation scale A1 1:100 A3 1:200

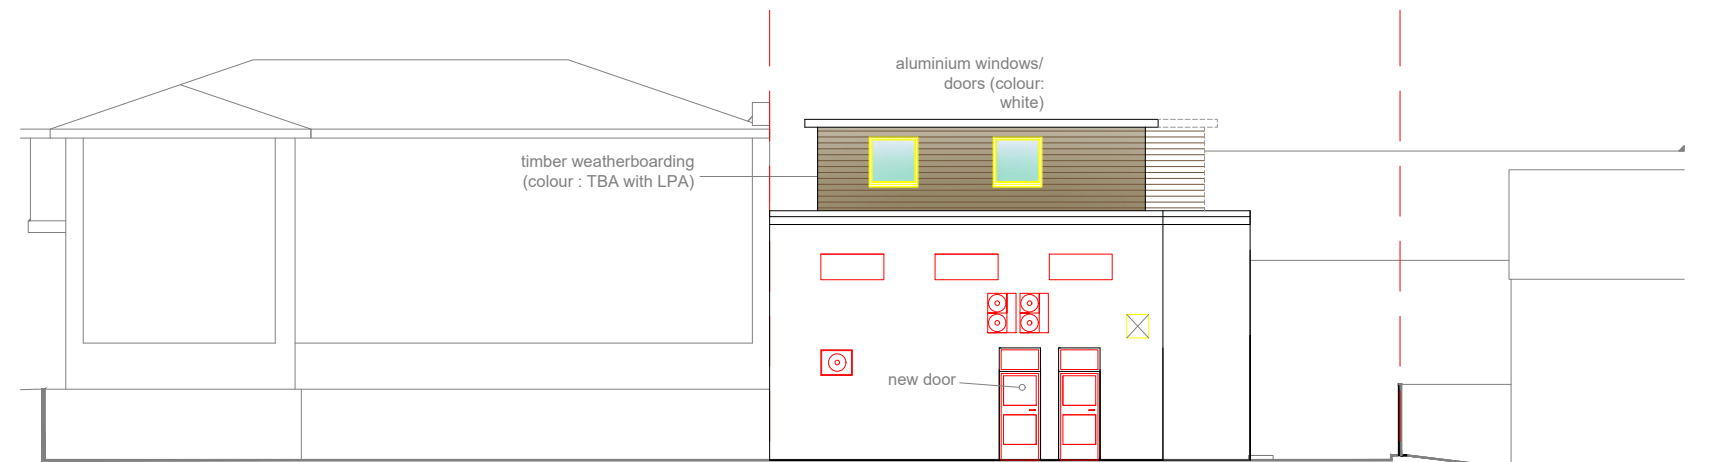

proposed rear (West) elevation scale A1 1:100 A3 1:200

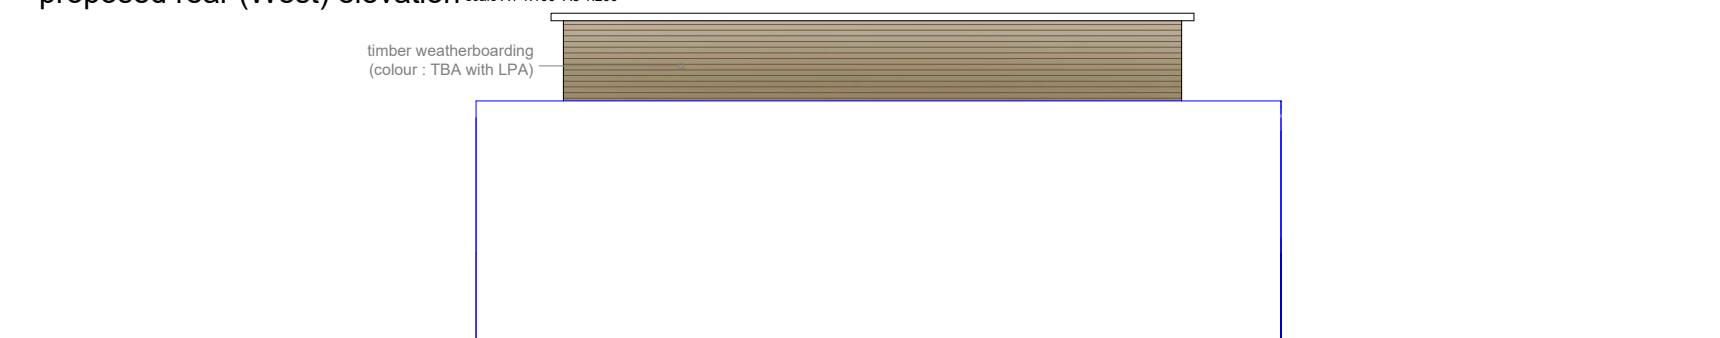

proposed side (North) elevation scale A1 1:100 A3 1:200



Rev A : Planning amendments 30.01.19 Rev B : Amended Drawings 09.04.19

C:\Users\markh\Desktop\Logo.jpg

18 Limberline Spur
hilsea, portsmouth,
hampshire, po3 5hj

tel: 07751 700114
e : alana@nowbuildit.co.uk



71 Forestside Avenue, Havant PO9 5ST
Proposed floor plans & elevations

8811-11 Rev B
April 2019