
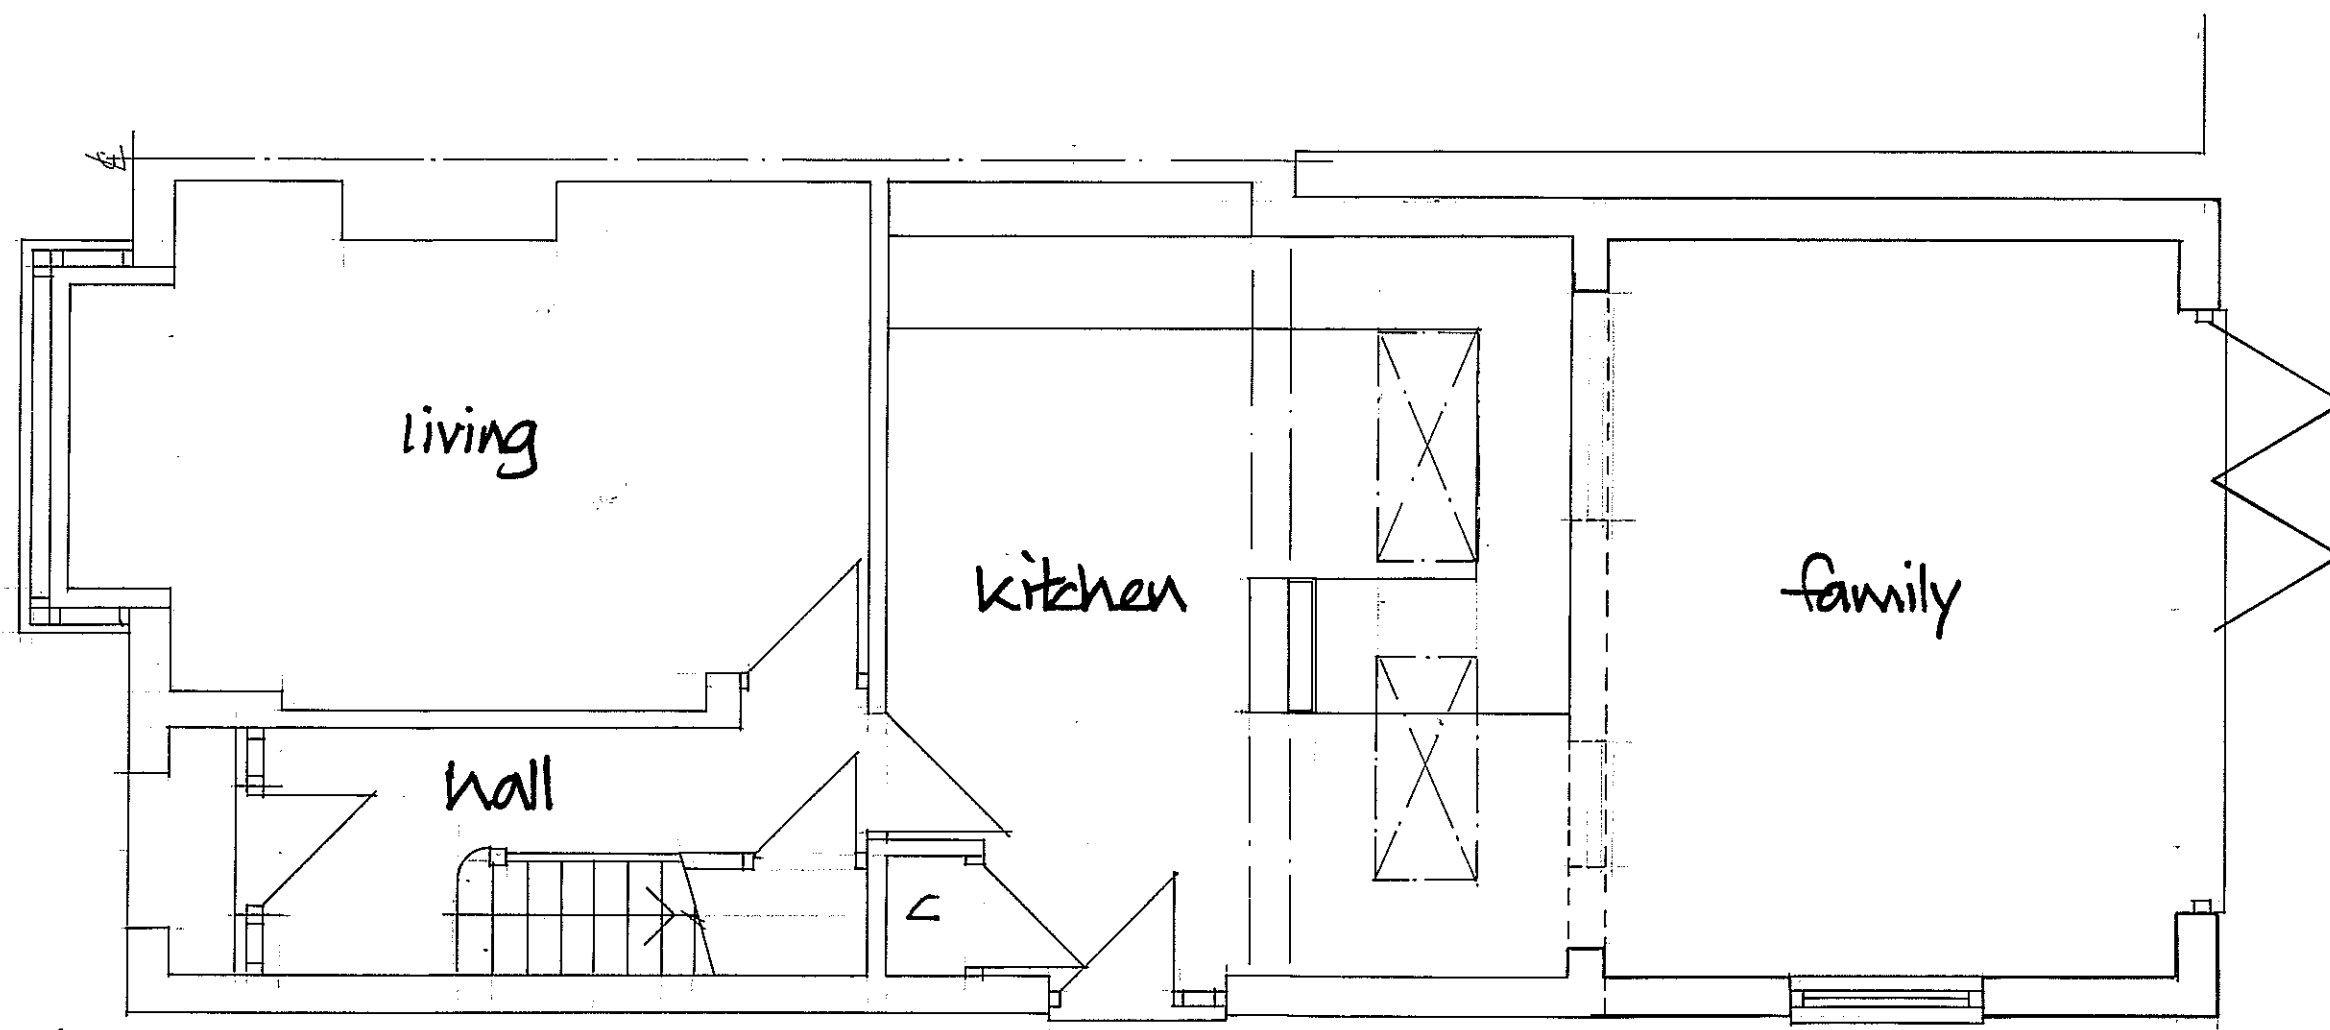


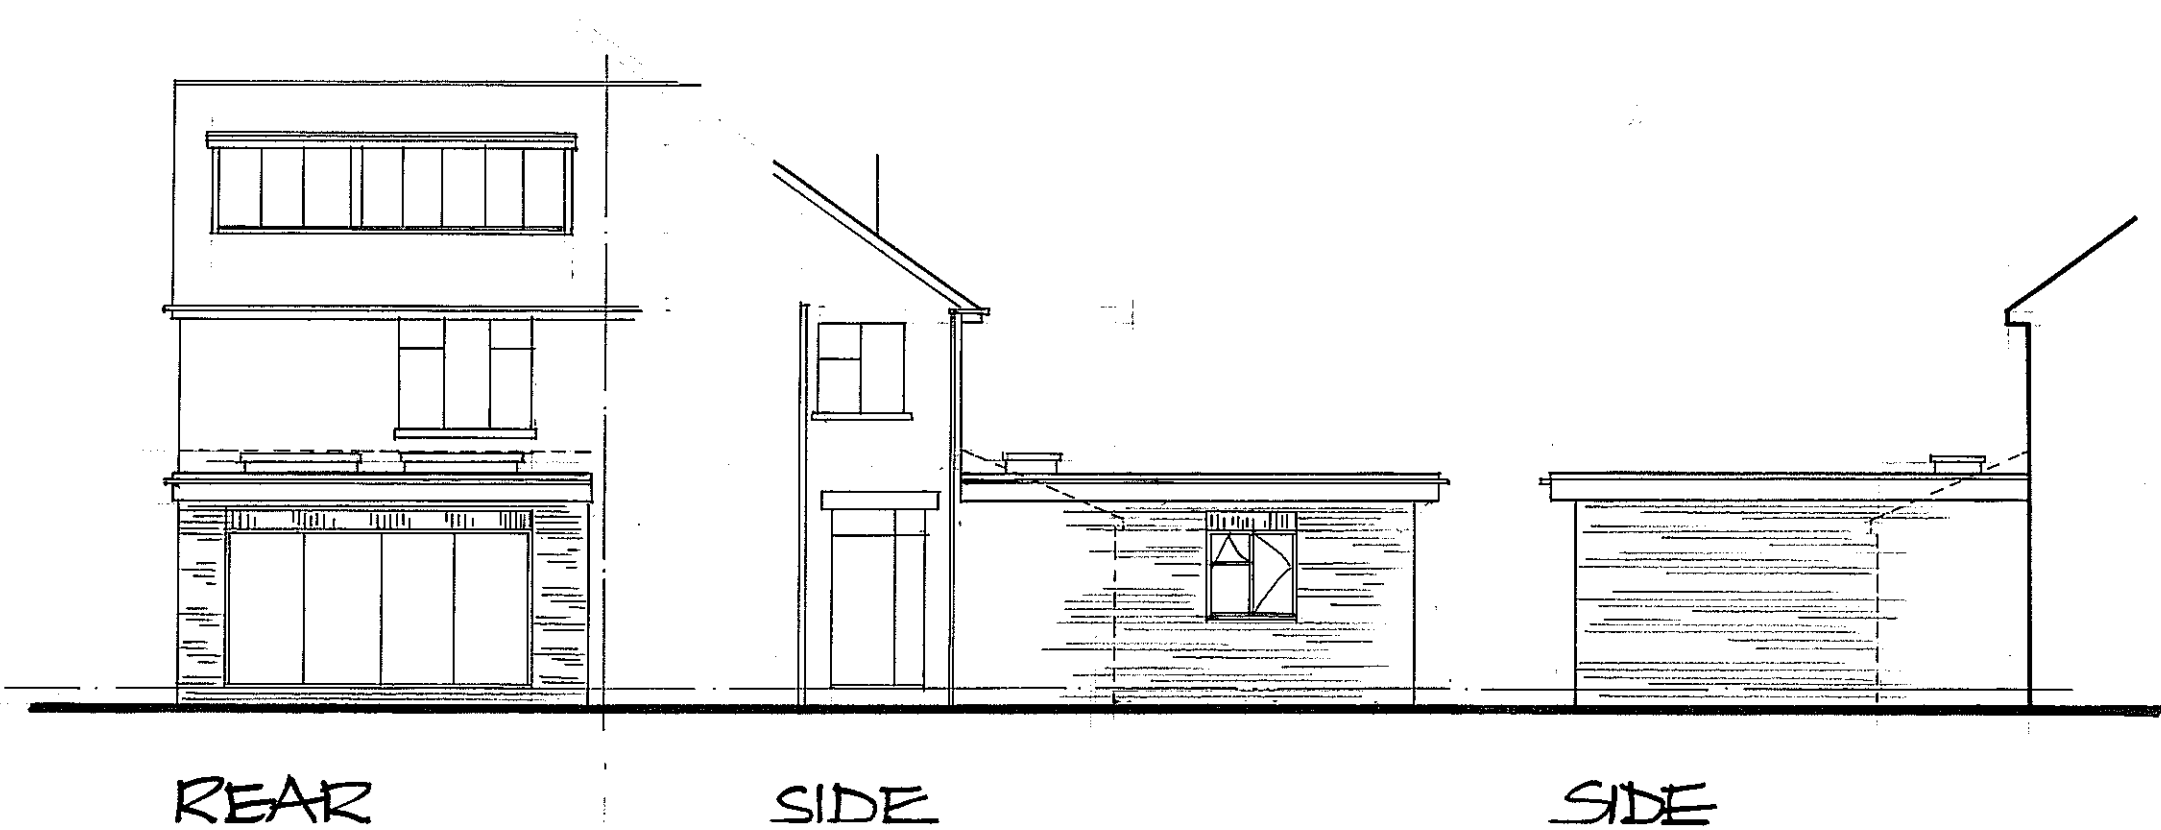

GROUND FLOOR

DEREK TREAGUS ASSOCIATES ARCHITECTURAL SERVICES No3-The Townhouse, 20 Nelson Road, Southsea, Hampshire PO5 2AS Tel: 07956 624094 Email: derek.treagus@gmail.com			
Project	REAR EXTENSION AT 14 WINIFRED ROAD, WATERLOOVILLE, HAMPSHIRE.		
Client	Mr & Mrs M Parker		
Subject	Planning Drawing Proposed		
Date:	May 2019	Scale:	1:100, 1:50 @ A2
Rev:		Drg. No.	19/815/01
• Copyright reserved. • All dimensions are to be site confirmed and should not be scaled unless for Planning purposes. • Verify all queries with the office.			