


APPROVED
APP/18/100713

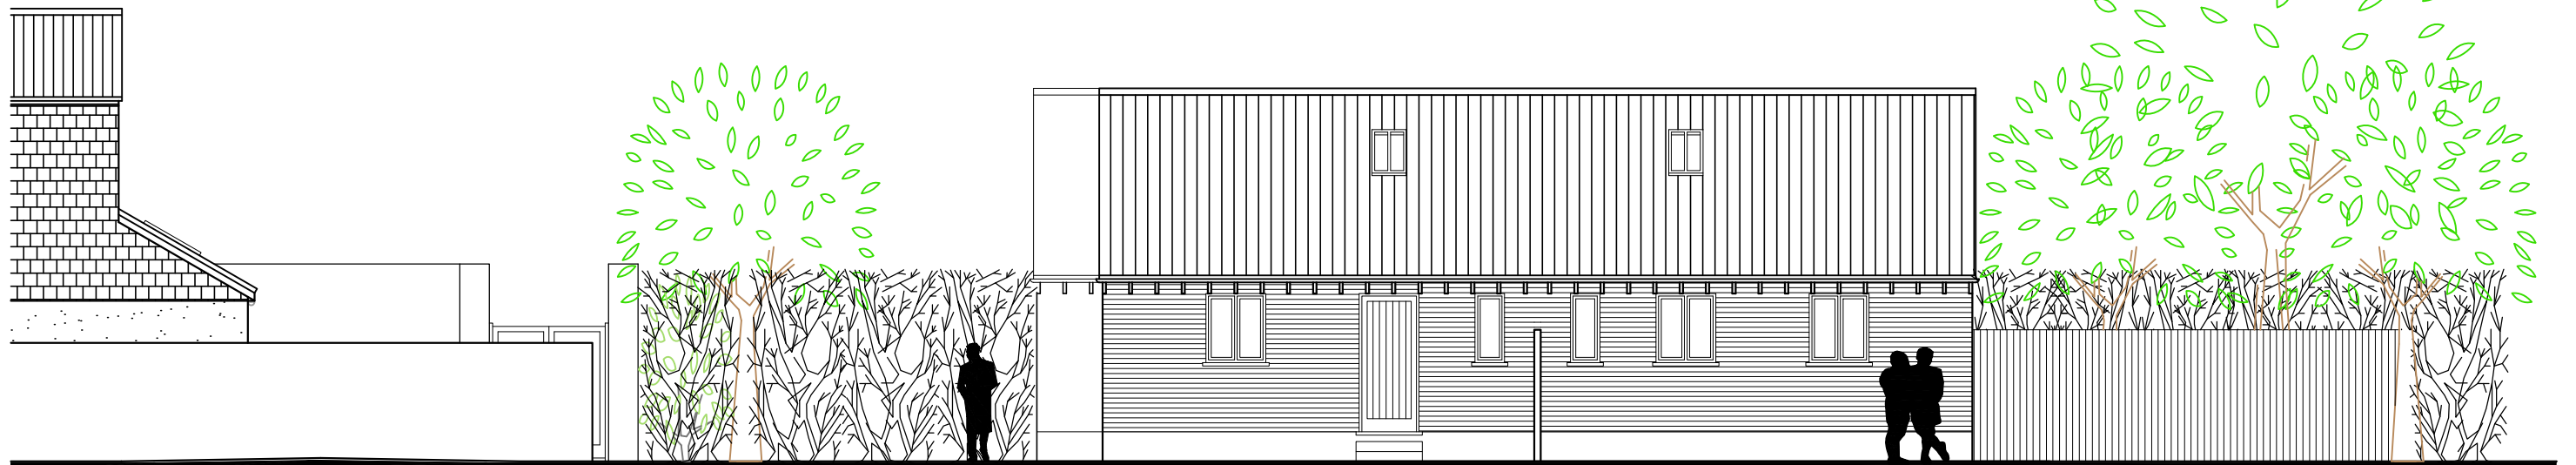

NORTH FROM PARK WAY



No.70

EAST

Land Rear
70–76 West Street,
Havant,
PO9 1LN

APPROVED CONTEXT ELEVATIONS

Revisions

a)	Note/Date/Initial
b)	
c)	
d)	

CAD

Critchley Architecture And Design
Contact: 02392 474 919 | info@caad.online

The Old Brewery, 15E South Street, Havant, PO9 1BU

Scale A3 = 1:100
Drawn JHL
Date 09/10/18

17023–341

10m

20m

30m

40m