


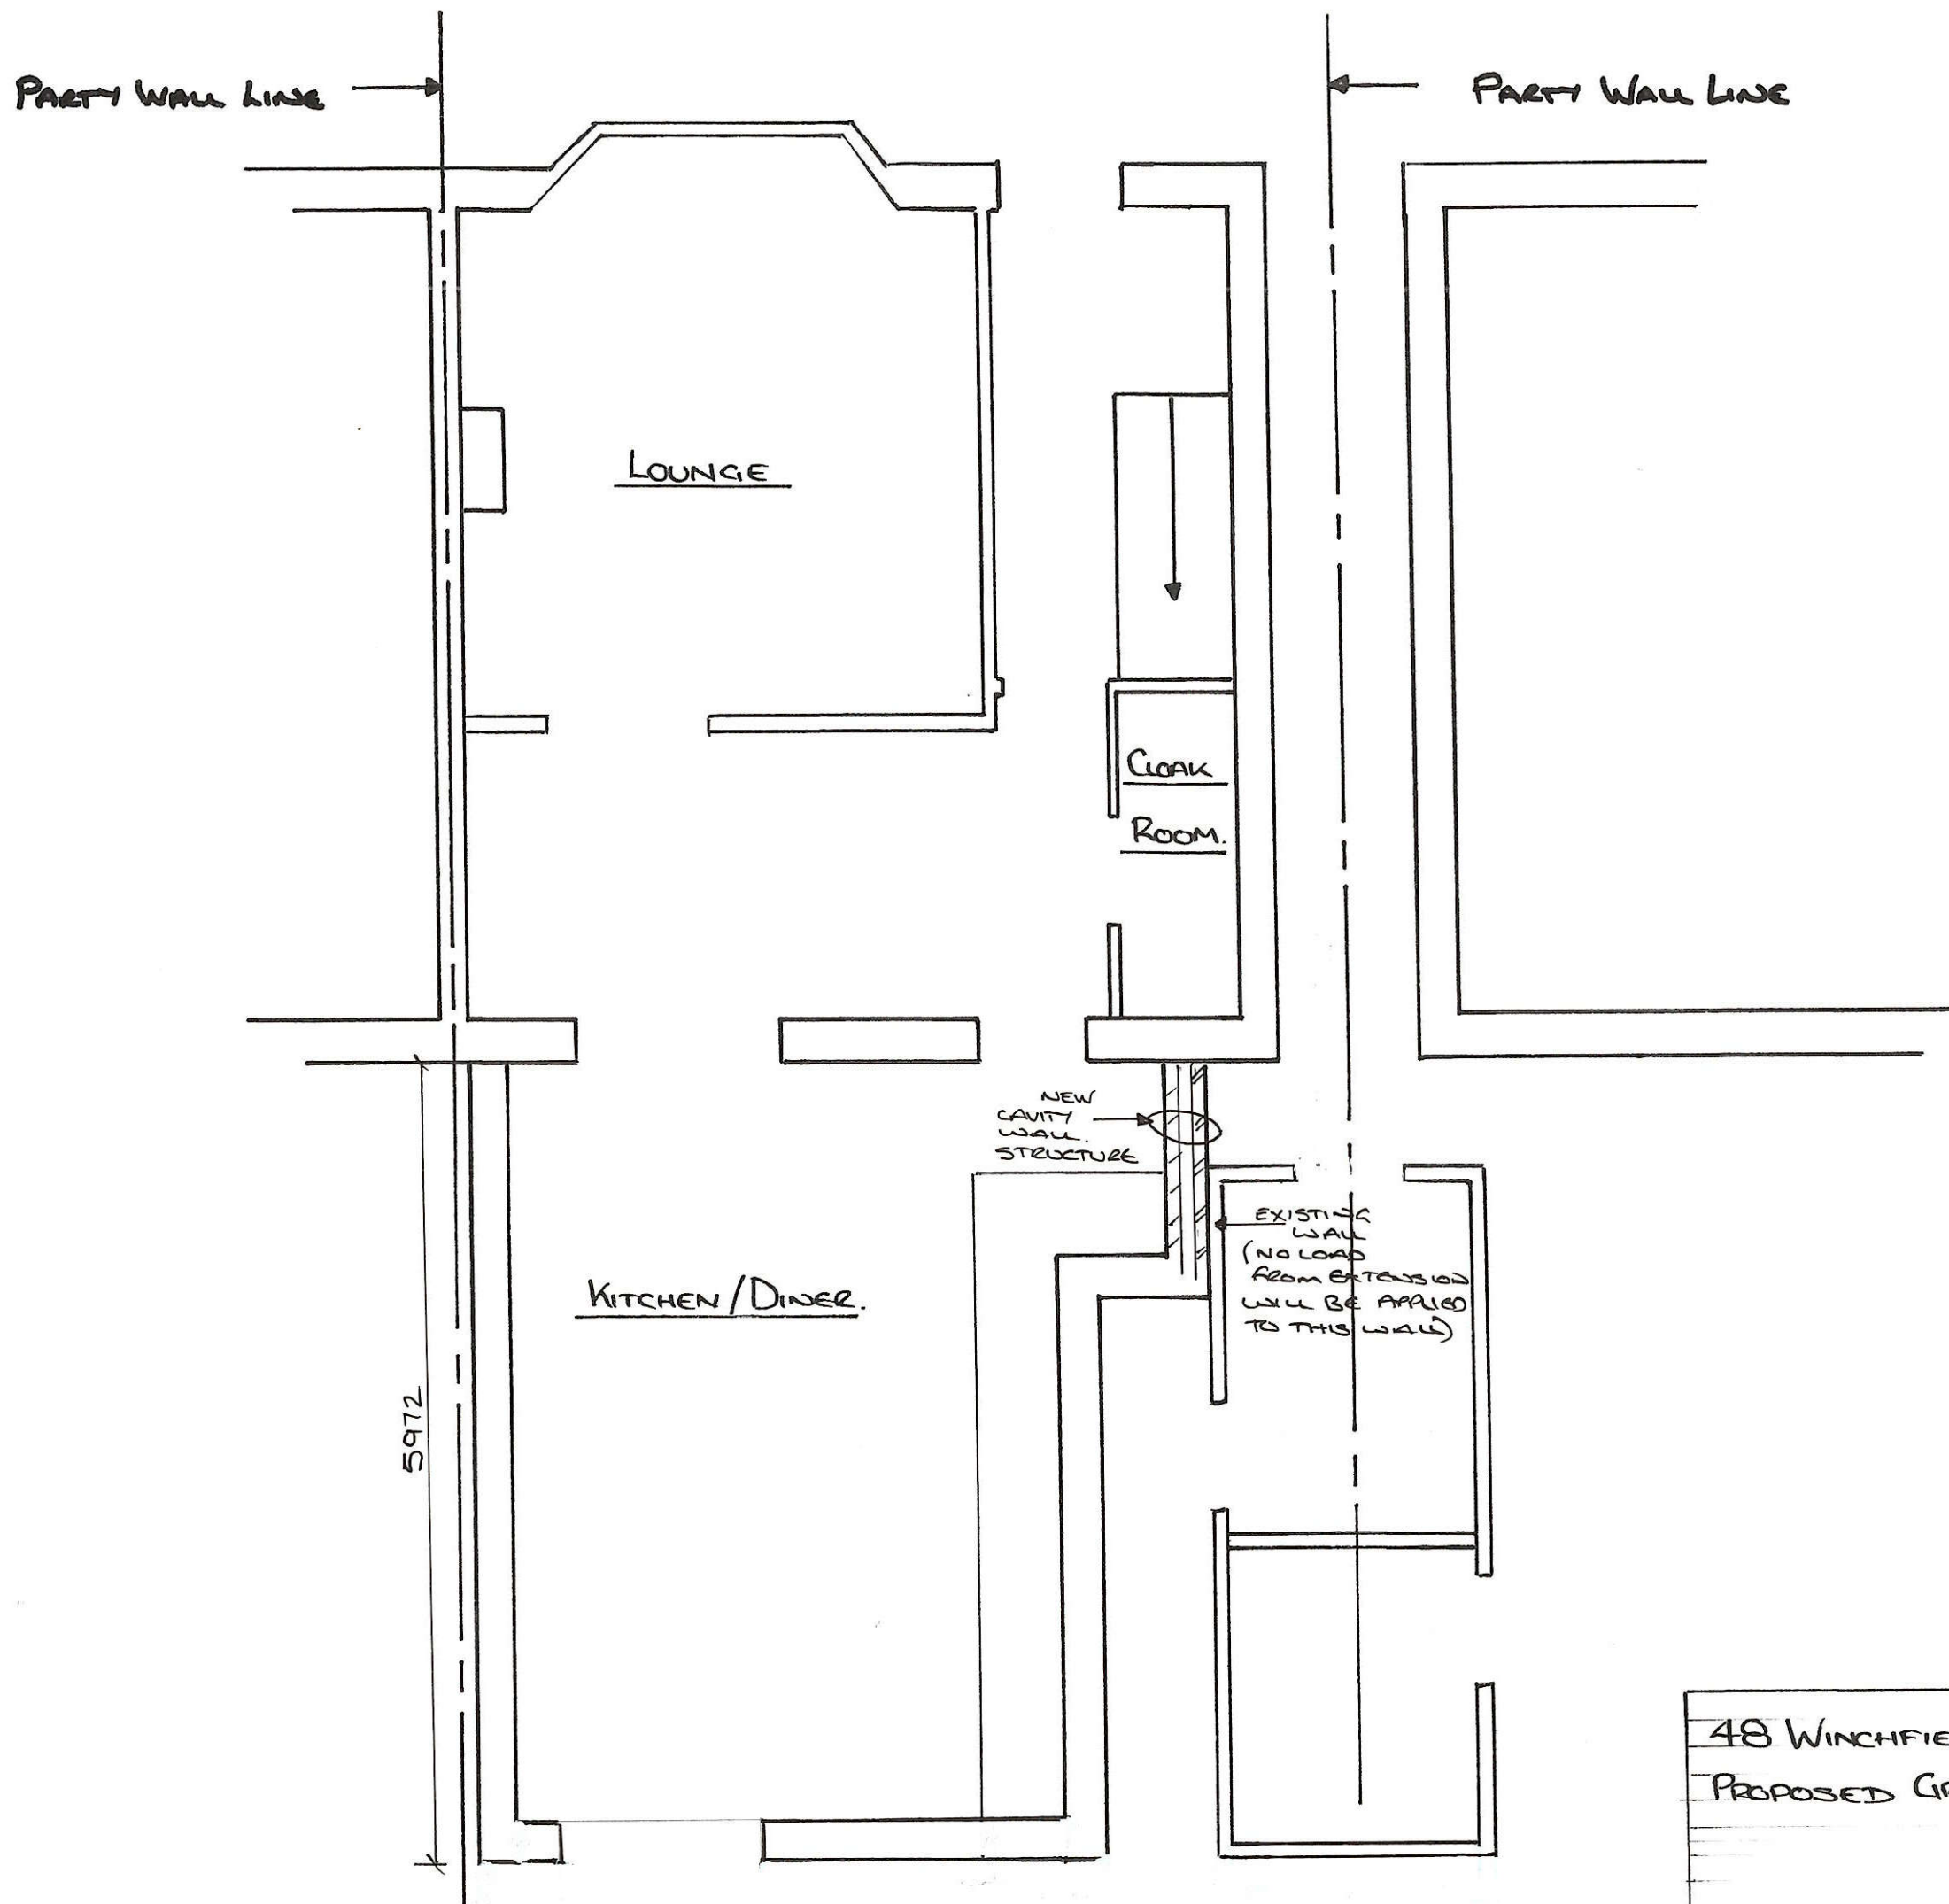

48 WINCHFIELD CRESCENT, BEDHAMPTON
PROPOSED GROUND FLOOR LAYOUT

DRG No P01
REV A
SCALE 1:50