




Horizontal Illuminance and Spillage

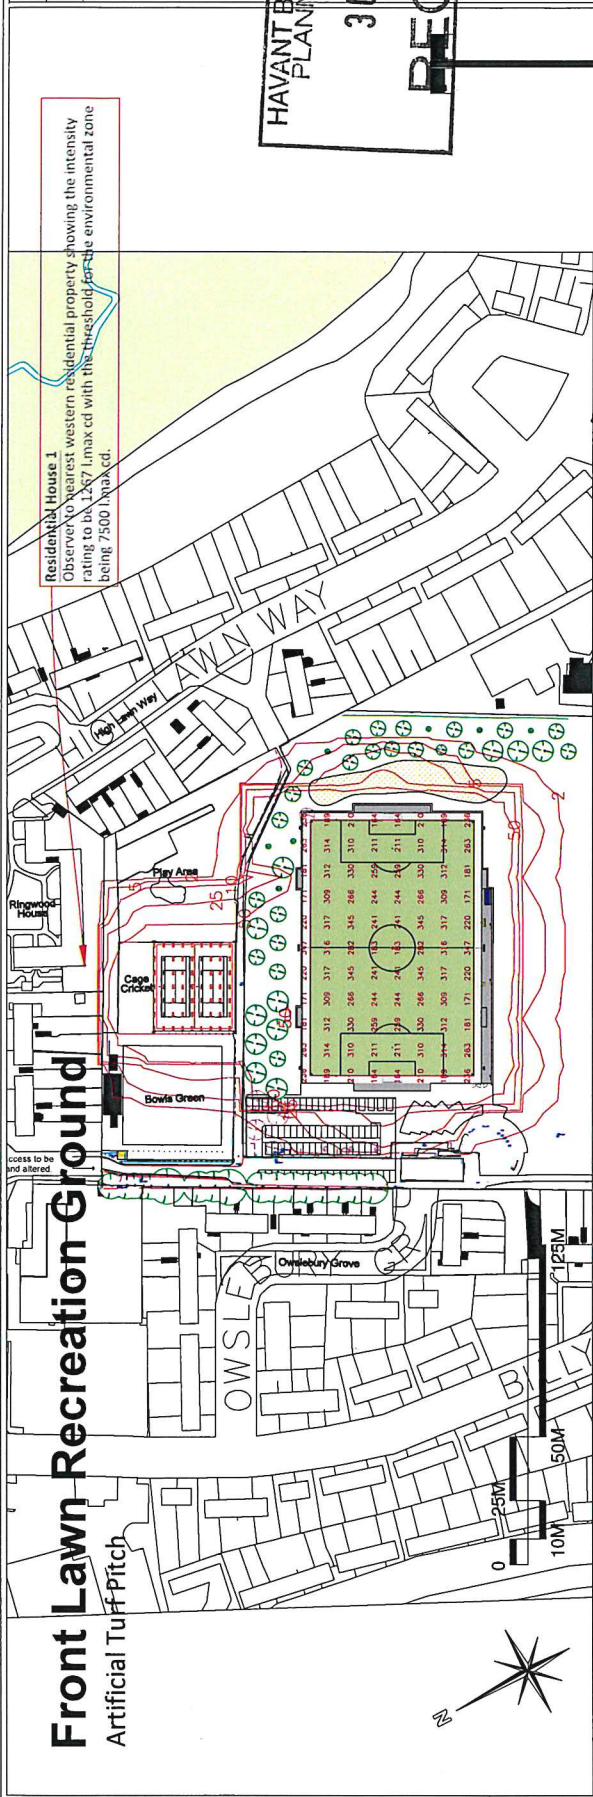

FA Competitive Full Sized Football Floodlighting Scheme - Scale 1:1000
Vertical Illuminance and Spillage at 1.75m Height