


PHYSICAL SCALE IN METERS @ 1:1250

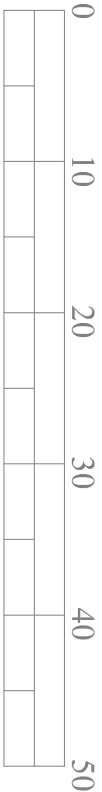


PHYSICAL SCALE IN METERS @ 1:500

NOTES:
This drawing has been produced solely for PLANNING/DESIGN.
Do not Scale from this Drawing except for planning purposes.
Any drainage shown is presumed and to be checked on site before commencement of works.
This drawing is the copyright of MF Designs Ltd.



Produced on 25 January 2019 from the Ordnance Survey National Geographic Database and incorporating surveyed revision available at this date.
This map shows the area bounded by 471975,106009 471975,106109 472075,106109 472075,106009
Reproduction in whole or part is prohibited without the prior permission of Ordnance Survey.
Crown copyright 2019. Supplied by copla ltd trading as UKPlanningData.com a licensed Ordnance Survey partner (100054135).
Data licenced for 1 year, expiring 25 January 2020. Unique plan reference: vlb/313479/456183

Location

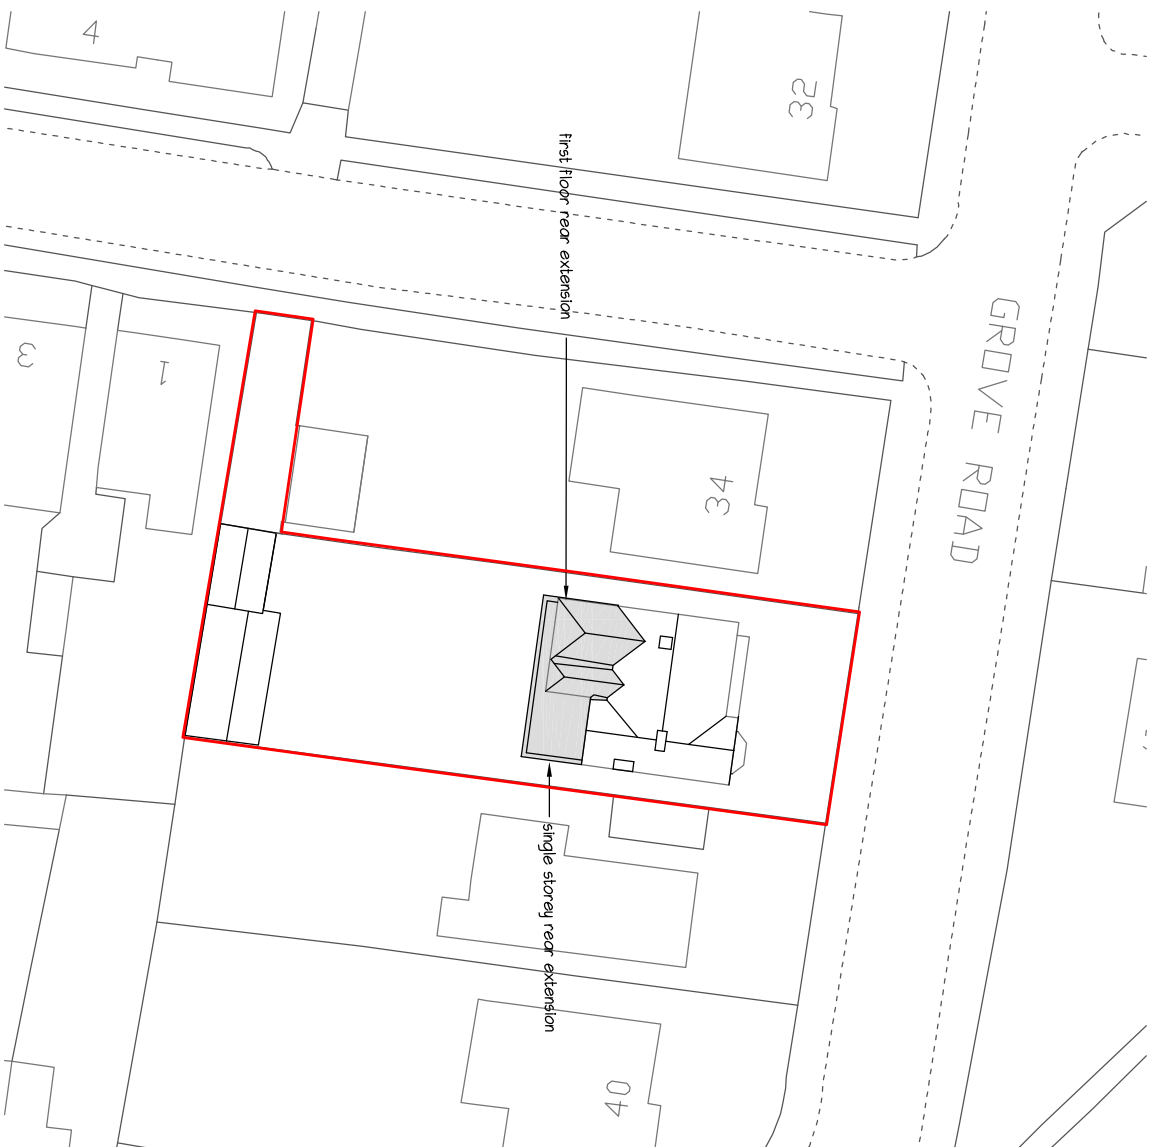

Block

mf designs ltd

Chartered Architects



36 Grove Road • Havant • Hampshire • PO9 1AR
Director: Martin Farrer RIBA • Co Registration No.4507379
Date: Jan 2019
Scale: 1:1250/500
Job No: 3177
Dwg No: P_14
t/f 02392 470967
e admin@mfdesigns.org.uk