


18 Cavendish Drive, Waterloo - 3170.19.BT

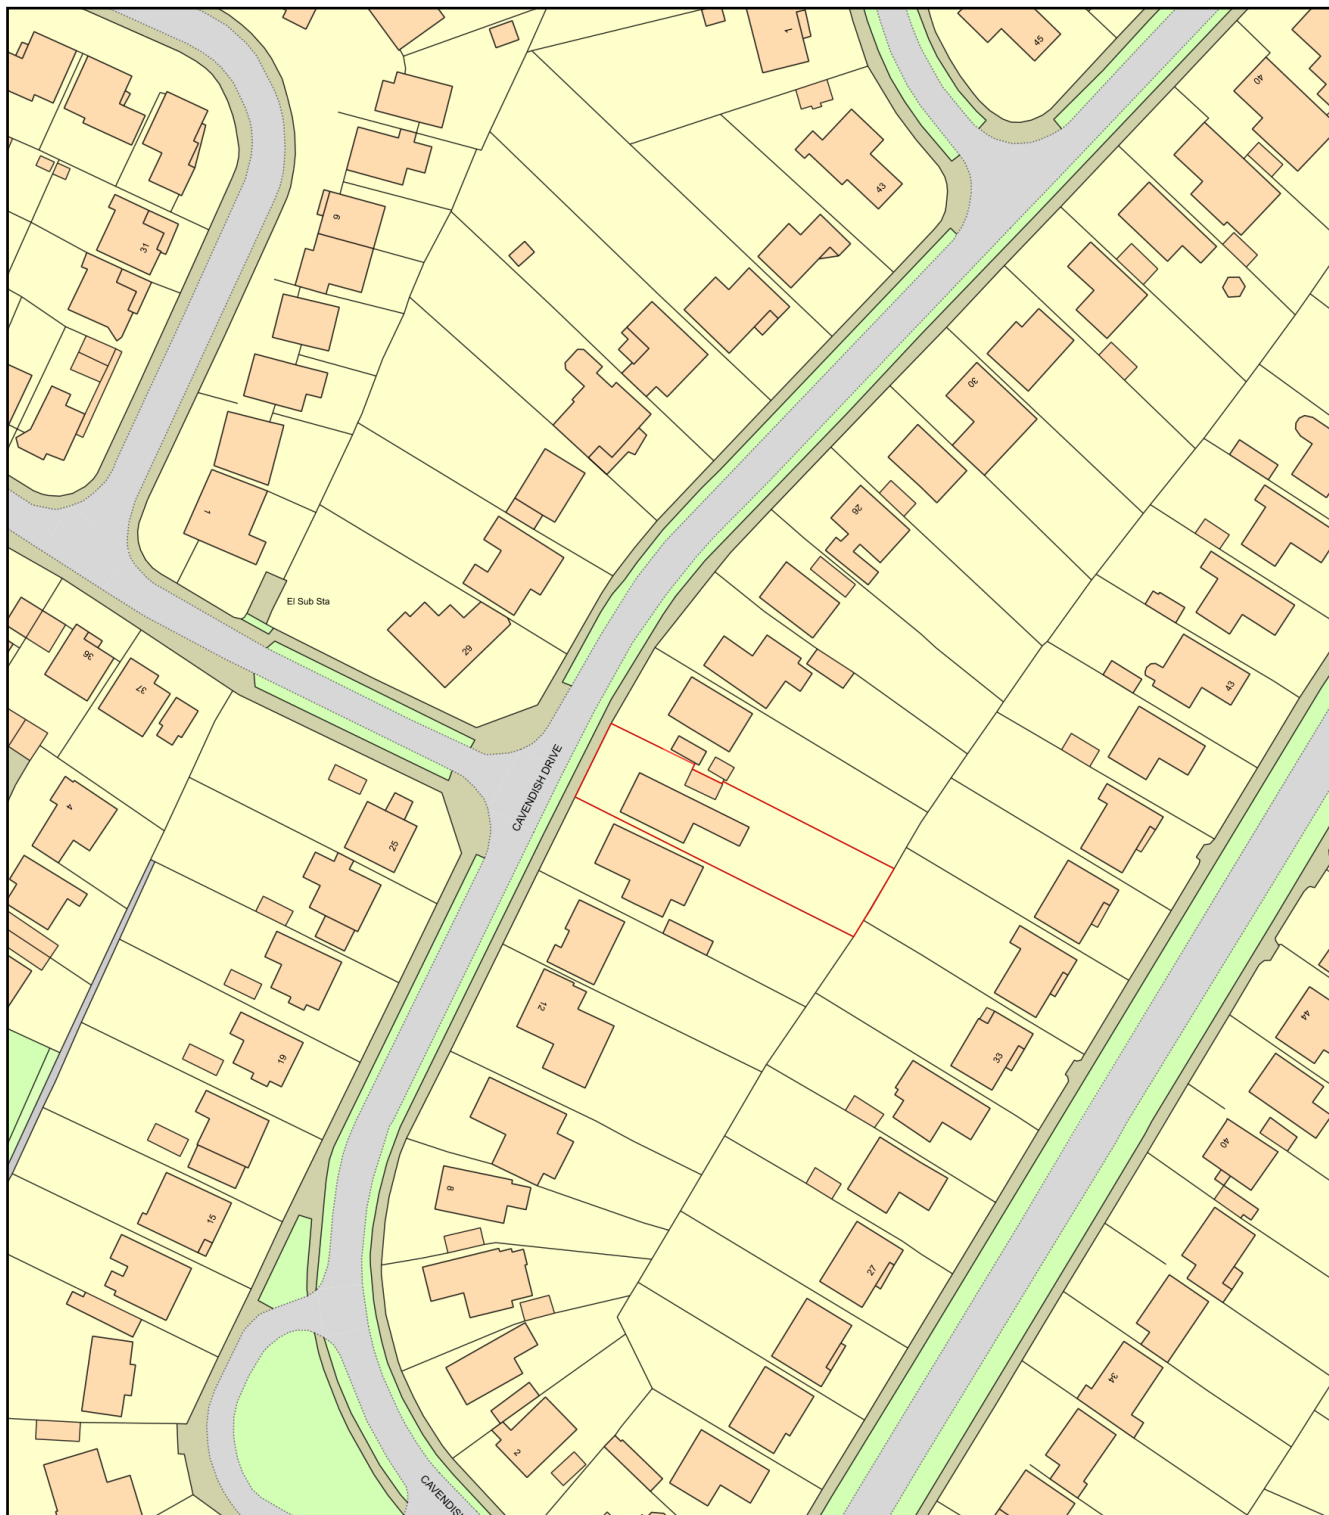

0 50
Metres



Plan Produced for: Thorns Young Architectural

Date Produced: 16 Aug 2019

Plan Number/Project ID: TQRQM19228163232897

Scale: 1:1250 @ A4