



1. This drawing is the copyright of MH Architects Ltd
2. Do not scale this drawing except for Local Authority planning purposes
3. All dimensions must be checked on site by the contractor prior to commencement of the works.




X	A - Approved				
X	B - Approved with comments				
X	C - Do not use				
Rev.	Revision Note/Purpose of Issue	Drw By	Date	Chk By	Date

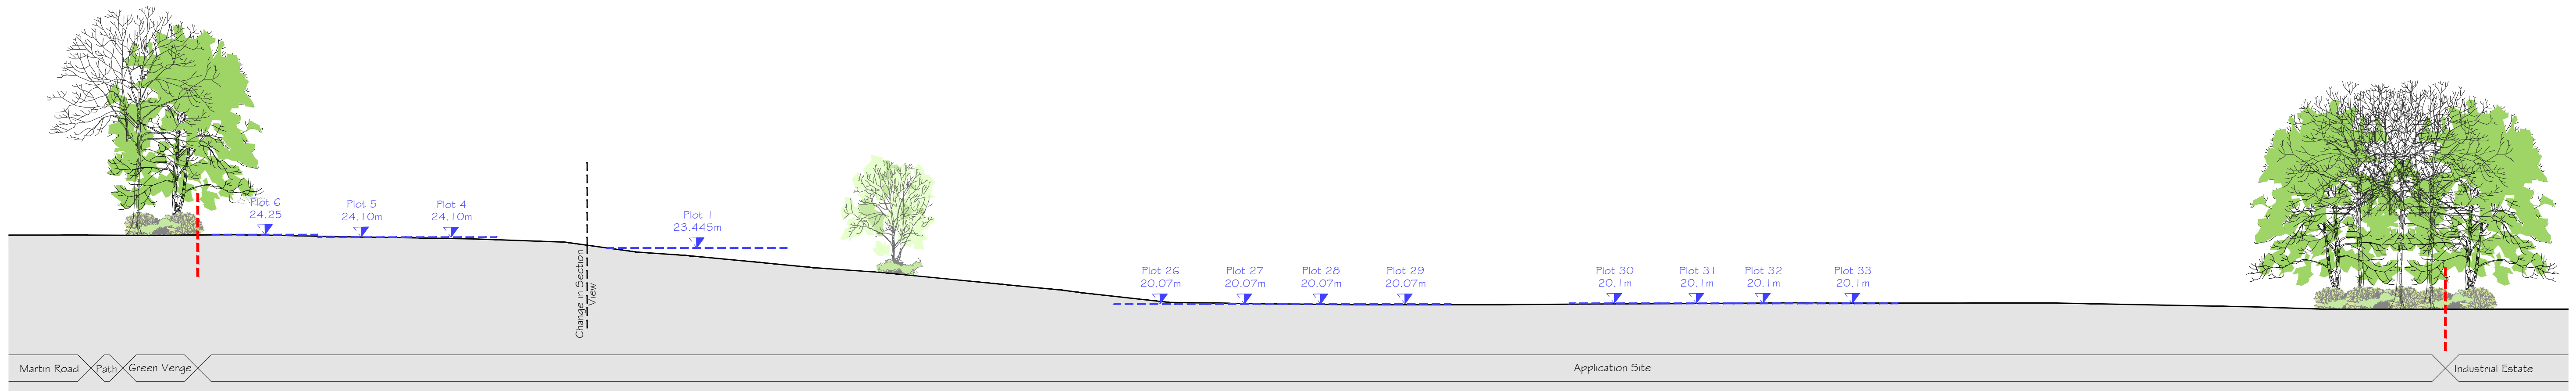

A - A
site section

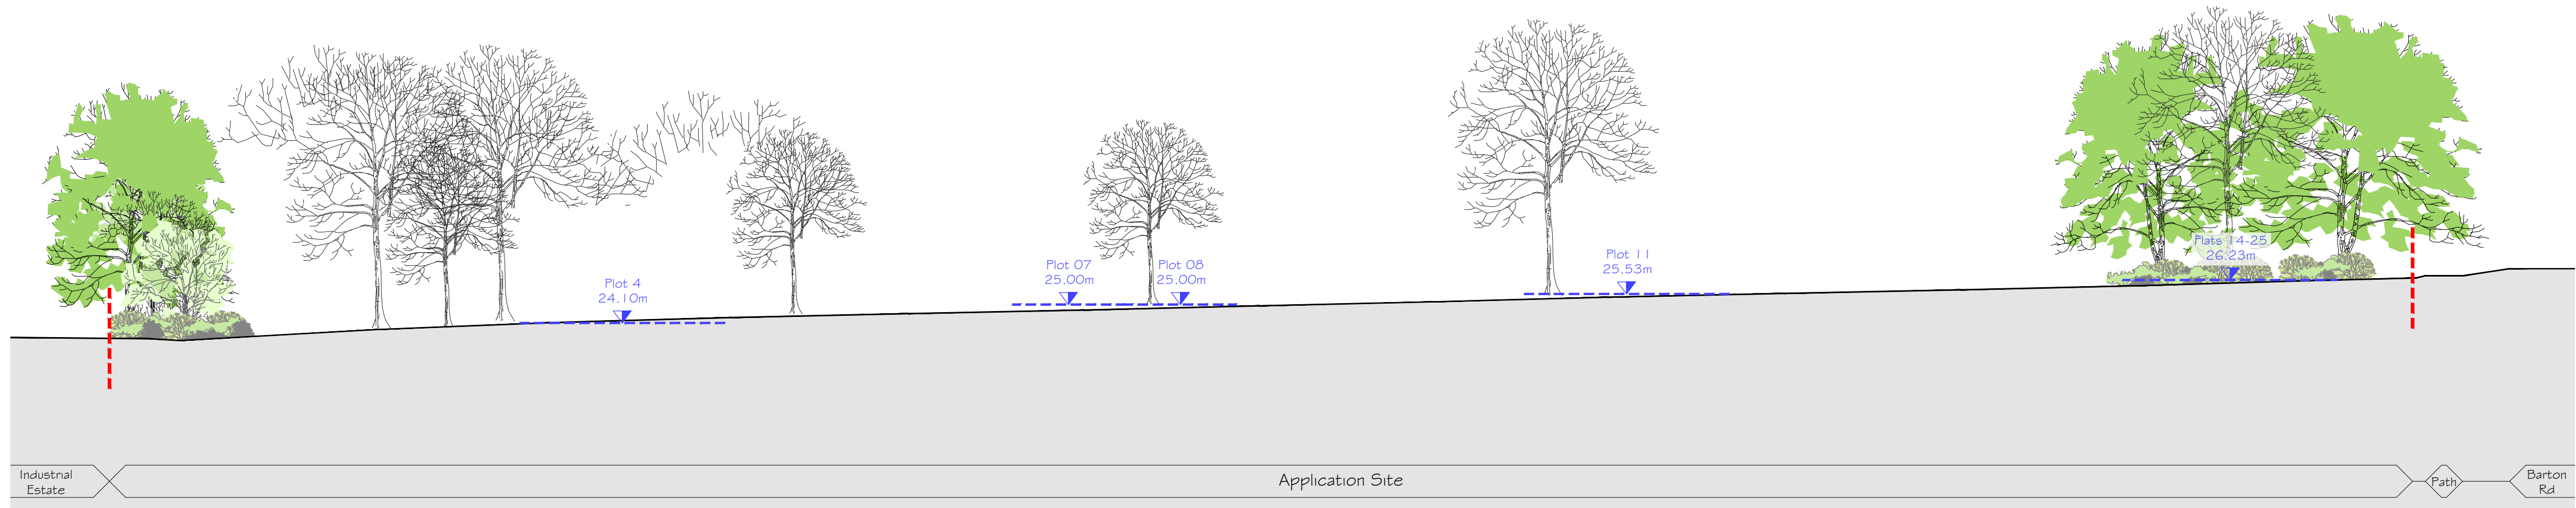

D - D
site section

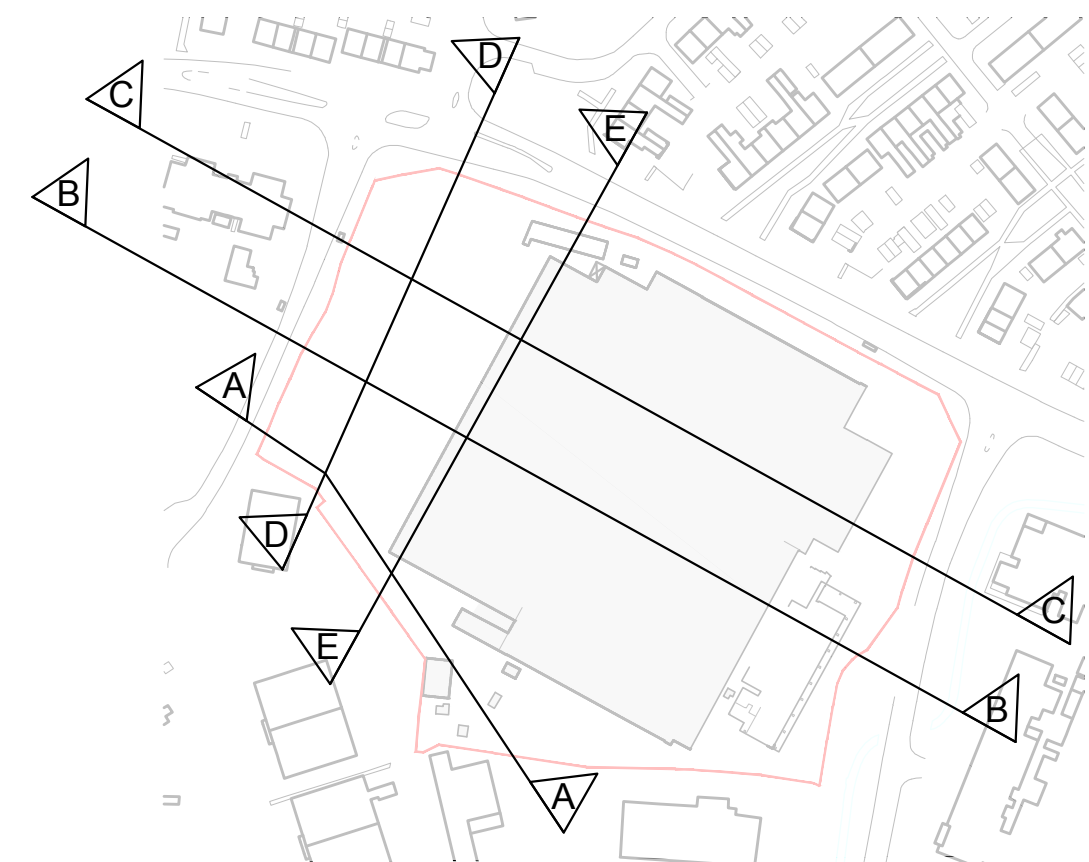

Client									
Drew Smith Ltd									
Job title									
Colt Industrial Estate Havant ITT for Homes England									
Drawing title									
Existing Site Sections A-A & D-D									
Drawn		Date		Checked		Date		Scale at A1	
14/06/2019		14/06/2019		14/06/2019		14/06/2019		1:200	
Job No.	Pro.	Org.	Zon	Level	Type	Role	No.	Rev.	
18-197	CIE	MHA	ZZ	ZZ	DR	A	050		P01
Prepared by: [Signature]									

PRELIMINARY

Ground Floor | Bicentennial Building
Southern Gate | Chichester
West Sussex | PO19 8EZ

t. 01243 774748
e. admin@mharchitects.co.uk
www.mharchitects.co.uk

Limited Company
Registered in England No.1994233

