


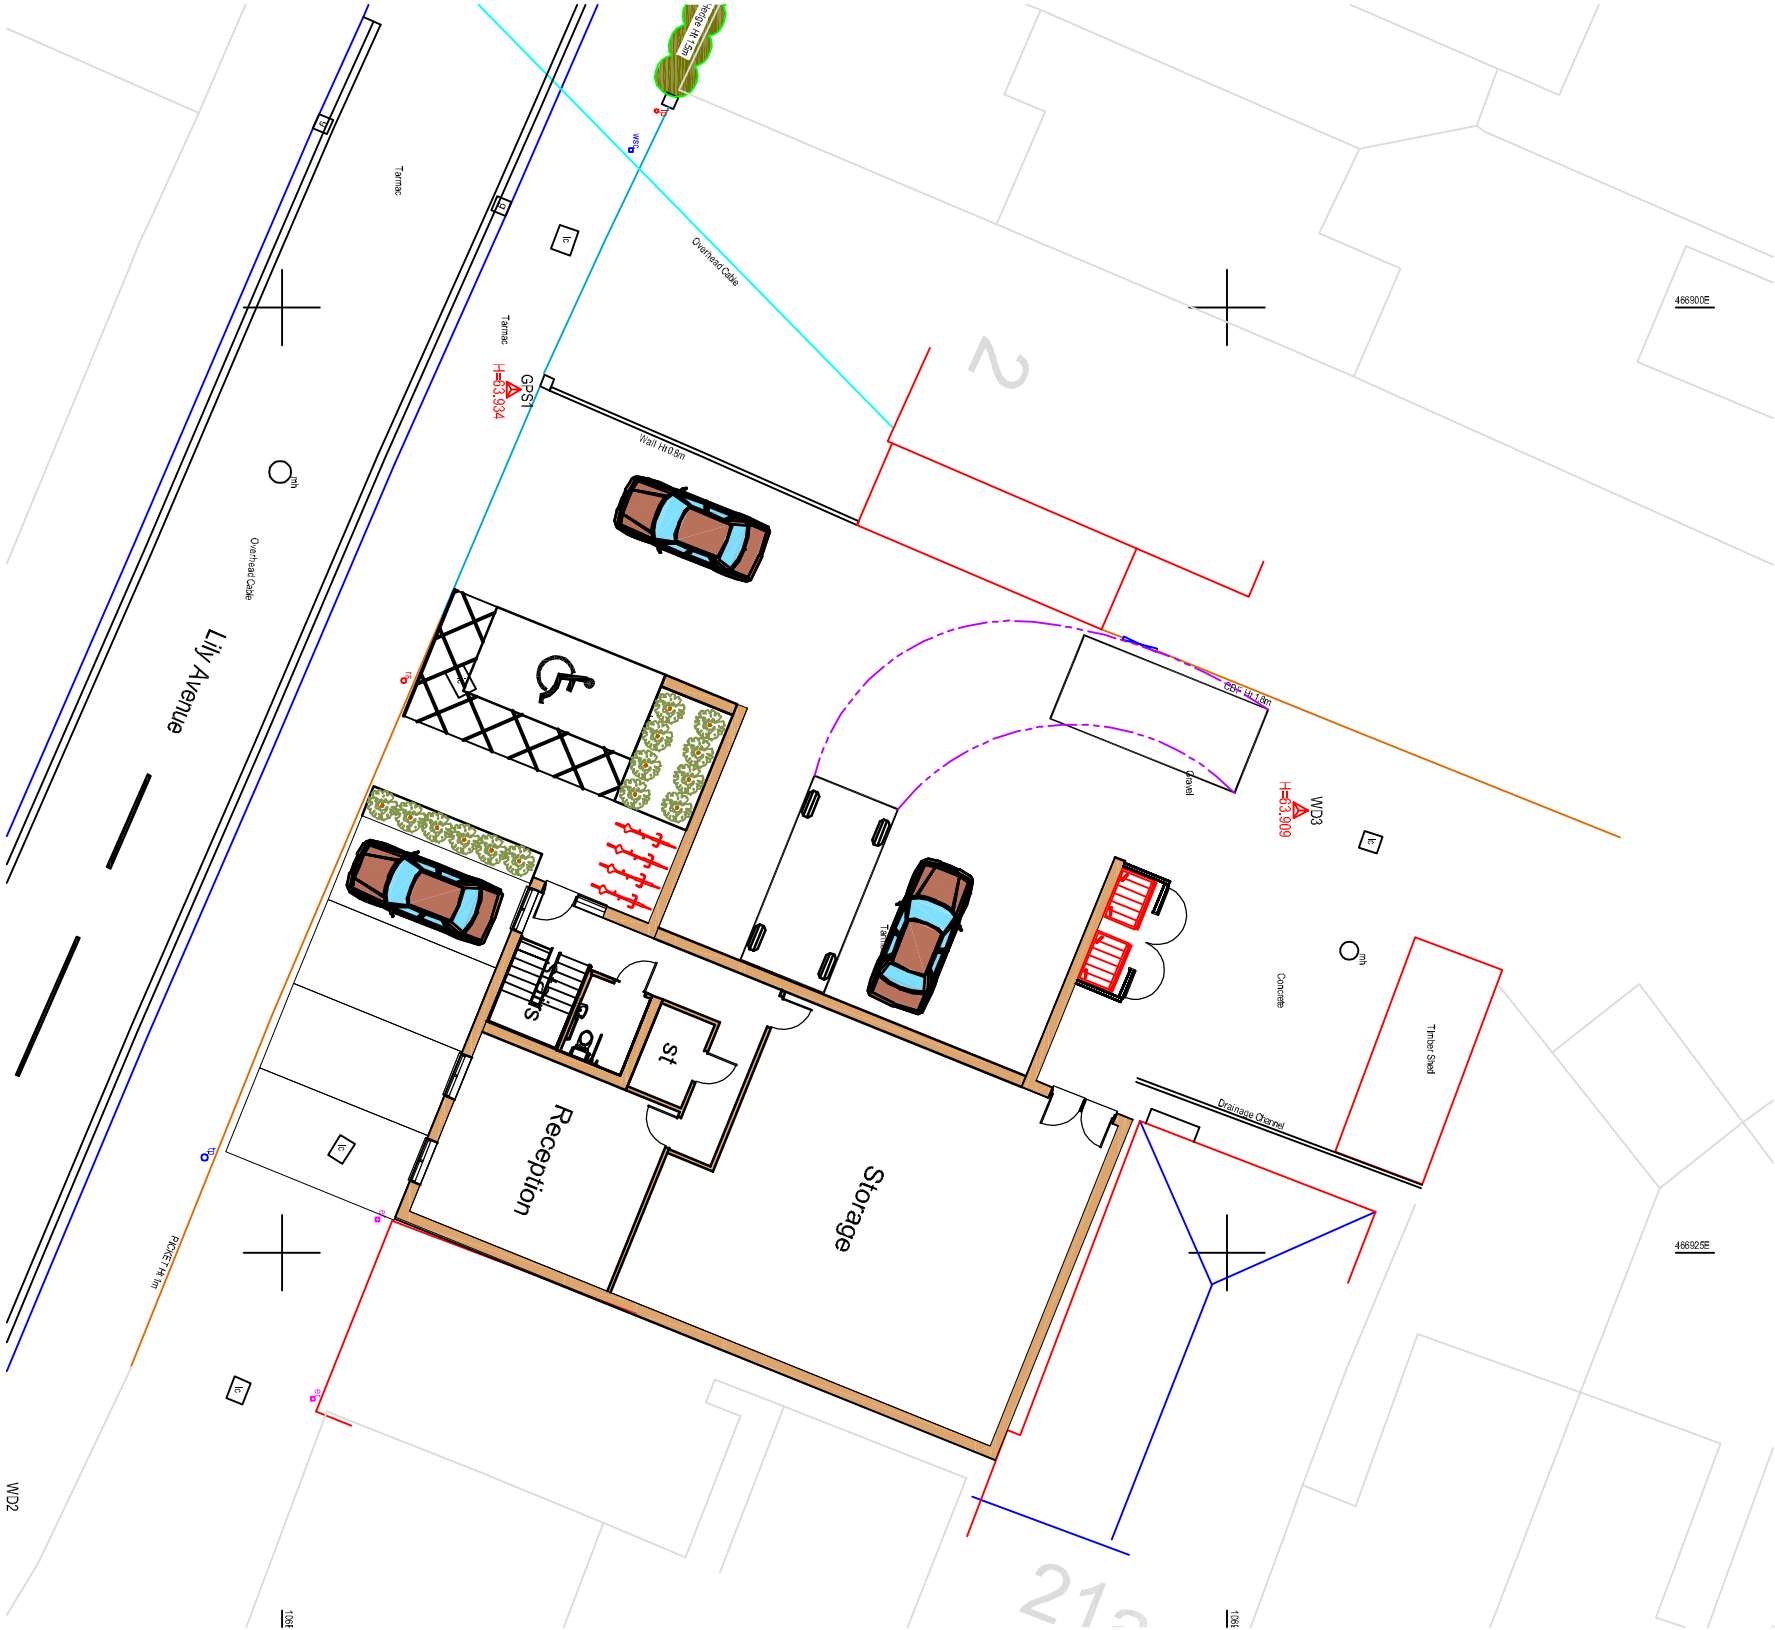

Project :		Twistedpair 19 London Rd, Widley, Waterlooville PO7 5AS	
Drawing Title:		Proposed Transit Van Tracking	
Chris Flint Associates Ltd CHARTERED SURVEYORS - PROJECT MANAGERS DEVELOPMENT CONSULTANTS			
Drawn By CF	Date 03/10/19	SHEET SIZE A3	Approved By Date
Drawing No. CFA FULL T1	Revision T1	Scale 1-200	
PLANNING			
2 Emerald Close Waterlooville, Hants PO7 6NZ tel: 023 92 432484 fax: 023 92 338554 Email: chrisflintassociates@gmail.com			