


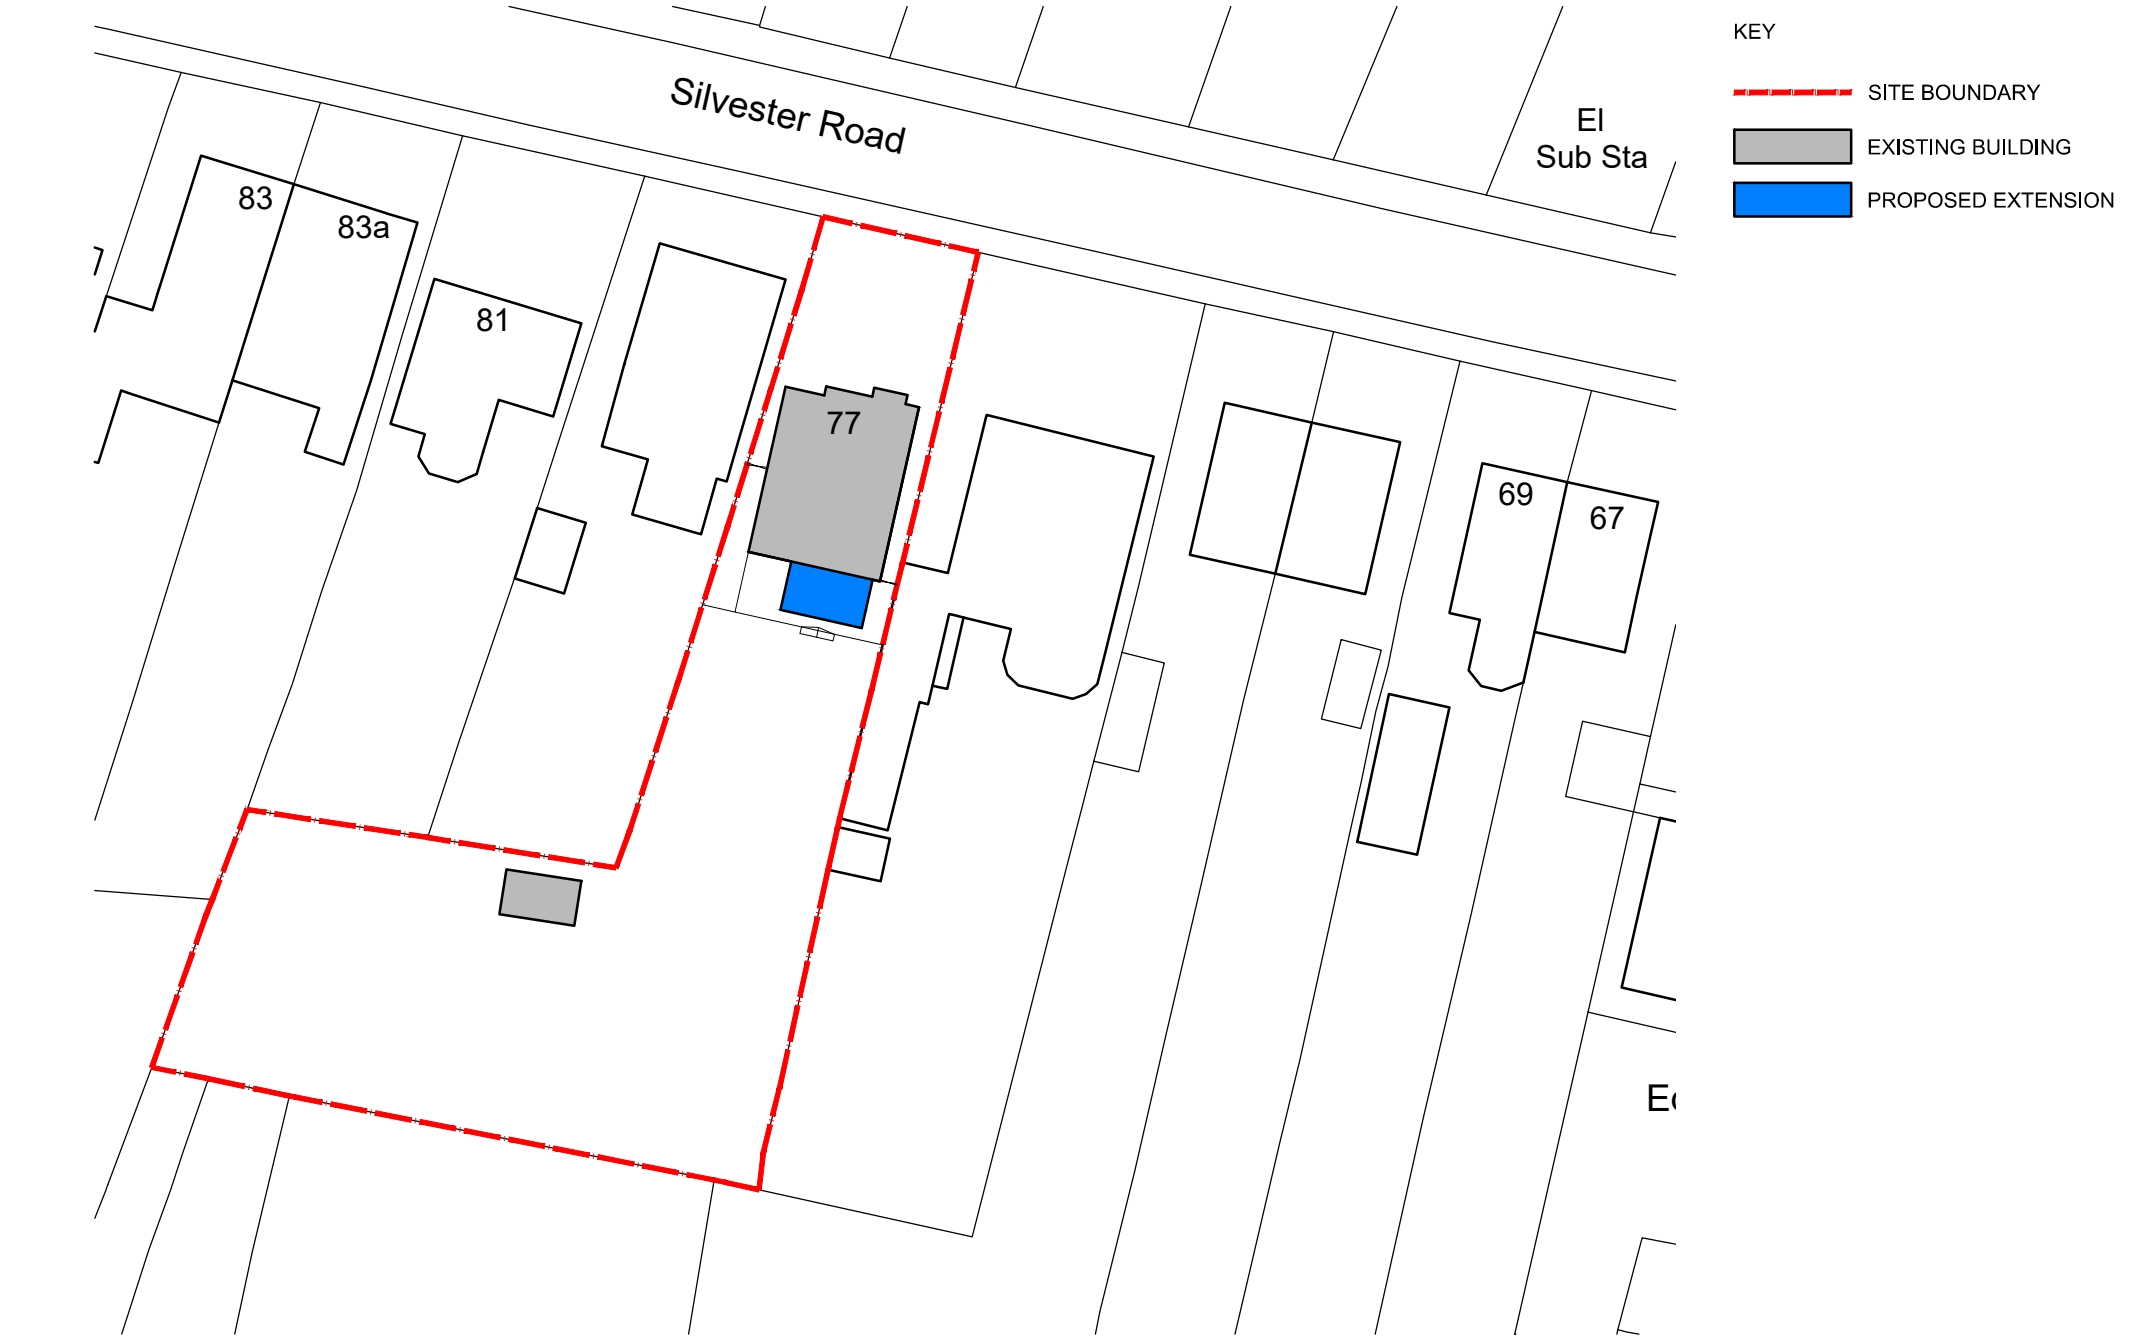

KEY

- - - - - SITE BOUNDARY
- EXISTING BUILDING
- PROPOSED EXTENSION

notes: Trees and hedges on the property and on adjoining properties are not within falling distance of the proposed extension.

revisions:

revisions:

Mr. A. Cockburn
Conservatory
77 Silvester Road, Waterloooville



drawing information		Block Plan		pwp architects Ltd 61 South Street, Havant, Hampshire PO9 1BZ t: 02392 450484 f: 02392 681152 e: design@pwp-architects.com w: www.pwp-architects.com	
status	:	Planning	:	job:	5641
date	:	October 19	:	dwg:	1101
scale	:	1:500 @ A4	:	rev:	/
drawn	:	AT	:		
checked	:	JS	:		



NOTE: The contractor is responsible for checking all site dimensions and levels. These should be checked prior to the ordering of any components and before the commencement of the works. All discrepancies should be brought to the attention of the Contract Administrator.

100mm @A4