




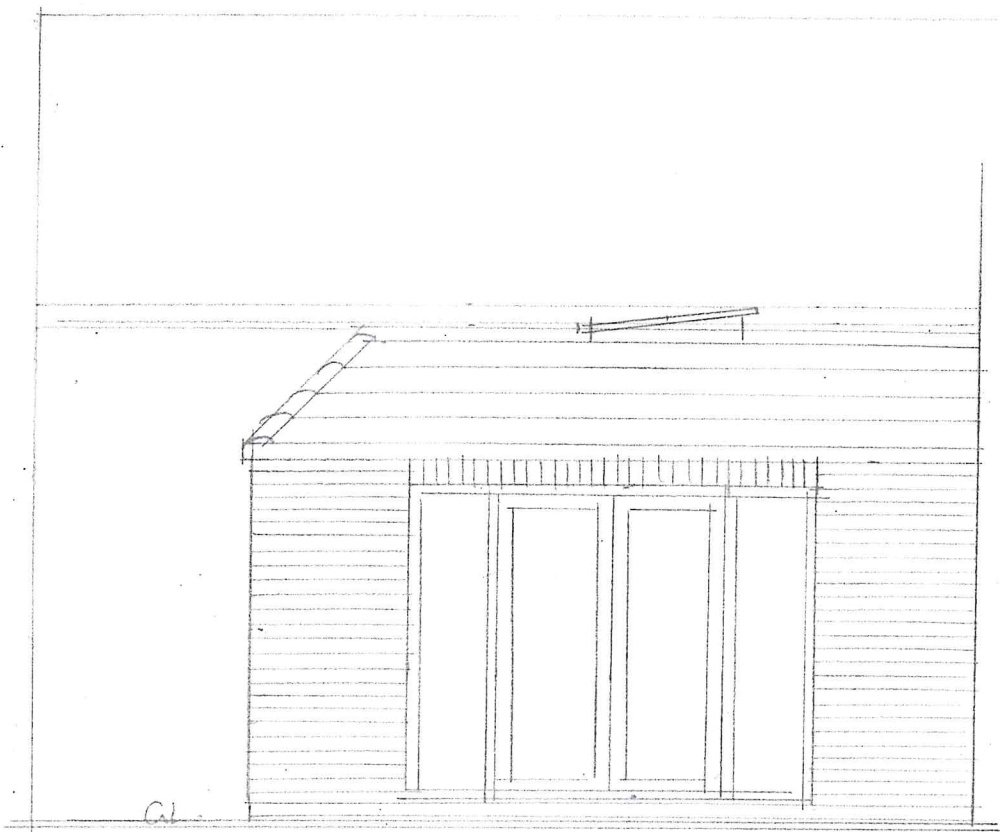

4800
EXTENSION SIDE ELEVATION 1:50

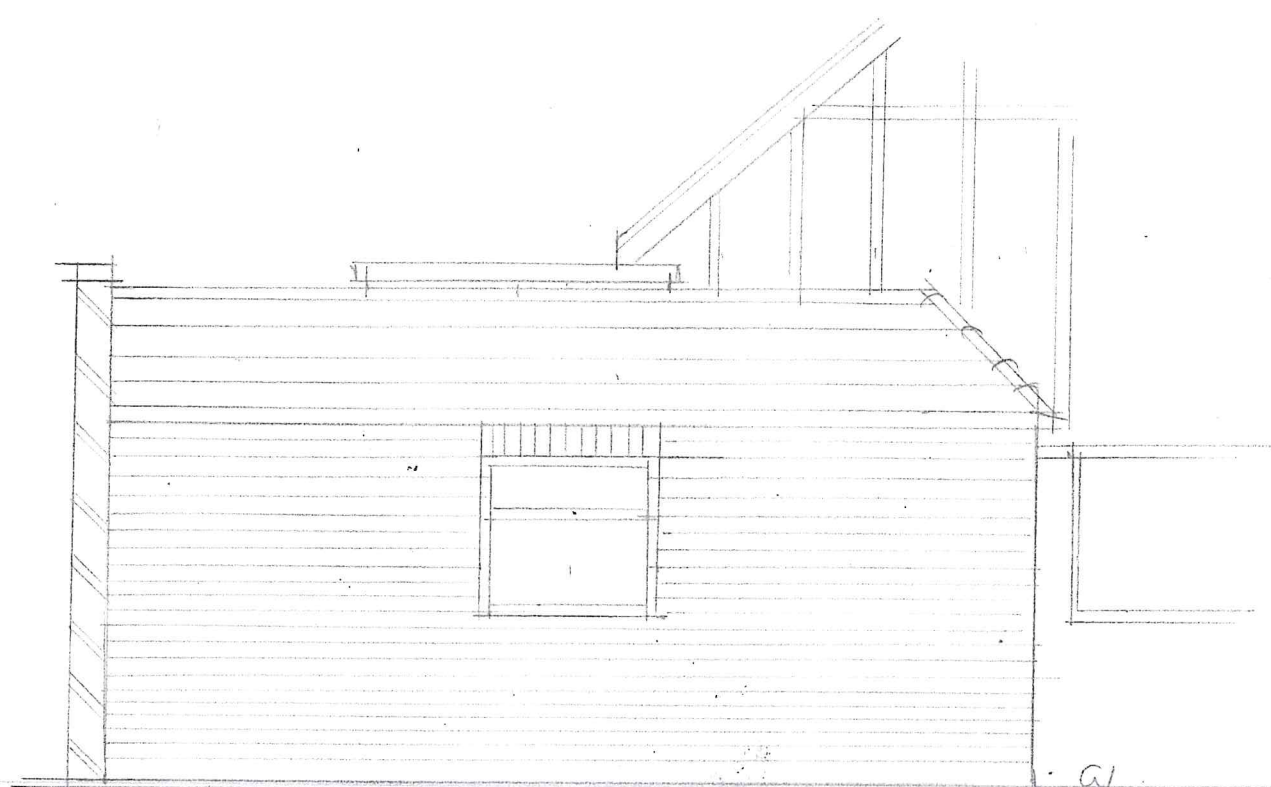

6200
EXTENSION REAR ELEVATION 1:50

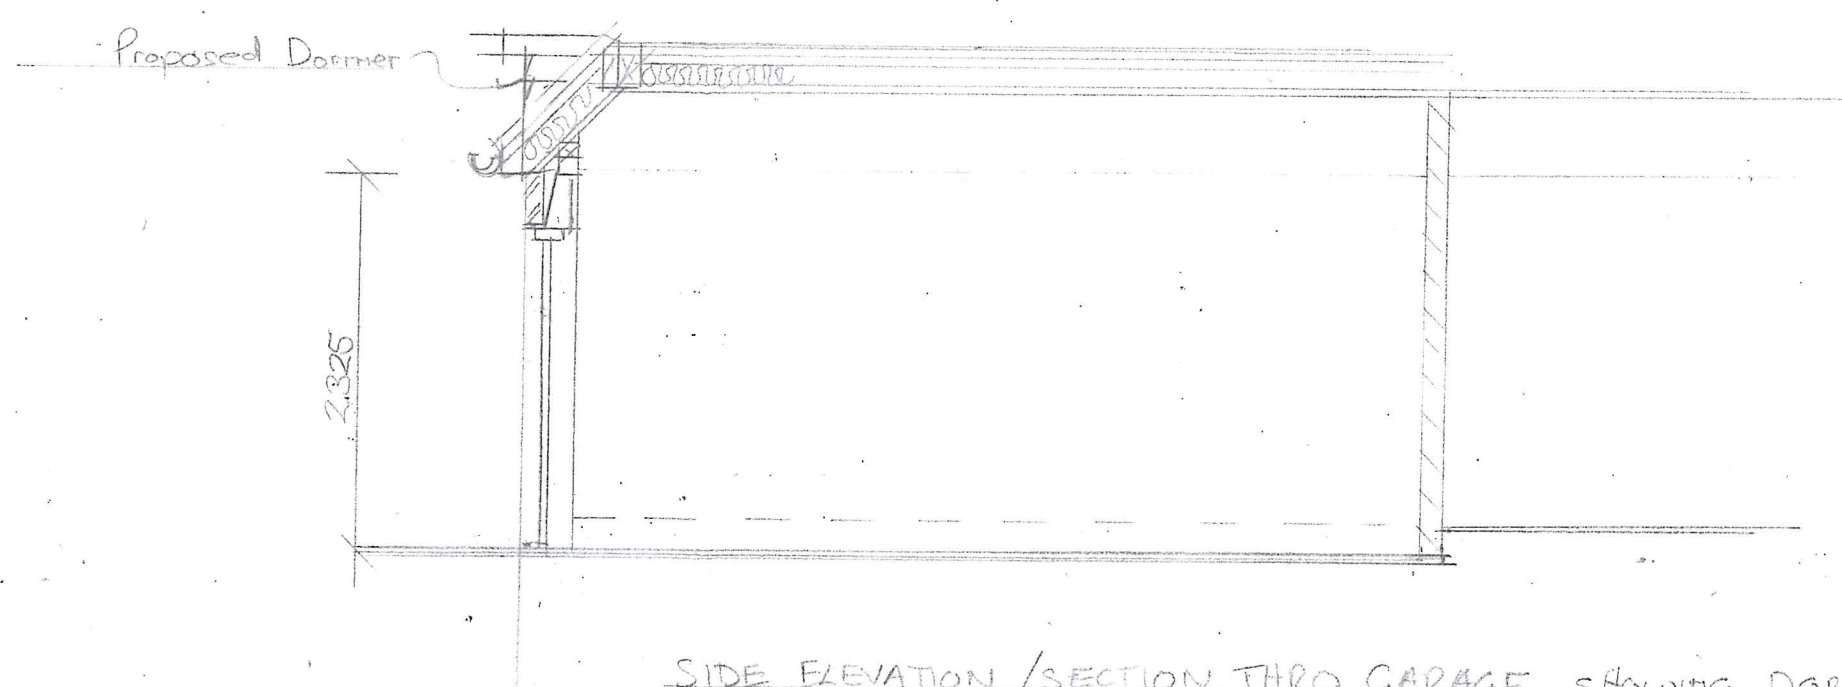


SIDE ELEVATION / SECTION THRO GARAGE SHOWING DORMER


100 THE BROW, PURBROOK
PROPOSED SIDE AND REAR ELEVATIONS 1:50

PROPOSED SINGLE STOREY SIDE EXTENSION

100 THE BROW, PURBROOK

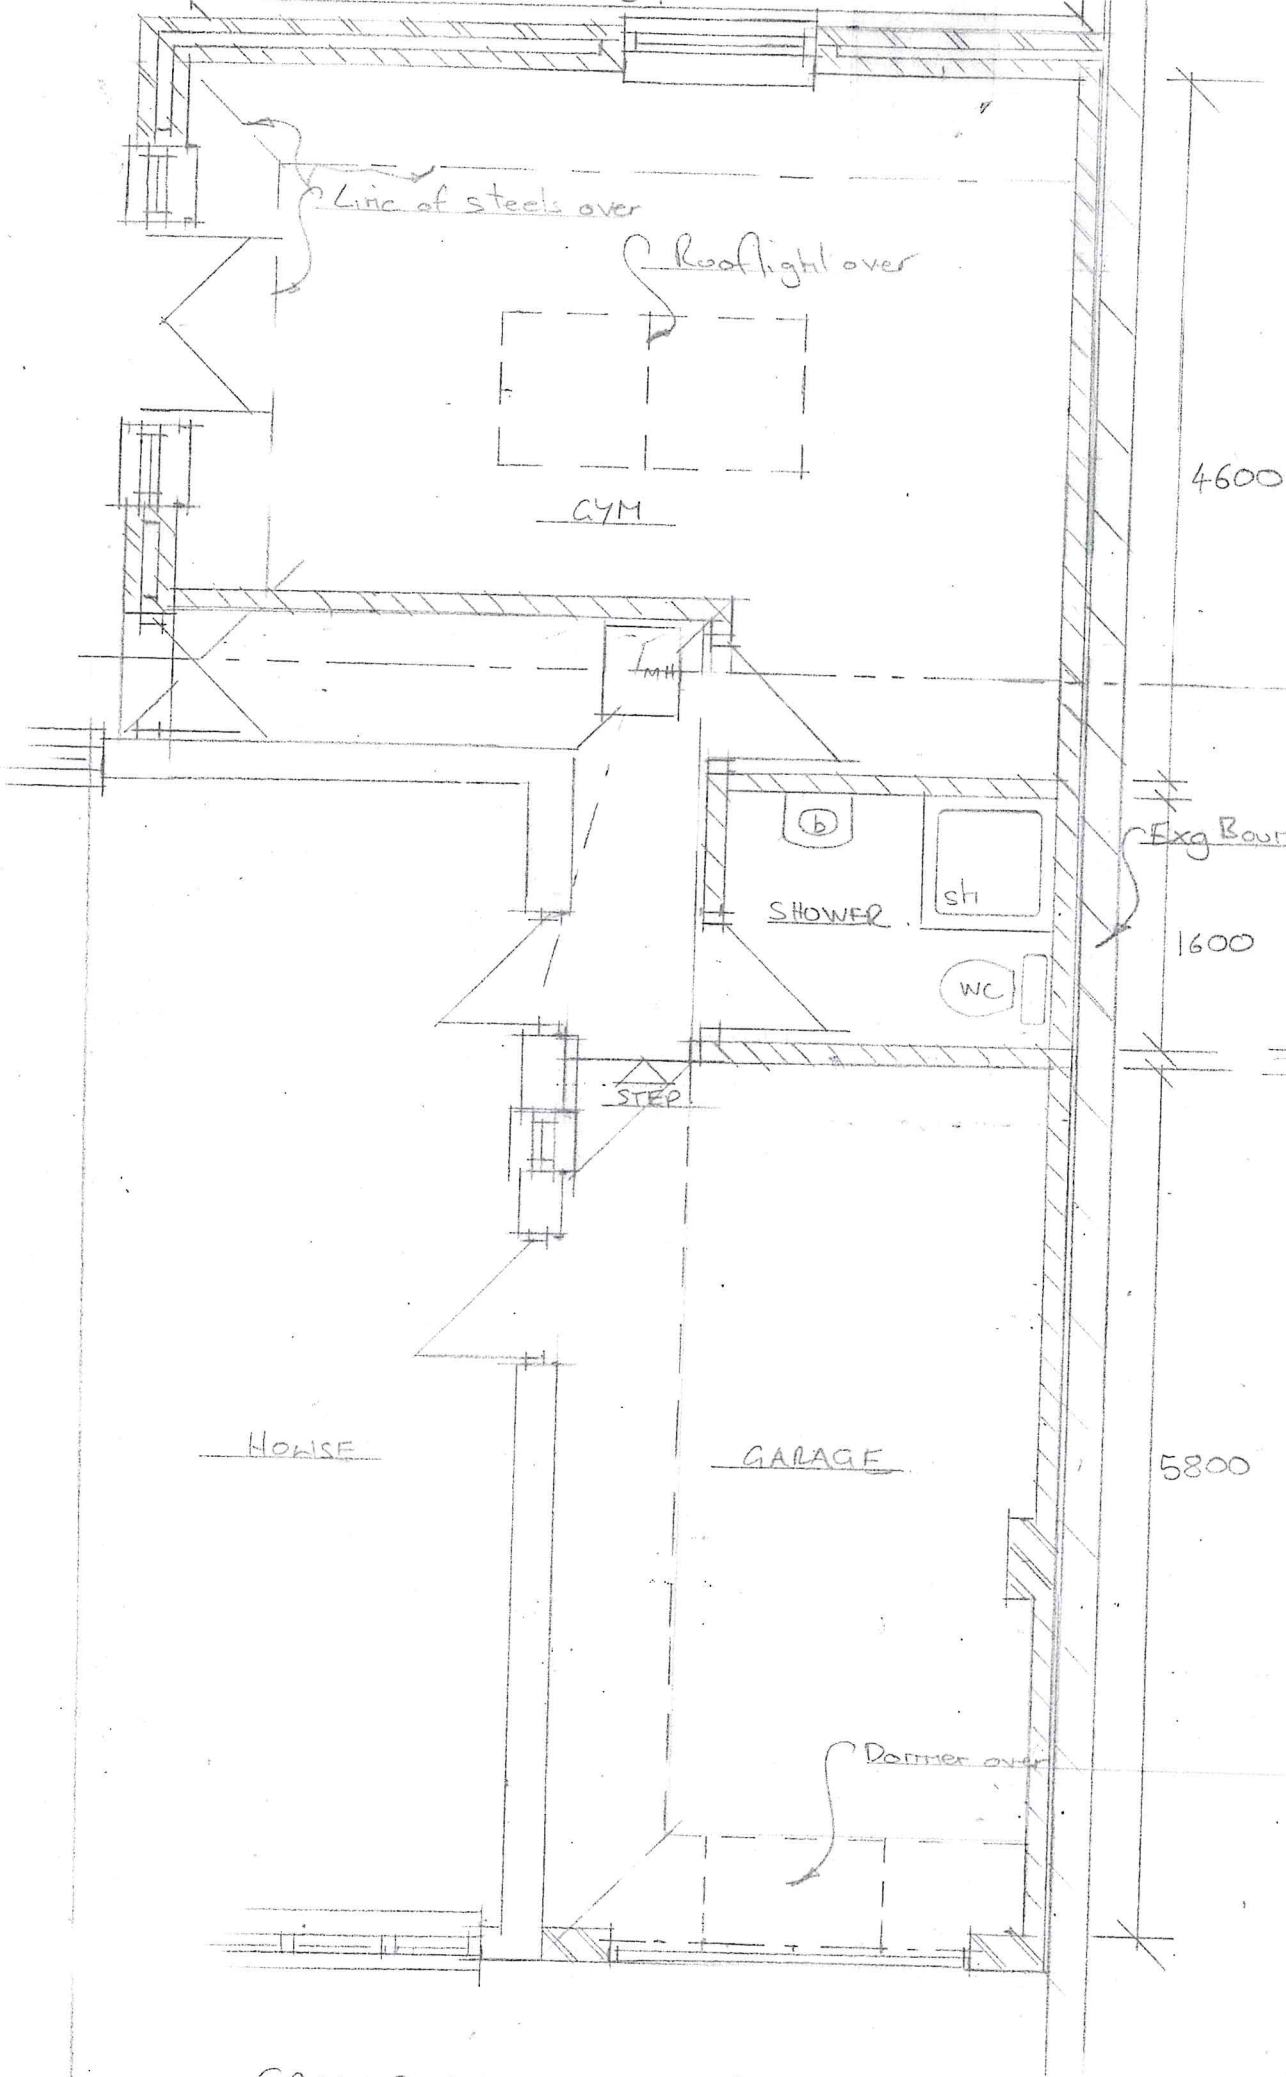

GROUND FLOOR PLAN 1:50

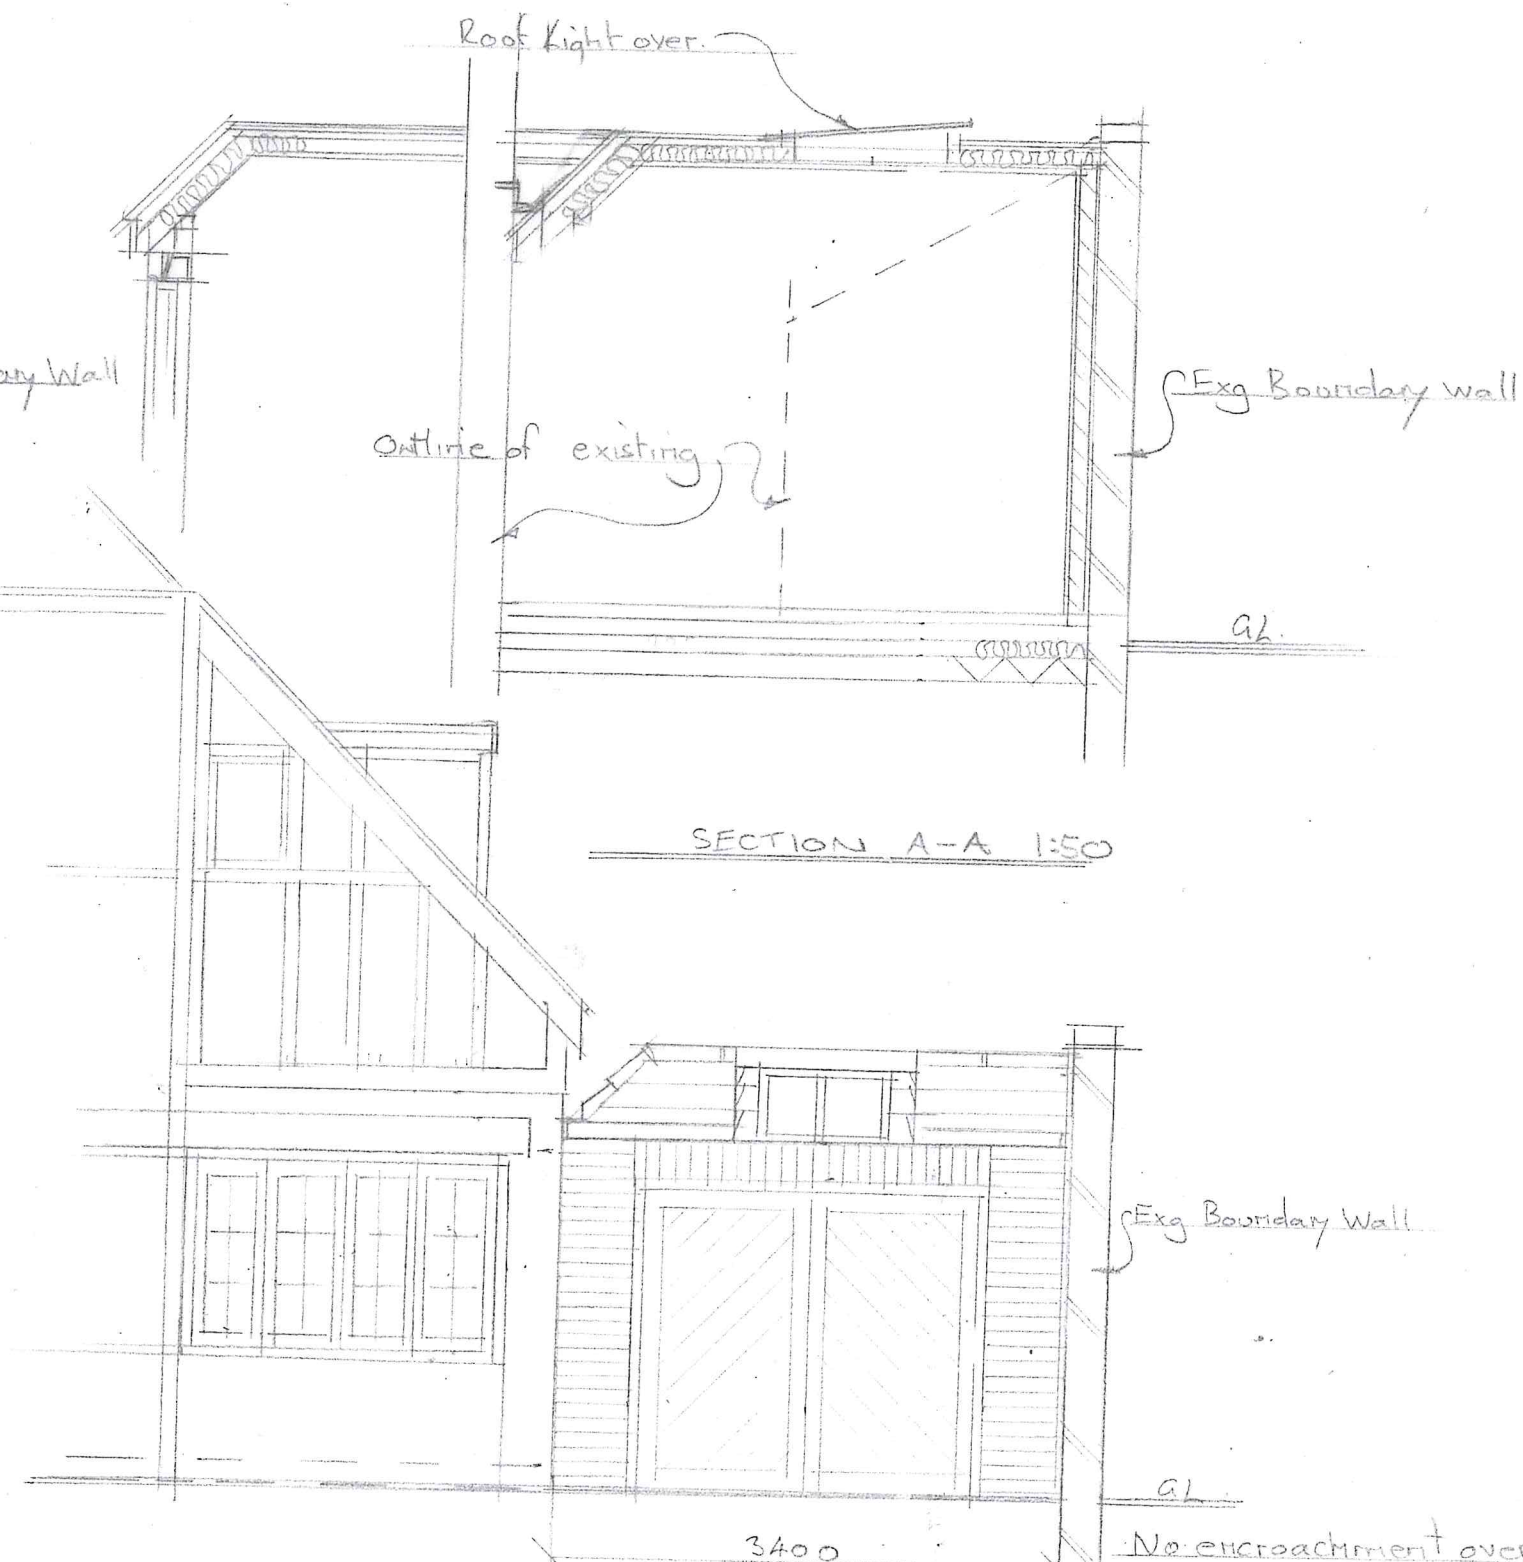

FRONT ELEVATION 1:50