


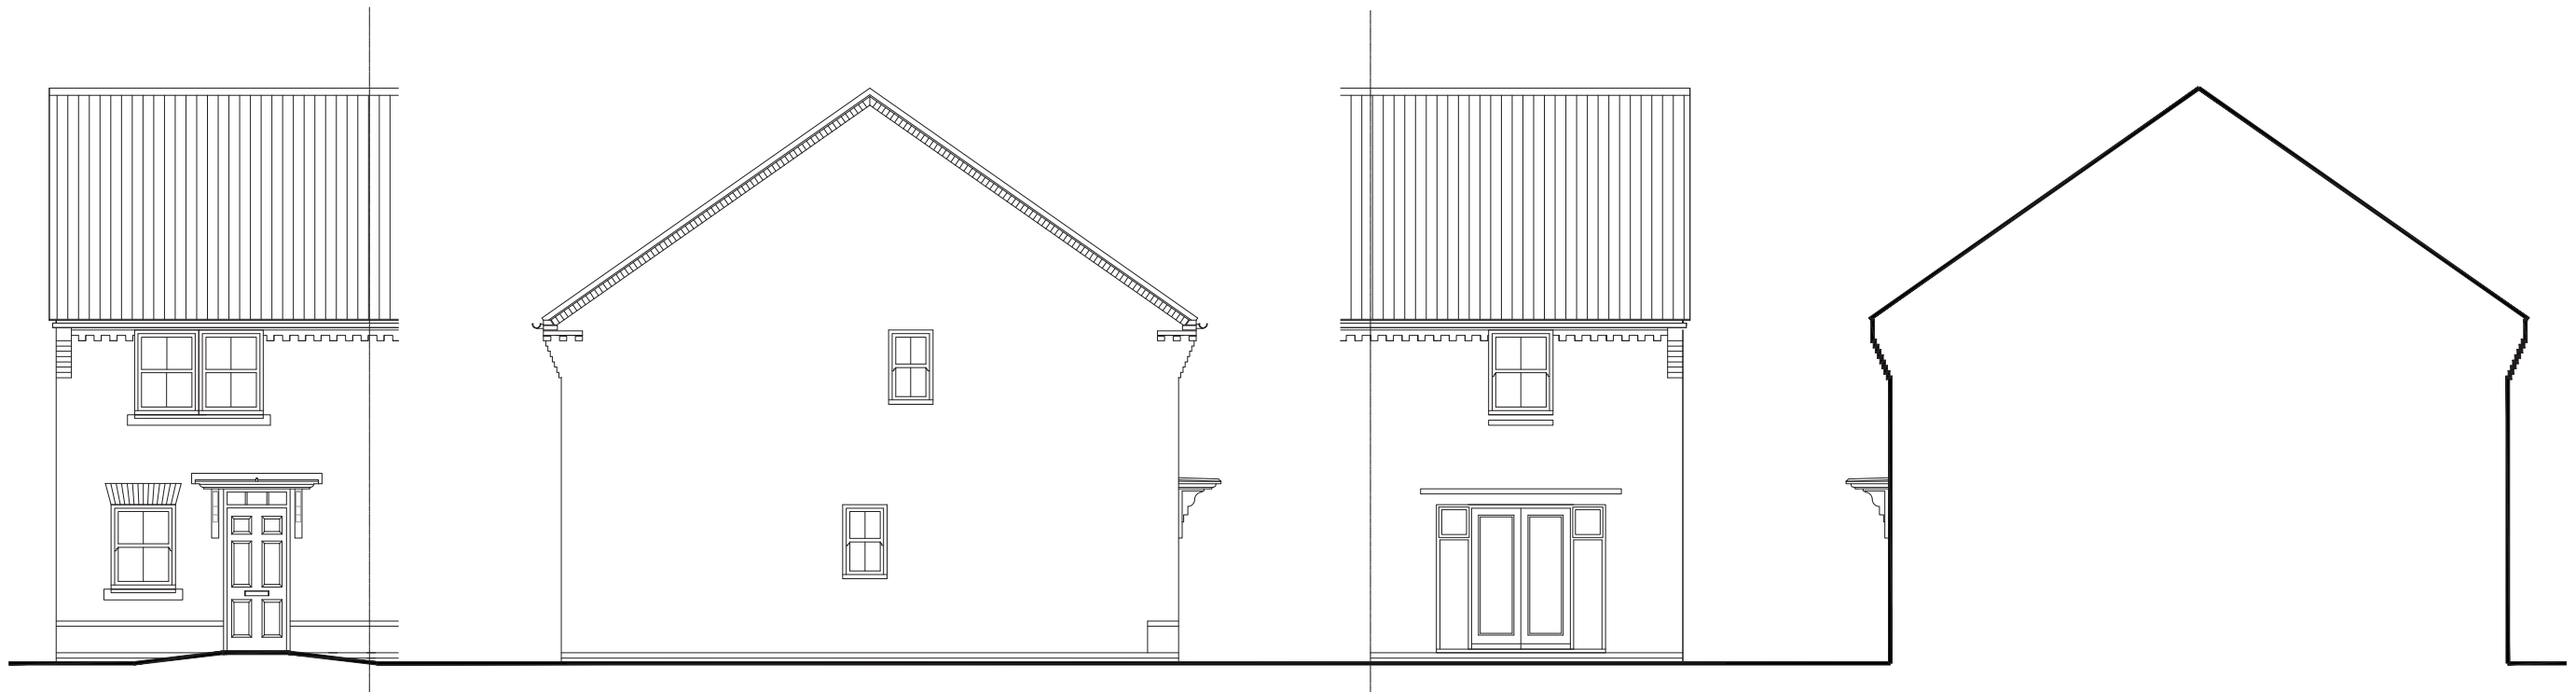


FRONT ELEVATION


SIDE ELEVATION 1

REAR ELEVATION

SECTION

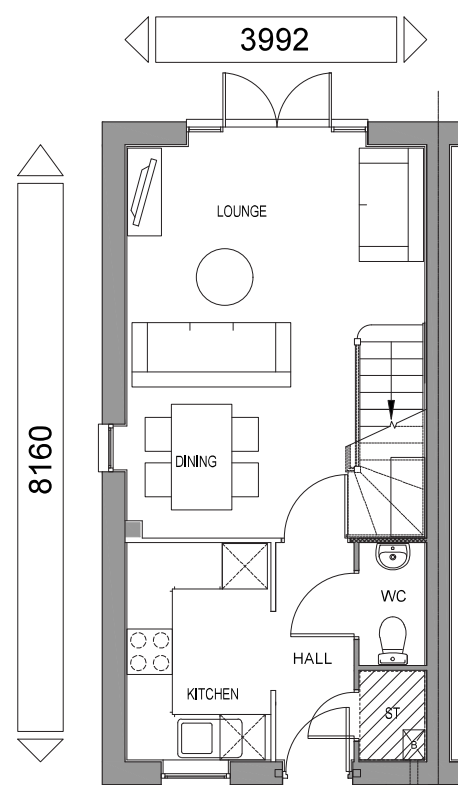

GROUND FLOOR PLAN

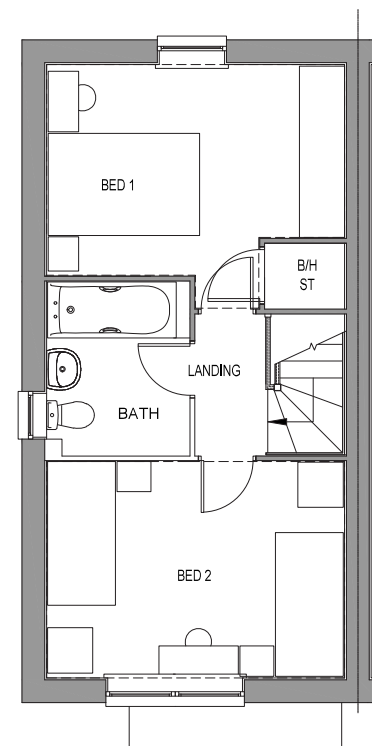

FIRST FLOOR PLAN

PLOT NUMBERS:
AS: 223*, 224, 236
OPP: 222*, 237


* DENOTES MID TERRACE UNIT WHERE NO
SIDE WINDOWS ARE TO BE INSTALLED

NOTE: ALL FLUES, METERS & EXTRACT
POSITIONS TO BE CONFIRMED.

SOLAR PANELS TYPE, SIZE & ORIENTATION
TO BE AGREED. PLOT SPECIFIC

SH67
AFFORDABLE
BEDROOM ALLOCATION 2B/4P
2 STOREY
FLOOR AREA: 701sqft/65.1m² (GIFA)

M 1:100

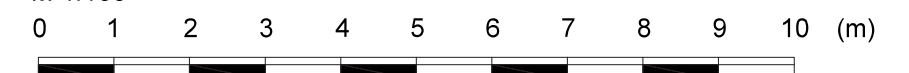

SH67 AFFORDABLE - PLANS & ELEVATIONS 1:100 @ A3

