
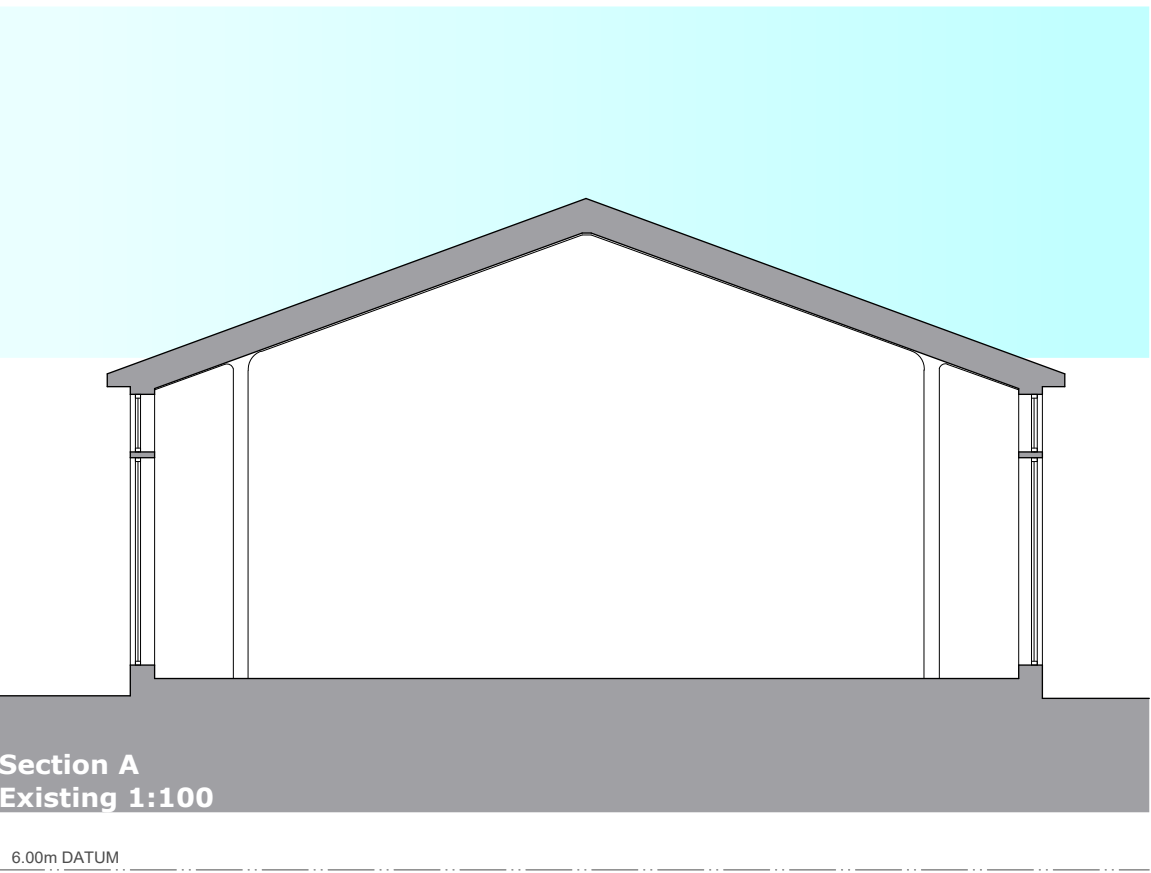
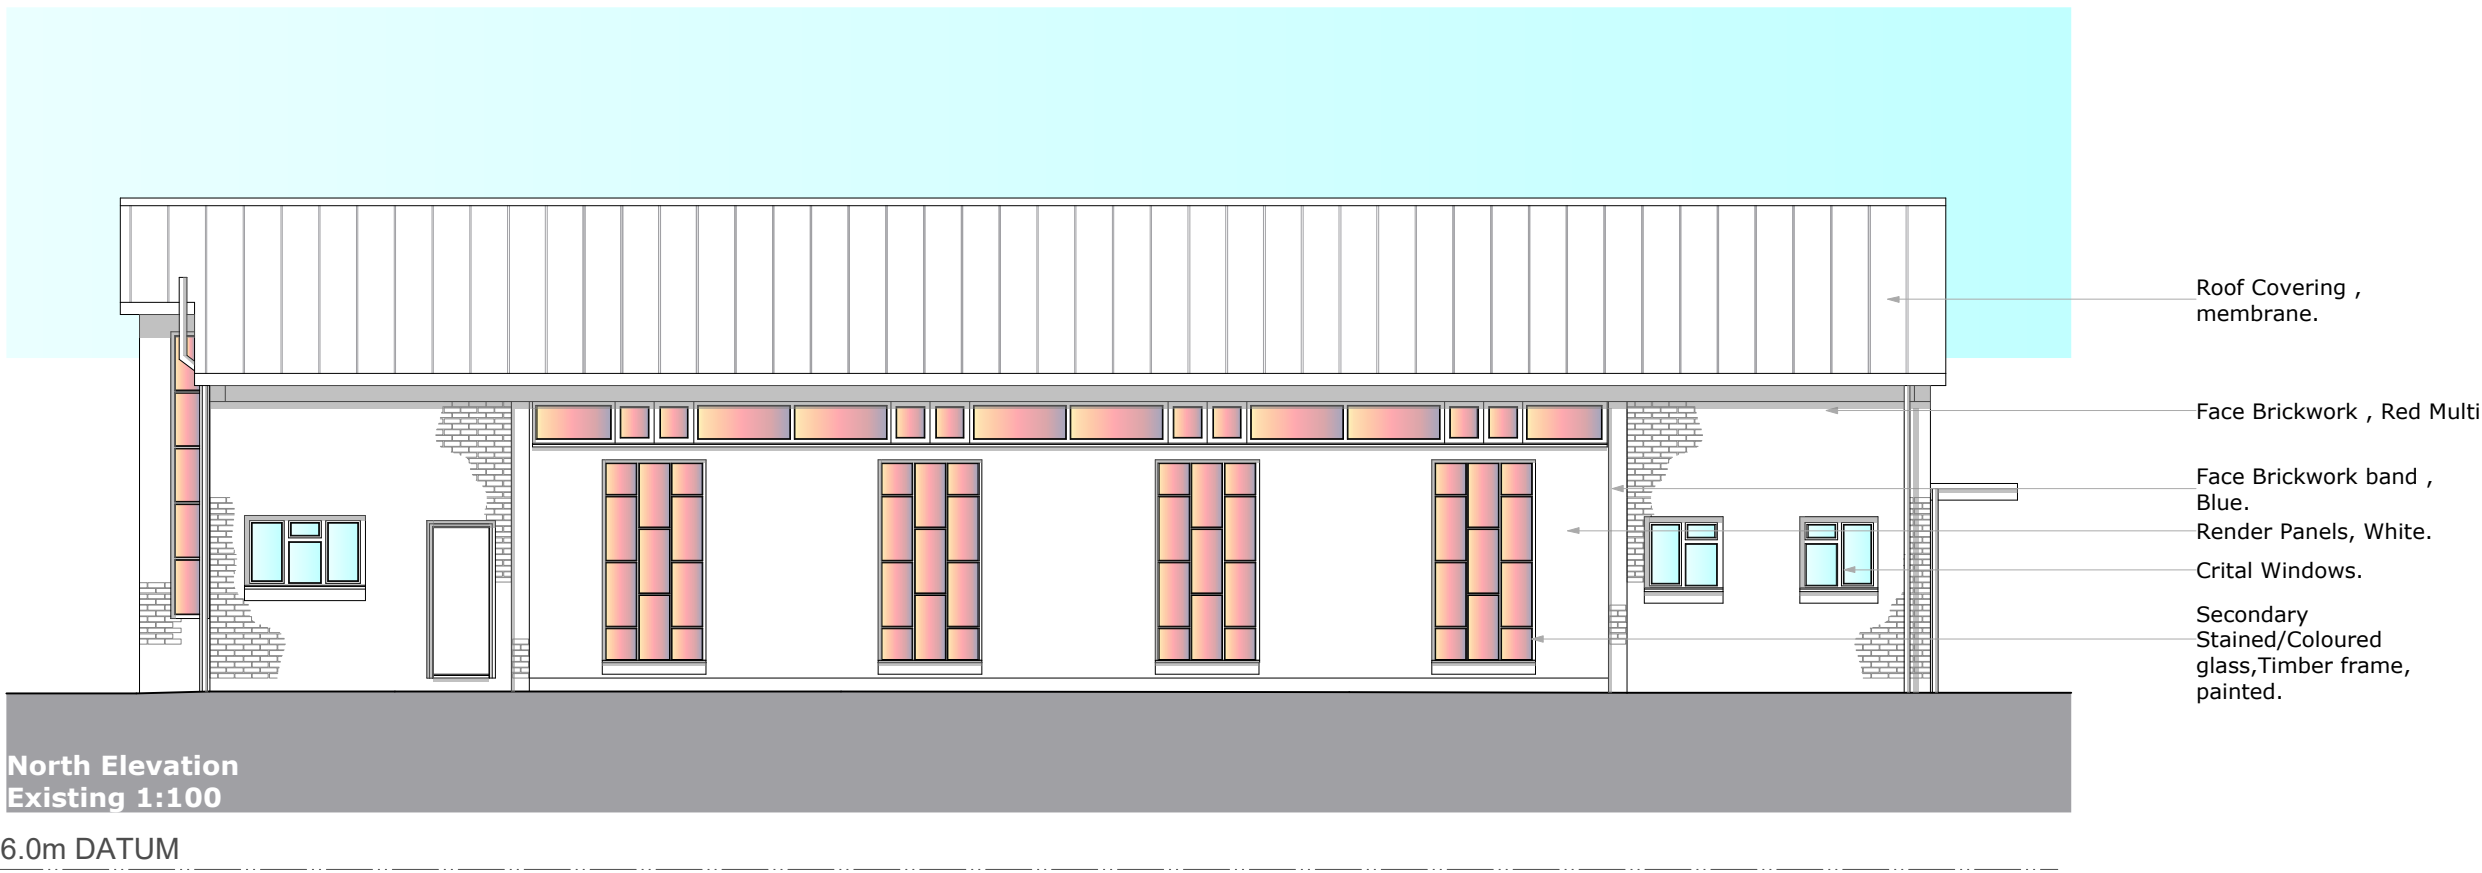
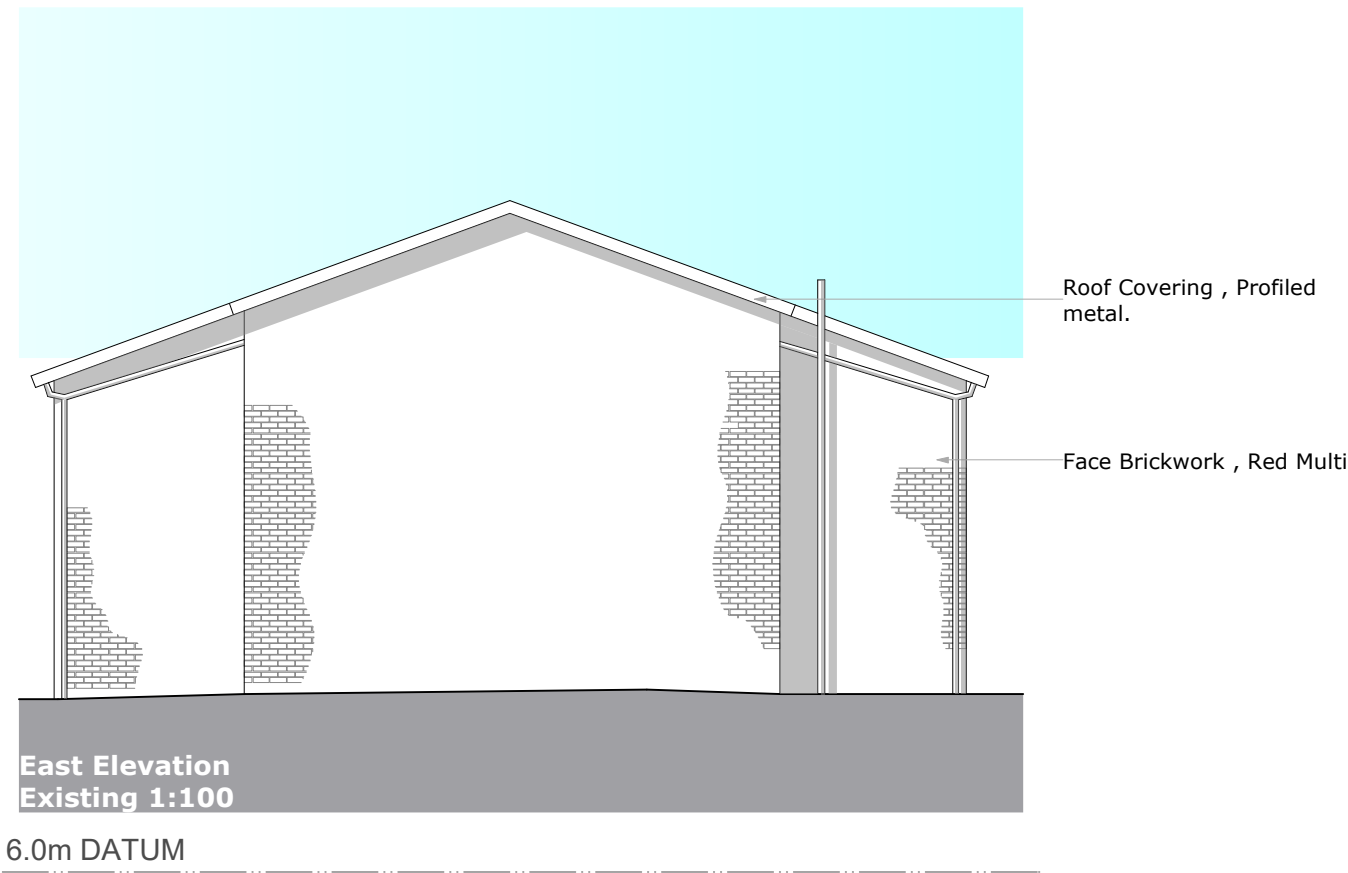


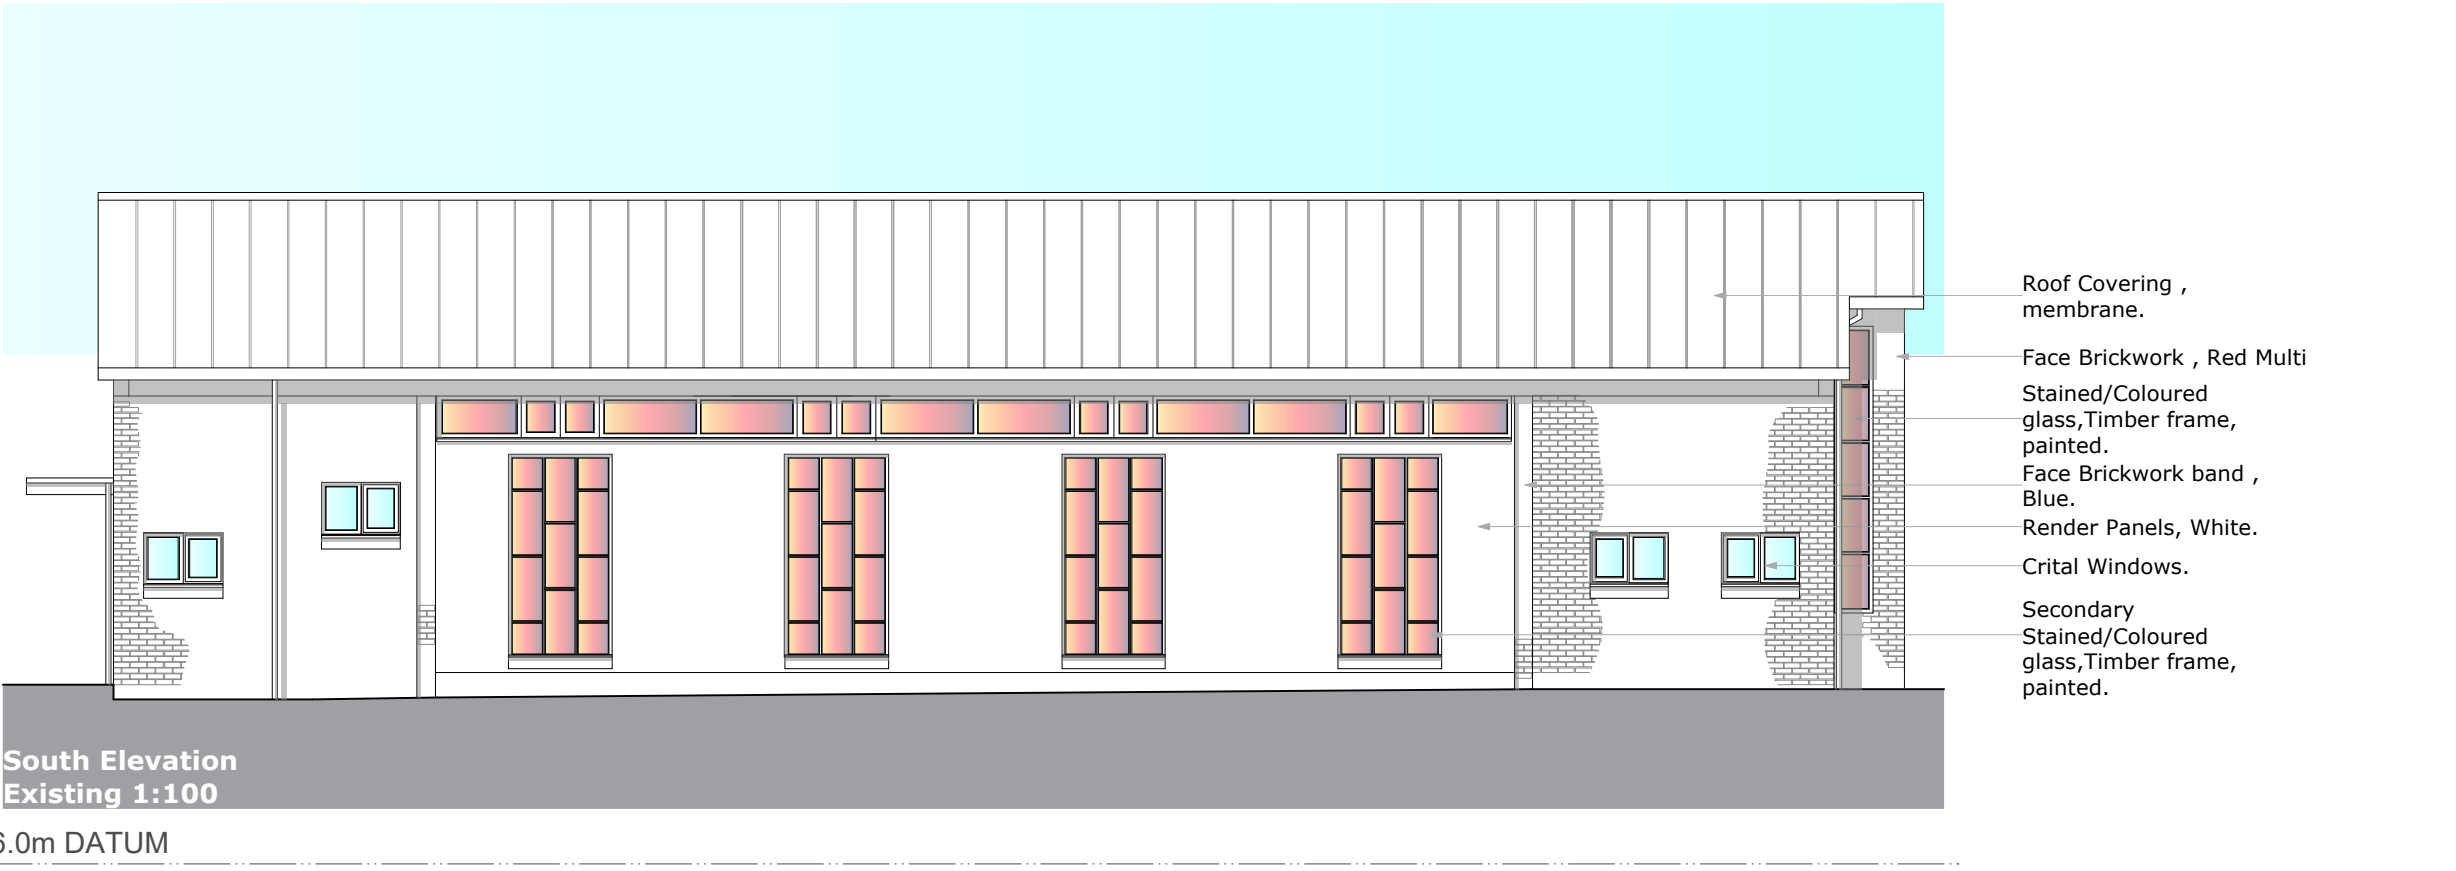

Notes
Use only Figured Dimensions
Always check dimensions on site and report any discrepencies to the Architect.
Not for construction unless marked for this purpose.

E	Issued for Planning	SWR	29/07/19
D	Issued for CGI	SWR	15/07/19
C	Issued for Pre App	SWR	30/04/19
B	Issued for Pre app	SWR	11/09/18
A	Issued for information	SWR	13/07/18
REVISION	DESCRIPTION	DRAWN BY	DATE

 ARCHITECT		Unit 3, 28 The Spain Petersfield, Hants GU32 3LA T. 07919 523851 E. swr.architect@gmail.com	
TITLE			