
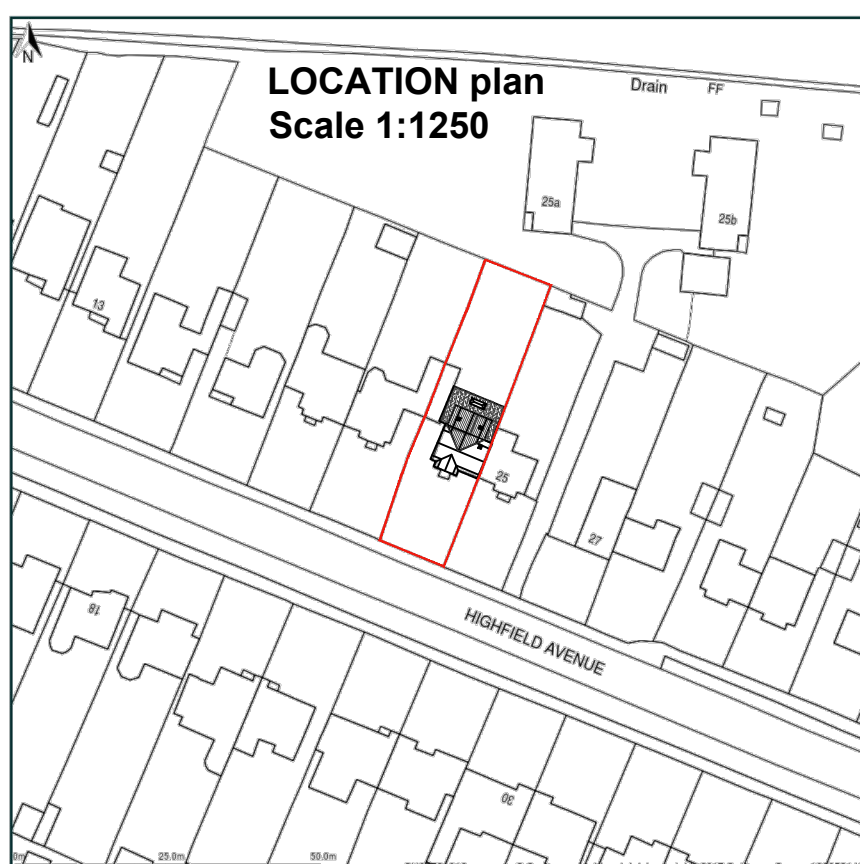


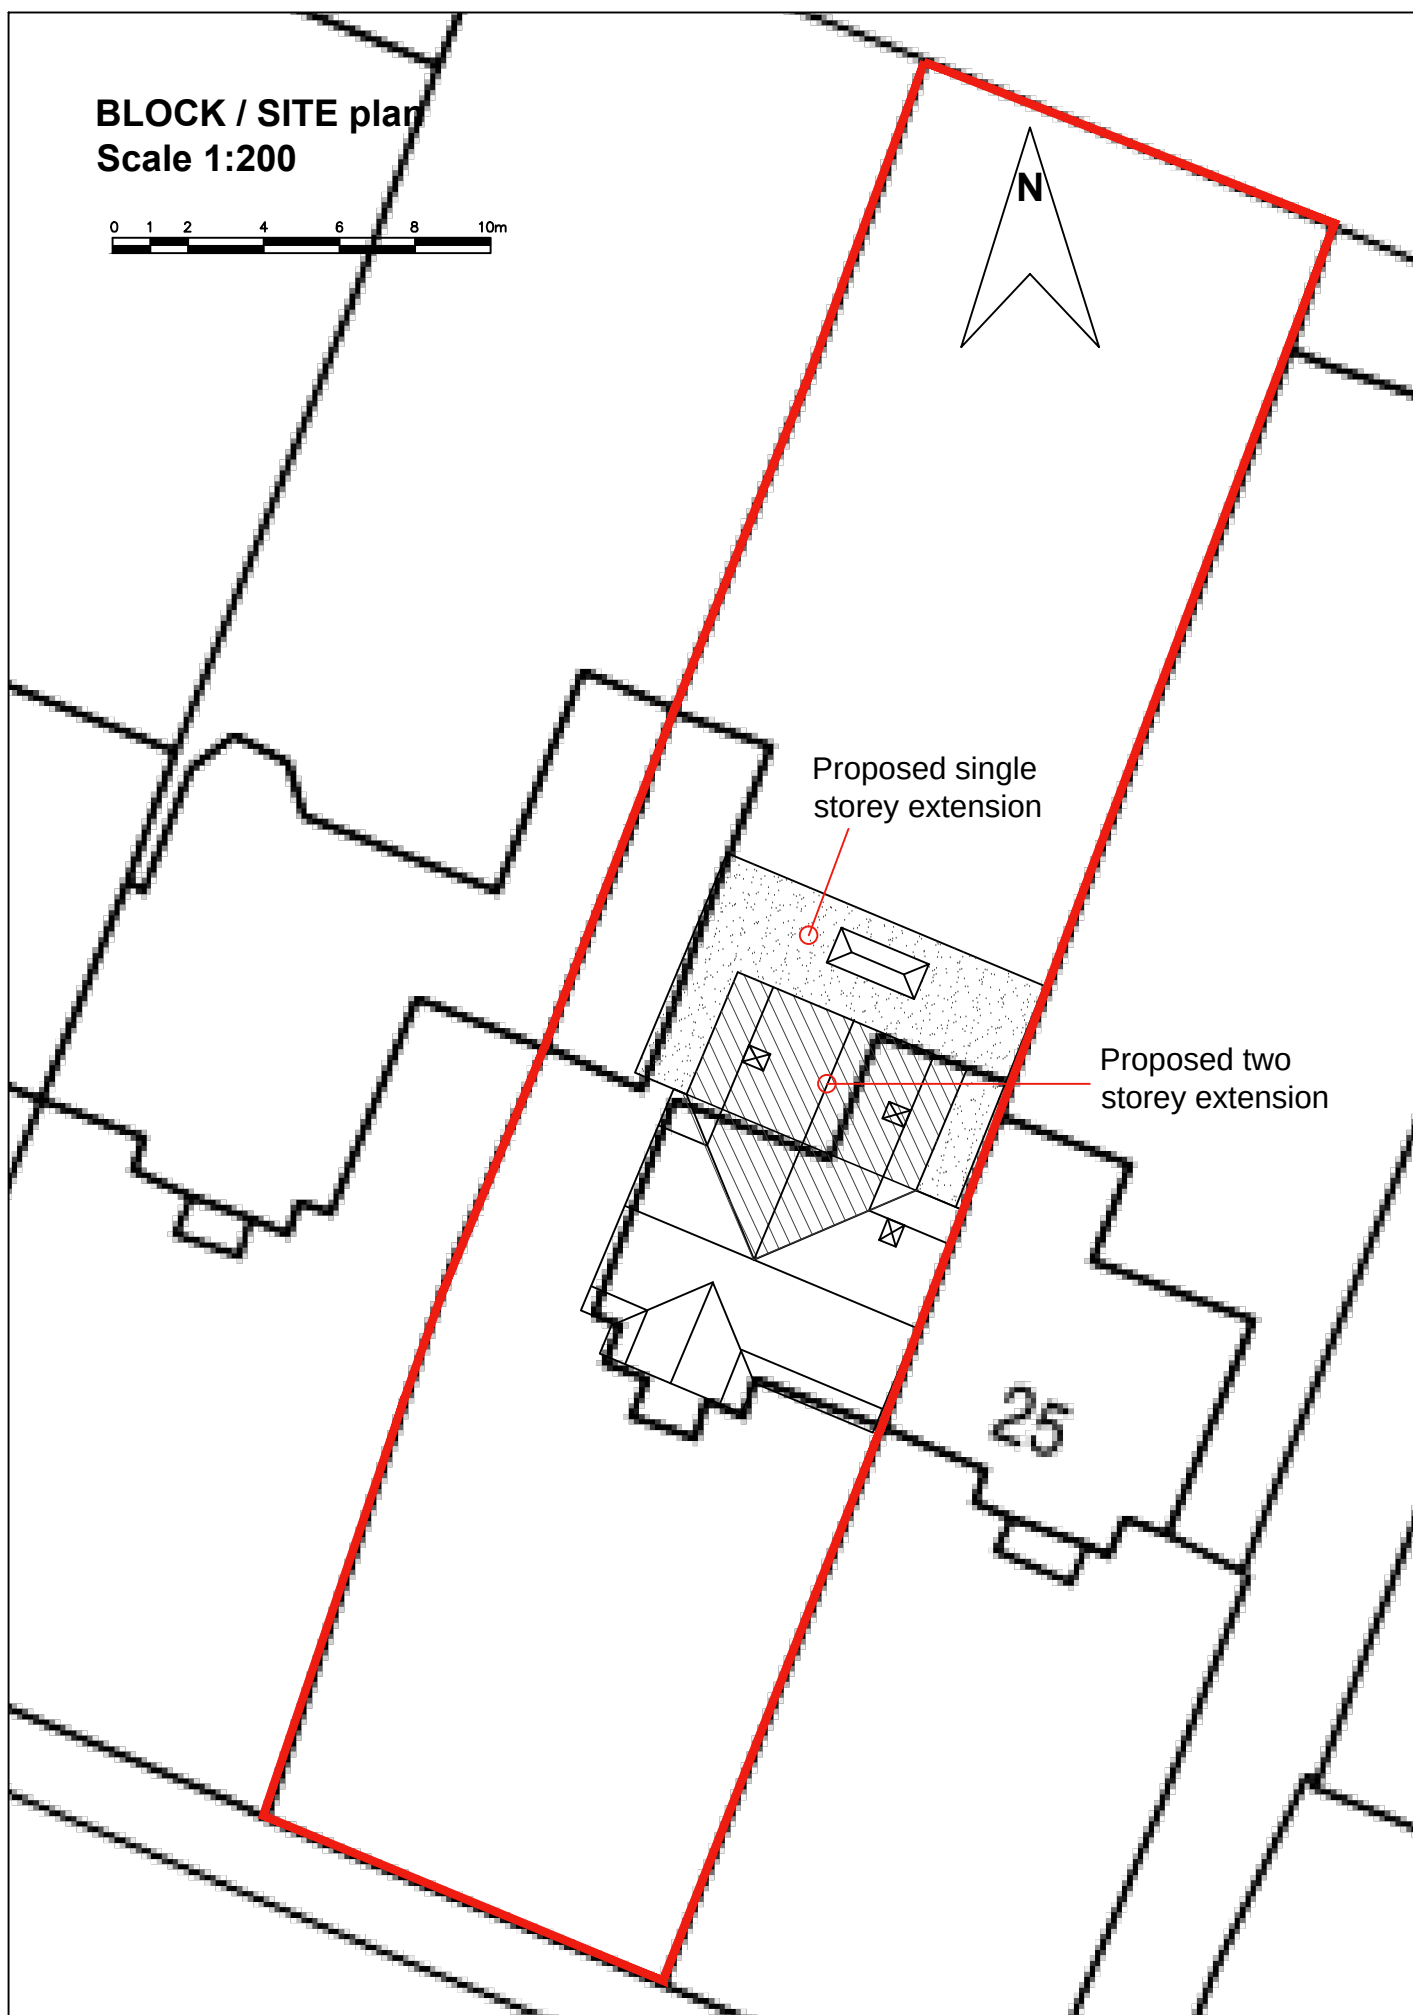

BESPOKE architects

Tel: 01243 373245 Mobile: 07970439156
www.bespokearchitects.co.uk

Project:
23 Highfield Road, Waterlooville

Client:
Mr. Mrs Bugler

Drawing:
PLANNING - Site, block and location
17.076 Drawing.: PL04A