


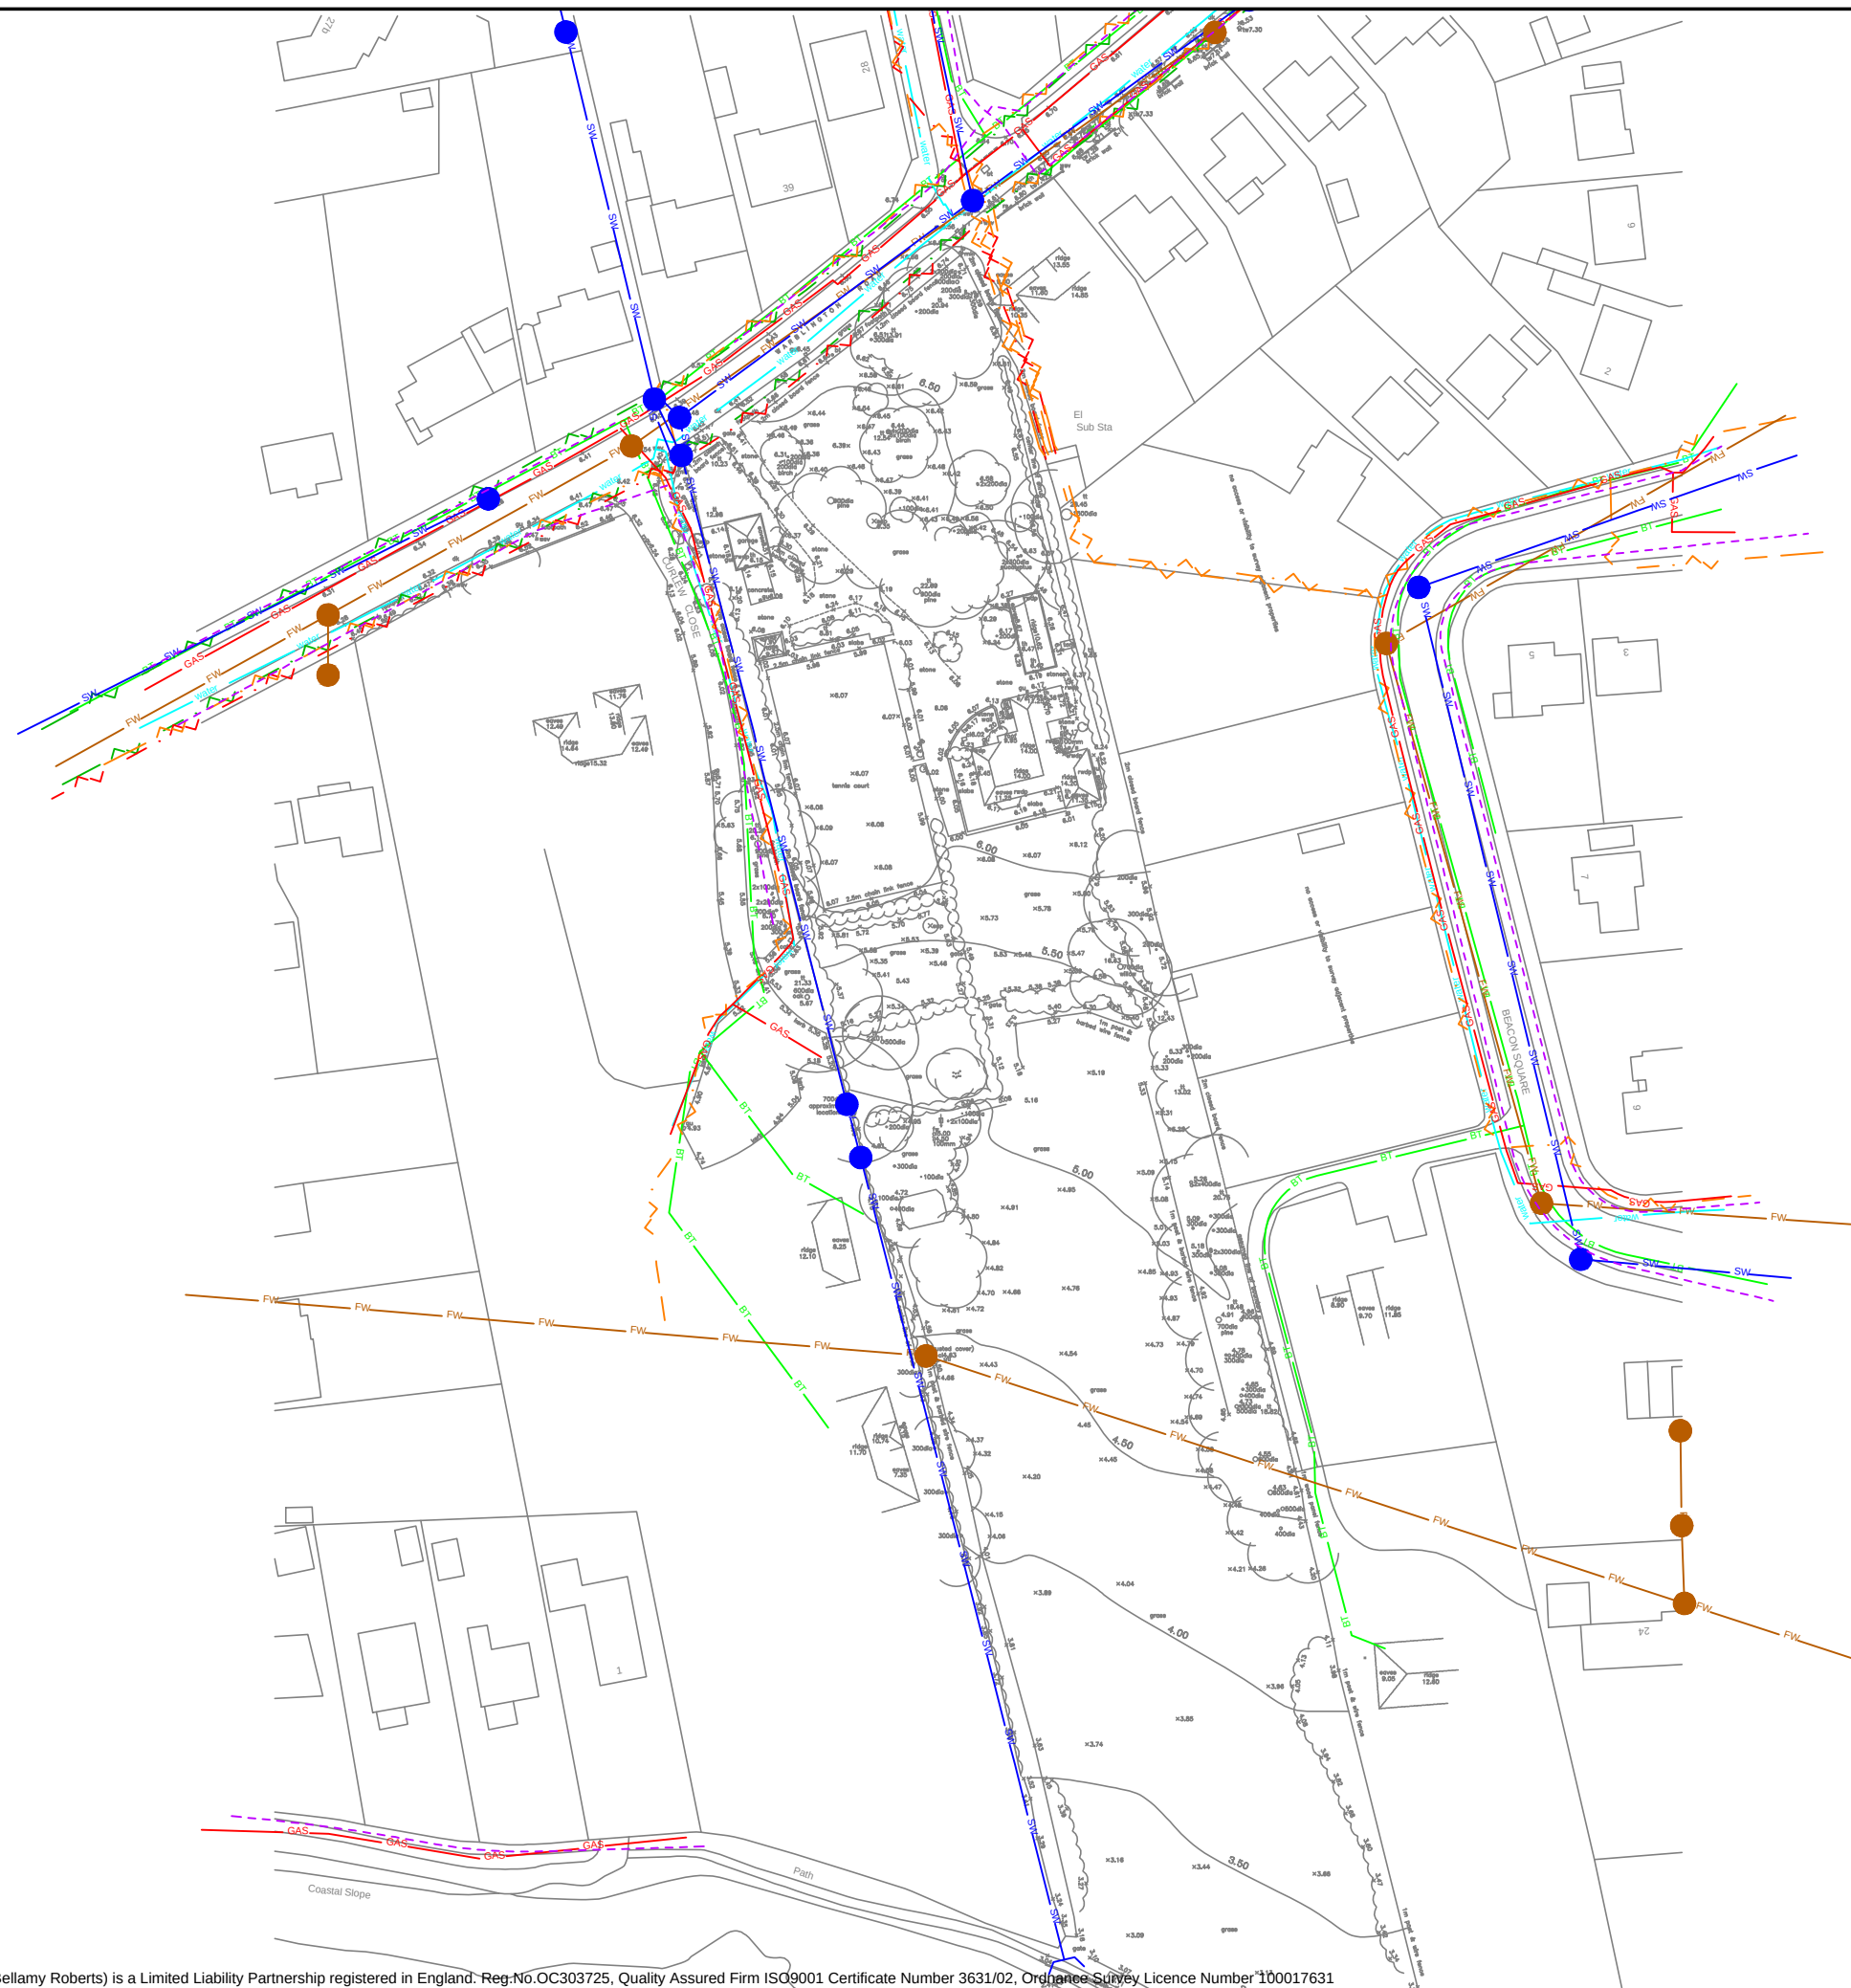

Notes

- BT
- Portsmouth Water
- Electricity 11kV
- Electricity 33kV
- Electricity LV
- Southern Gas
- Foul Sewer
- Surface Sewer
- Virgin



Clover House
Western Lane
Odiham
Hampshire, RG29 1TU
Tel: 01256 703355
Fax: 01256 704934
Email: info@bellamyroberts.co.uk

CLIENT Premier Coastal Properties Ltd.		
PROJECT Warblington Road, Emsworth		
TITLE Utilities		
DRAWN BY ARM	DESIGN BY -	CHK BY MT
DATE 29/05/19	DRAWING NO. 5042 / 003	
SCALE 1:1,000 @ A3	REV No.	