


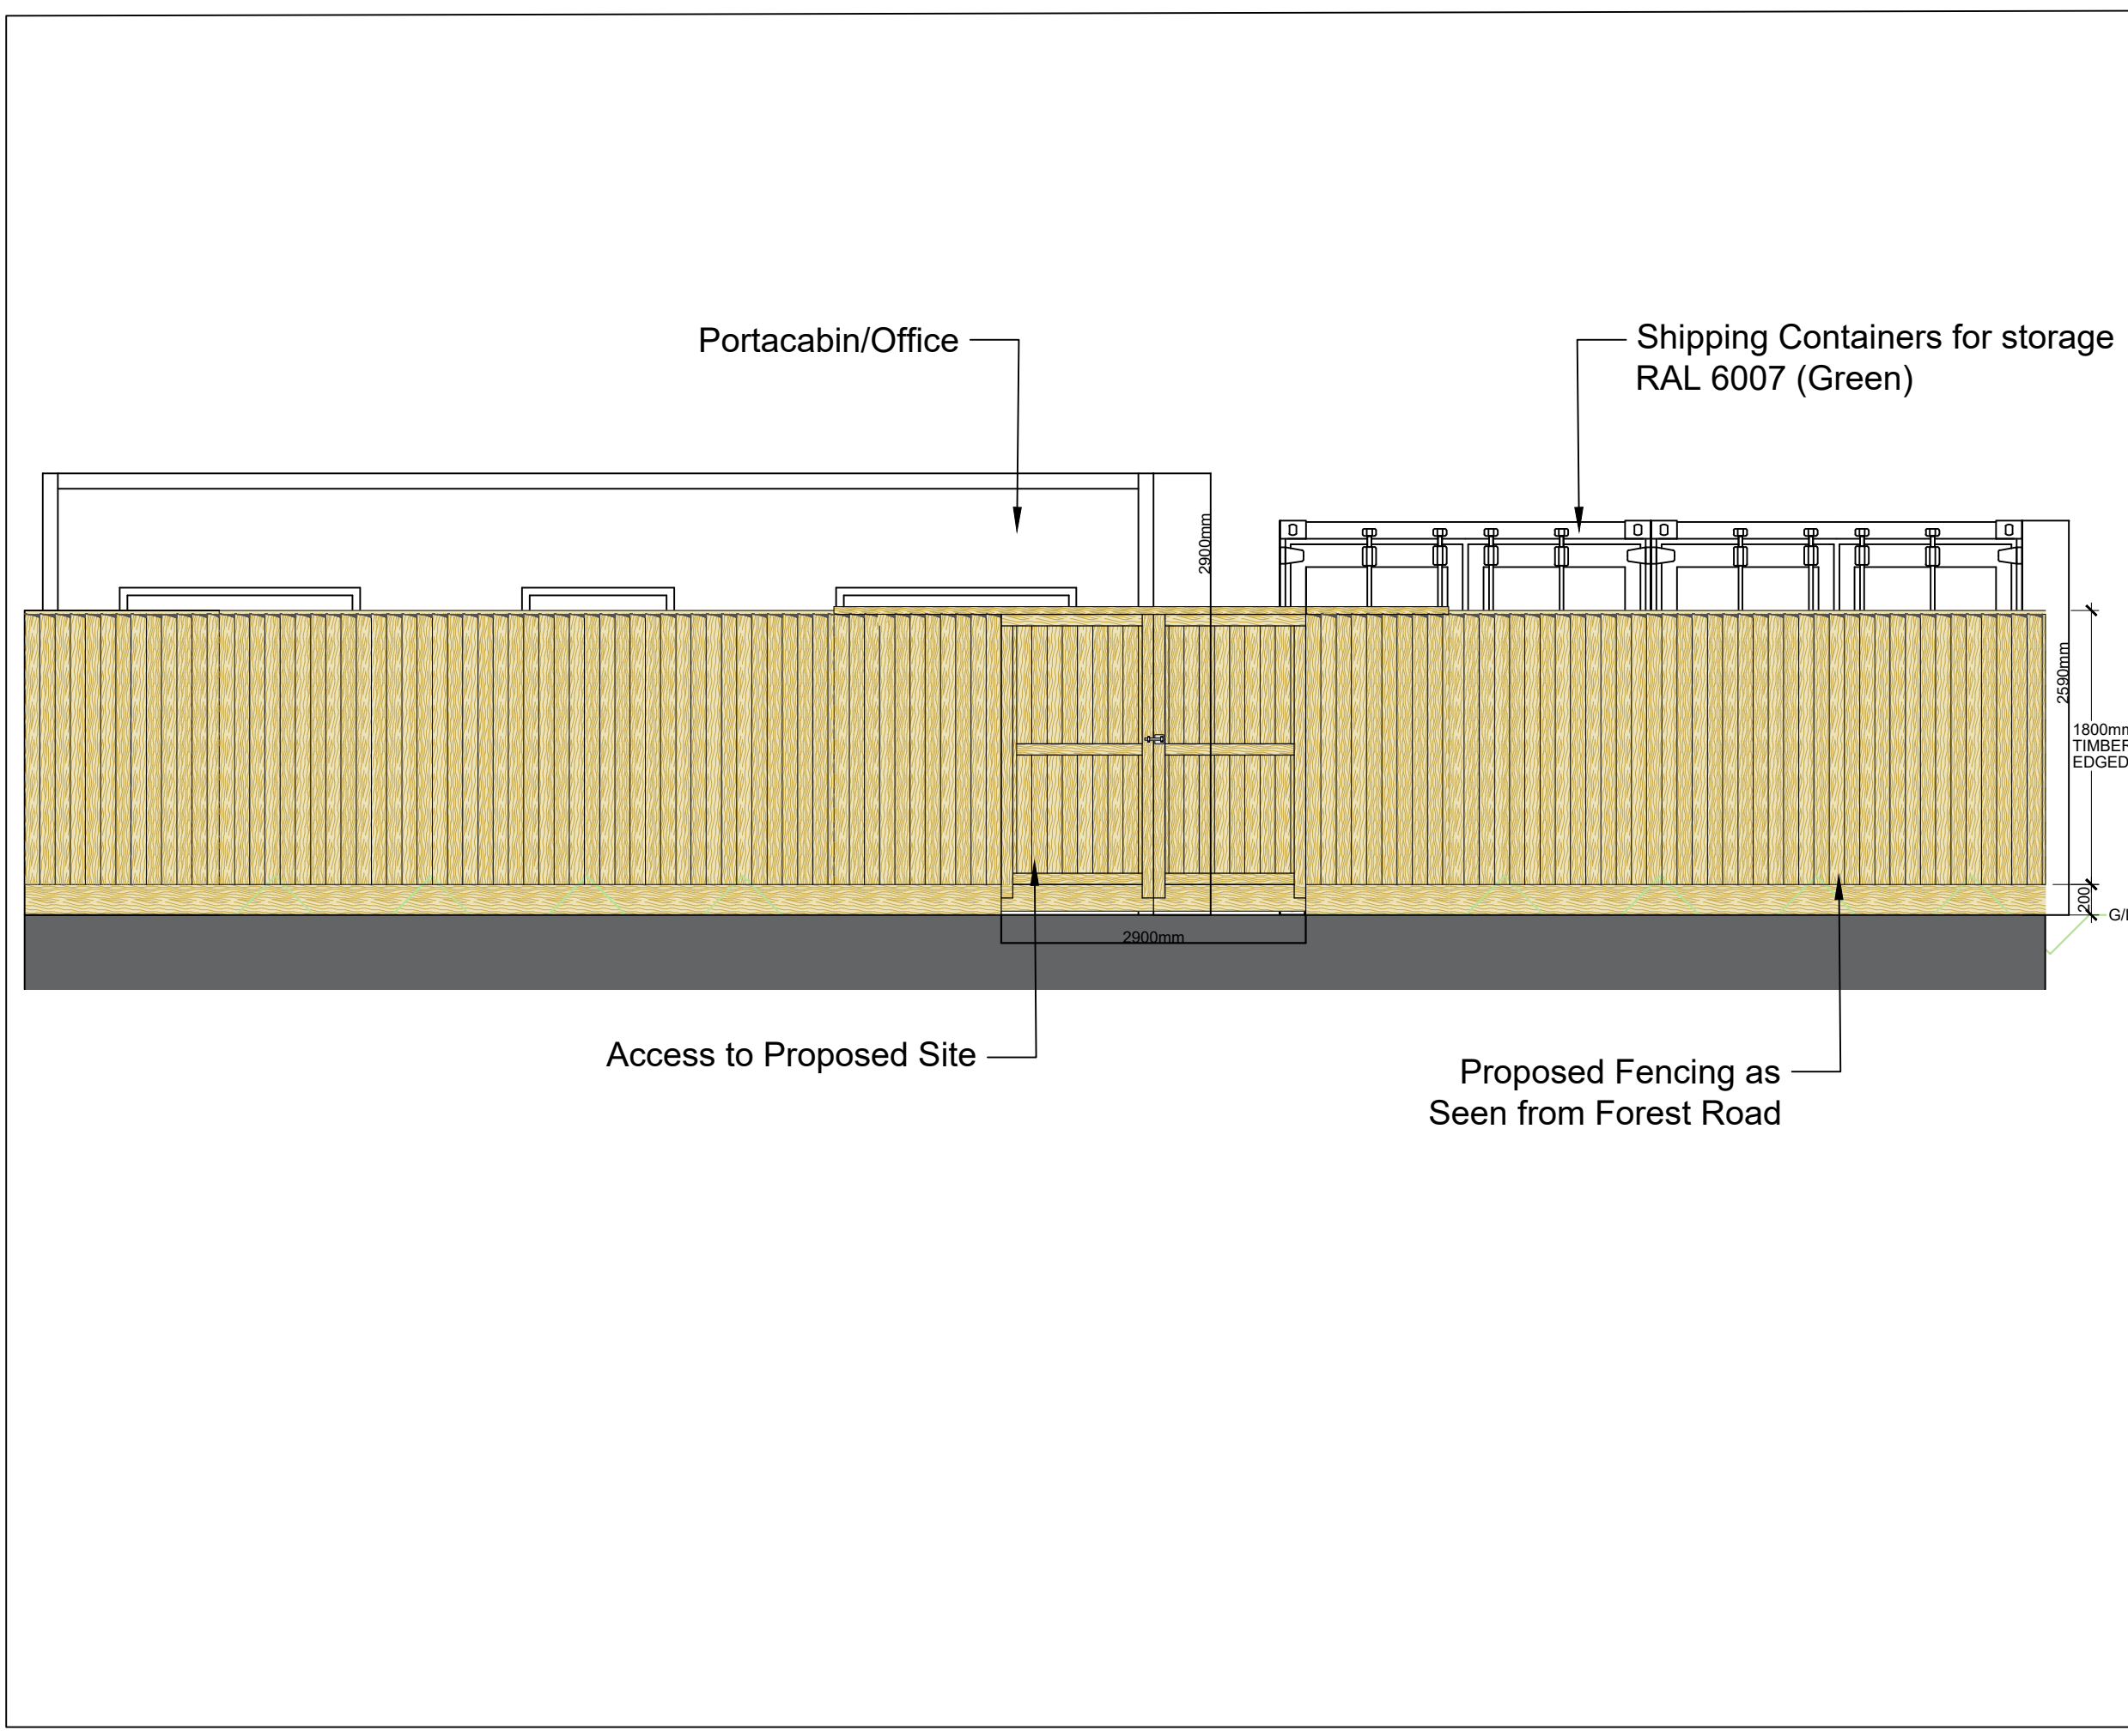

Drawing Review

CURRENT CLIENT APPROVAL STATUS

A

ONLY STATUS 'A' DRAWINGS SHOULD BE USED ON SITE

CLIENT'S RETURNED COMMENTS

PLEASE TICK BOX BELOW

☐ - APPROVED NO COMMENTS

☐ - APPROVED WITH COMMENTS

☐ - RESUBMIT FOR APPROVAL

CLIENT'S SIGNATURE _____ DATE _____

PLANNING_PERMISSION

General Notes

All vehicle maneuvers will be carried out within the site compound

No.	Description	Date
DRAWING REVISIONS		

Project Name

Forest End – Planning Permission – Proposed Storage Yard

Client

N/A

Architect

N/a

Drawing Title

ROAD_SIDE_ELEVATION

Project Number		Drawing Number	
1974		D03	
First Issue Date		Drawn	Revision
19/11/2019		AJ	0
Scale	N/A	Checked	NA