KEY

- SITE BOUNDARY
  The boundary is subject to confirmation by Client
- DEVELOPABLE LAND (4.73Ha)

SUDS ATTENUATION

N

DO NOT SCALE
All dimensions to be checked on site and Architect to be notified of any discrepancies prior to commencement

DESIGNER'S RISK ASSESSMENT
Construction (Design and Management) Regulations 2015
RESIDUAL RISKS:

REF:	DESCRIPTION:	DATE:

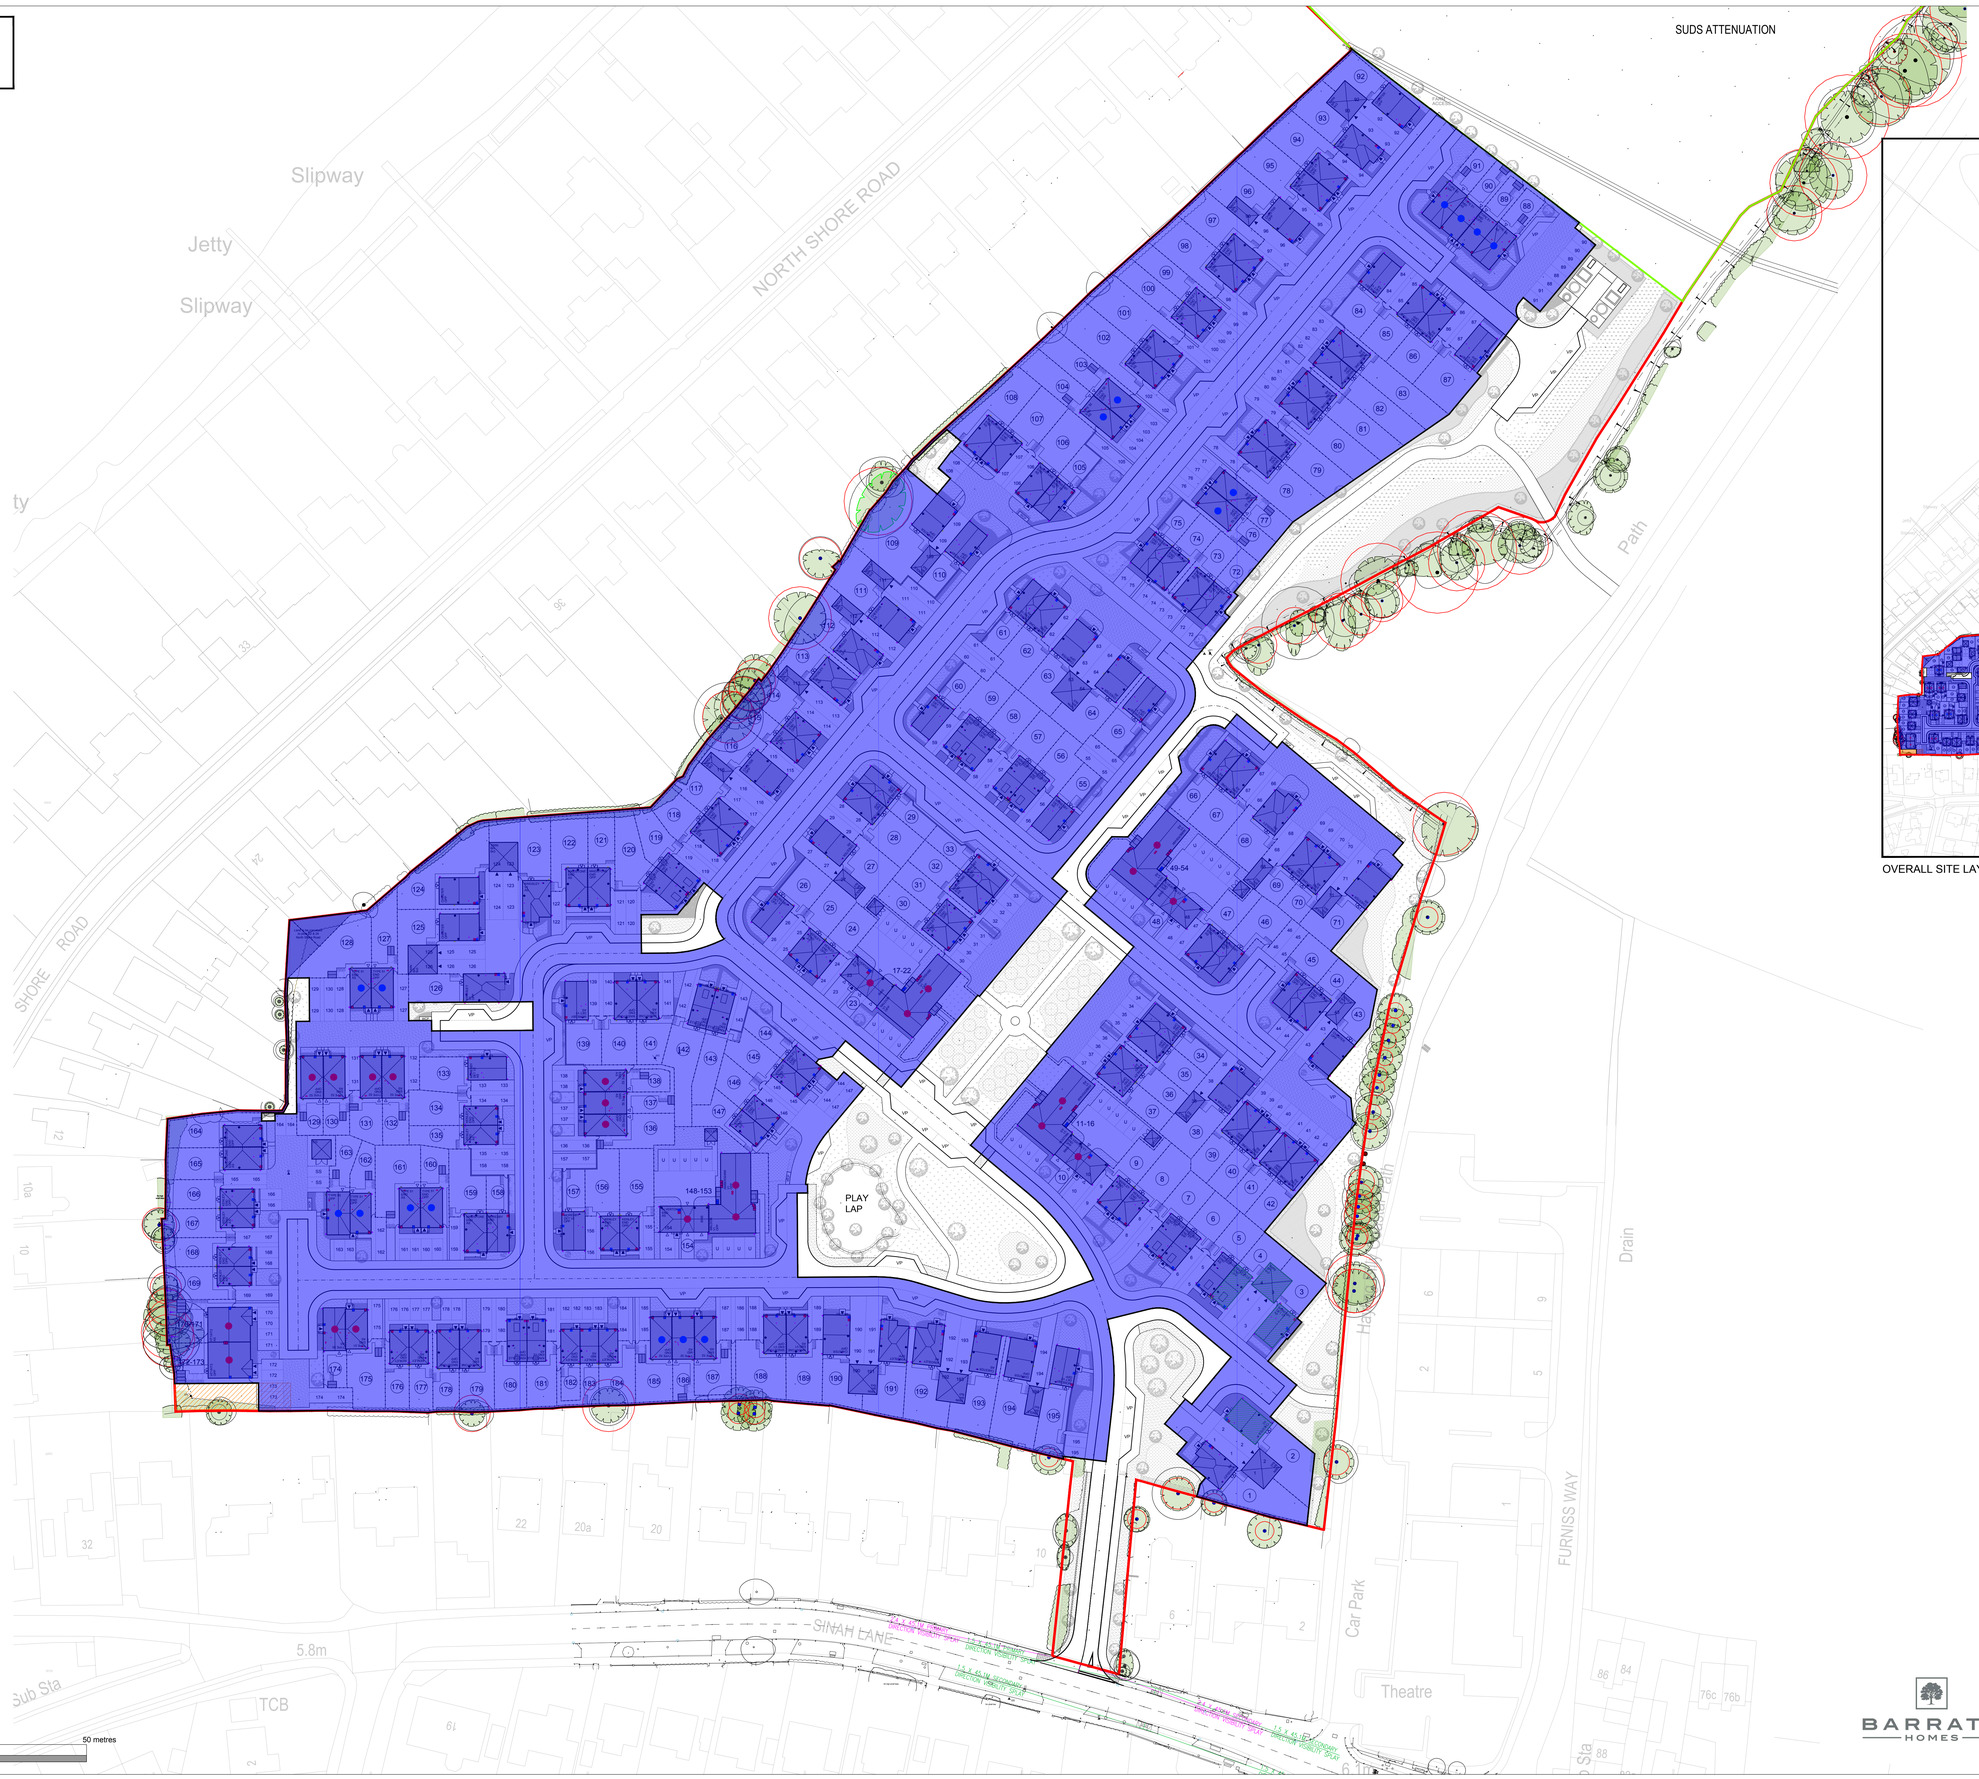

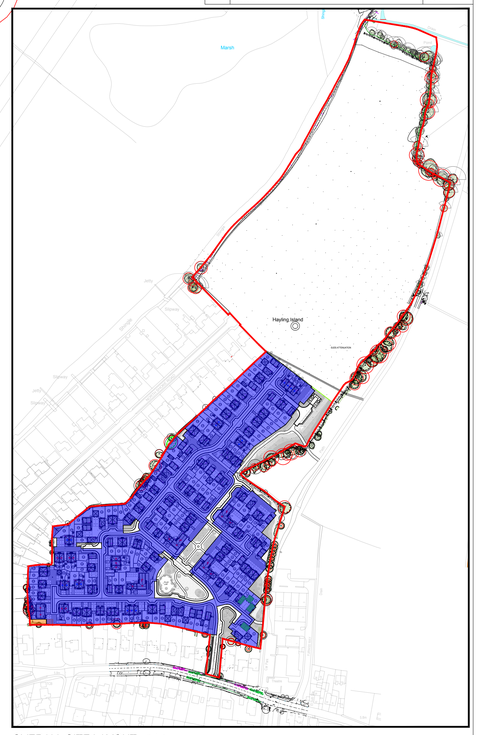

OVERALL SITE LAYOUT - n.t.s

REVISION	DATE	DESCRIPTION	CHECKED

idPARTNERSHIP NORTHERN

ARCHITECTURE | MASTERPLANNING | URBAN DESIGN

IDPartnership Northern, St Jude's, Barker Street, Shieldfield, Newcastle upon Tyne, NE2 1AS
T: +44 (0)191 261 4442 | W: idpartnership.com | E: info@idpartnership-northern.com

PROJECT / CLIENT
Sinah Lane, Hayling Island
for BDW Southampton

DRAWING TITLE
Developable Land Plan

PROJECT ARCHITECT	KD	PROJECT NO	N81:2517	DRAWING REVISION
DRAWN BY	KT	DRAWING NO	PL-12	D1
CHECKED	IDP			
SCALE	1: 500 @ A0	DRAWING STATUS	DRAFT	
DATE	August 2019			

BARRATT HOMES

C O P Y R I G H T : IDPartnership Northern