


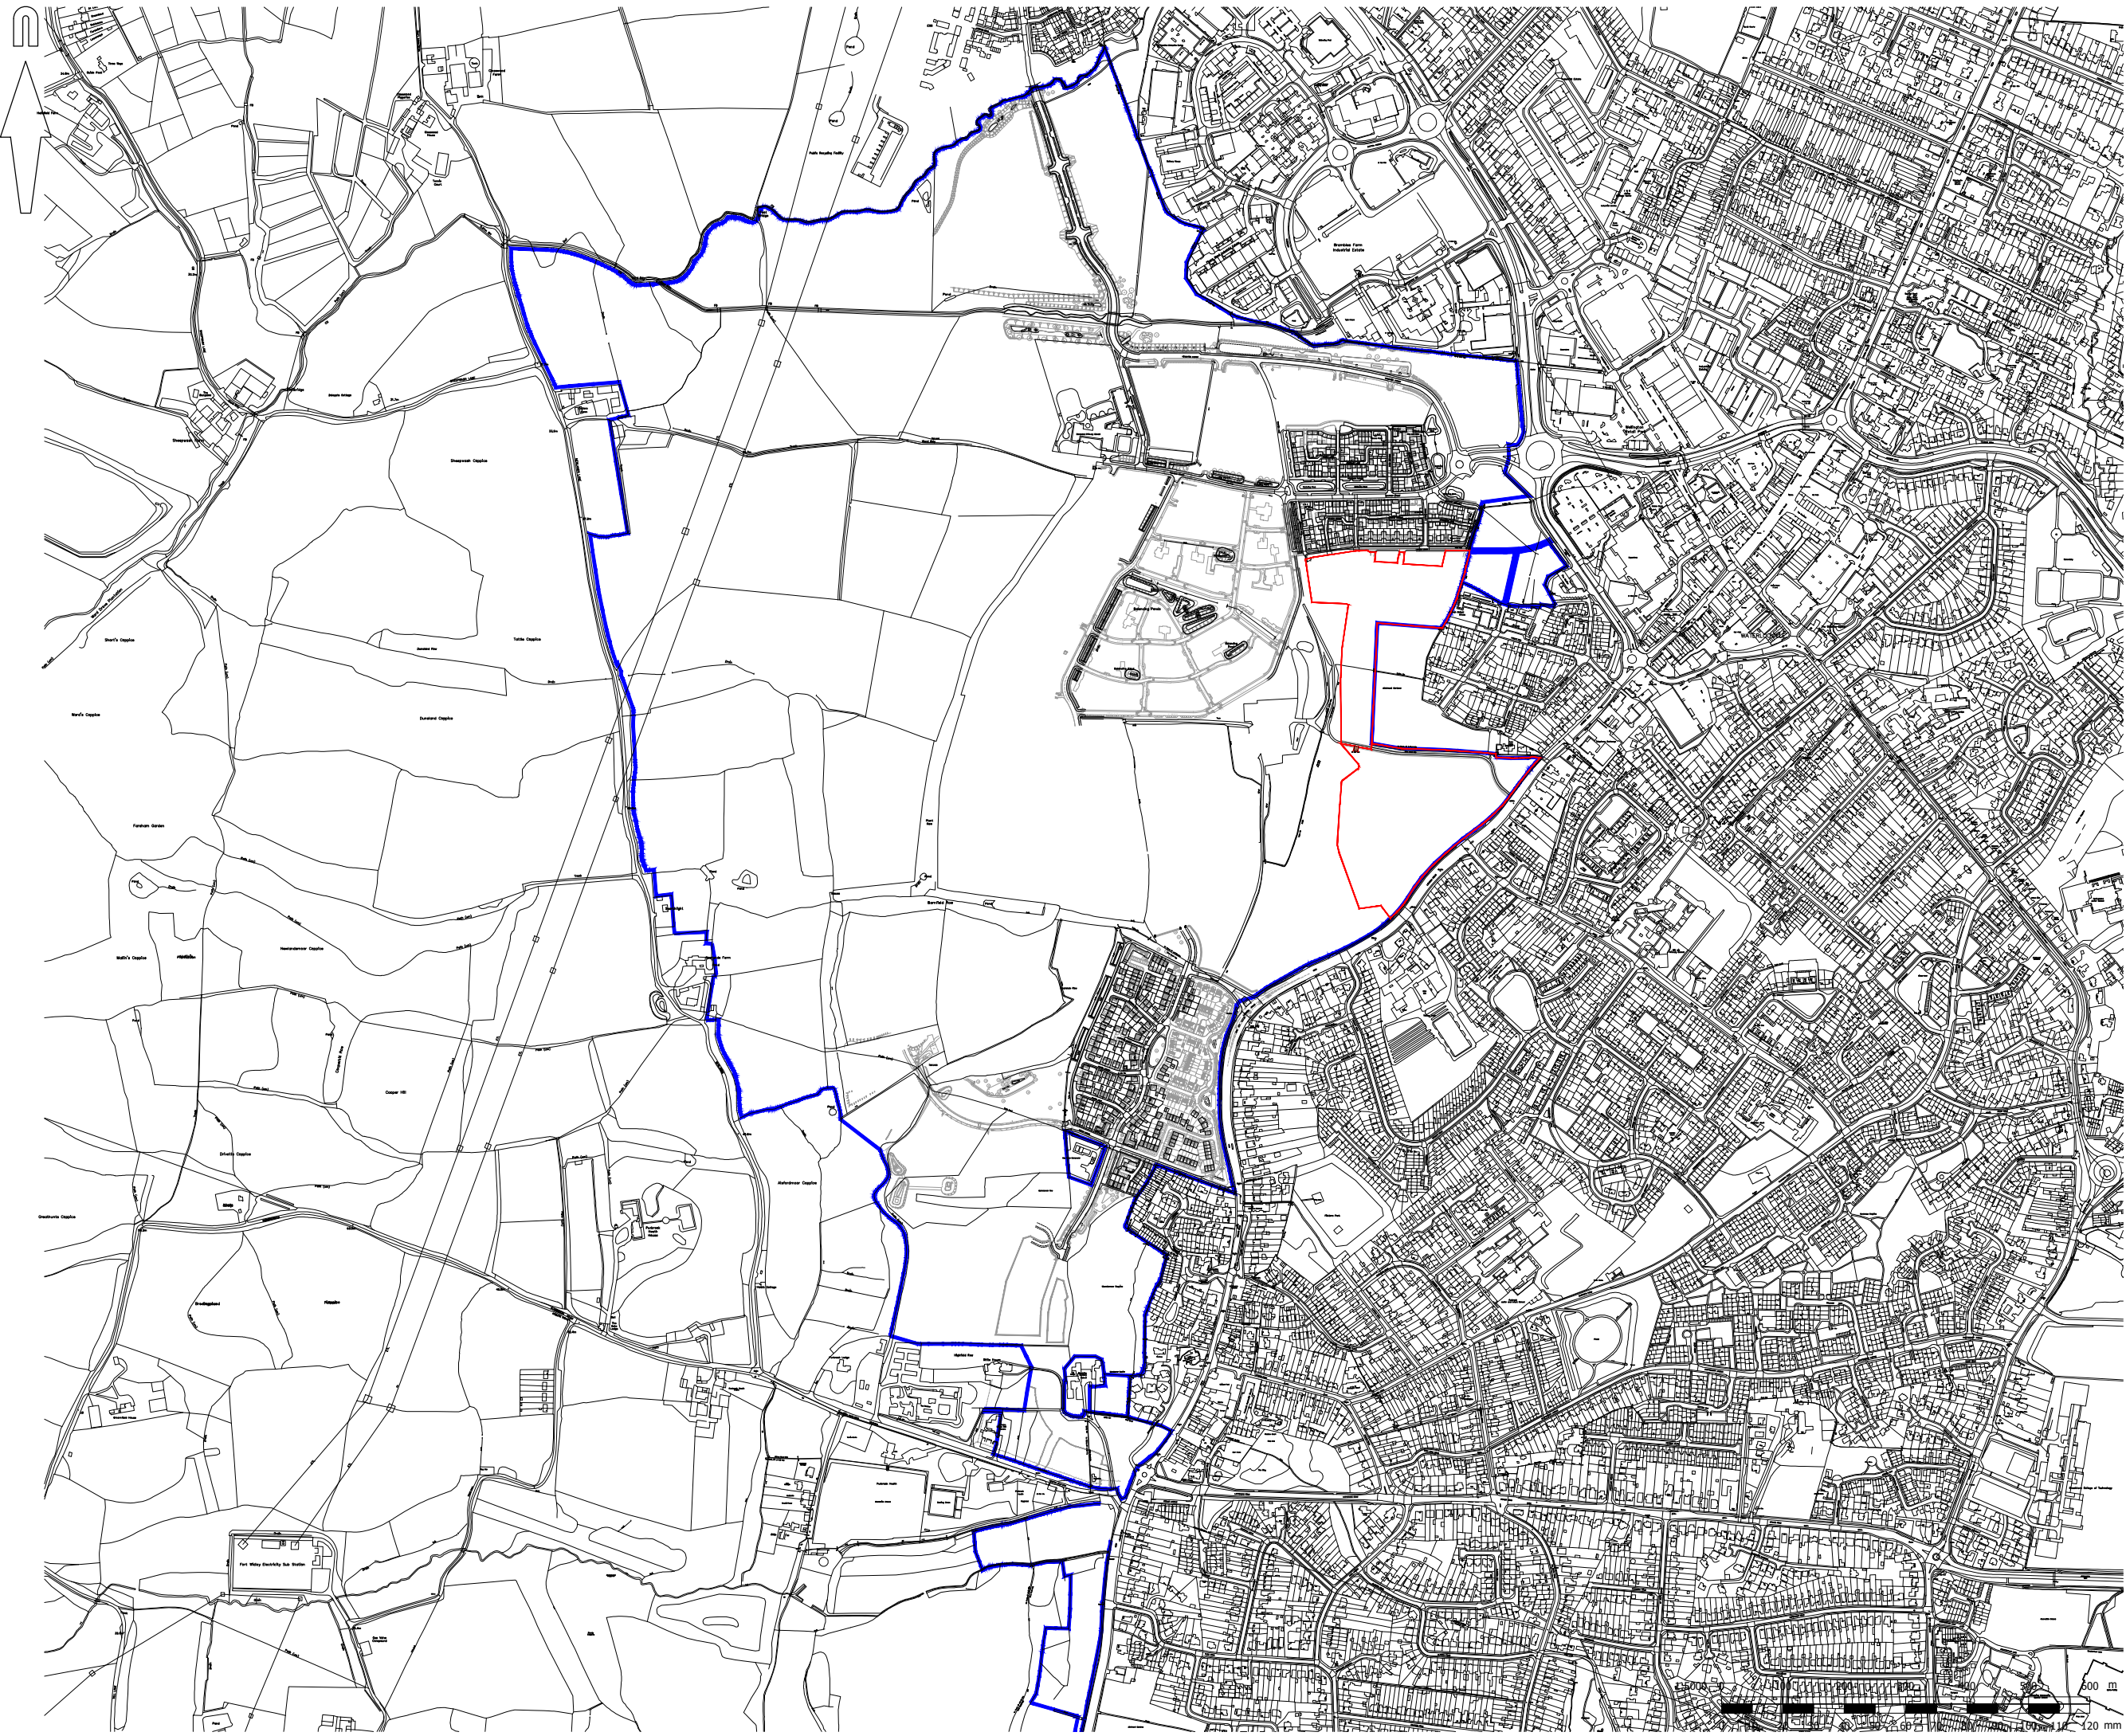

© Mayer Brown Limited Copyright. The drawings, information and data recorded in this document ("the information") is the property of Mayer Brown. This document and the information are solely for the use of the authorised recipient and this document may not be used, copied or reproduced in whole or part for any purposes other than which it was supplied by Mayer Brown. Mayer Brown makes no representation, undertakes no duty and accepts no responsibilities to any third party who may use or rely upon this document or the information.

A1 ORIGINAL

© Crown Copyright and database rights 2018 Ordnance Survey 0100031673

KEY

PHASE 8 BOUNDARY

GRAINGER BOUNDARY

Berewood

HAMPSHIRE

FOR APPROVAL

NOT FOR CONSTRUCTION

rev.	amendment	checked	date
------	-----------	---------	------

m3 mayer brown

Mayer Brown Limited Lion House
Oriental Road Woking Surrey GU22 8AR
Telephone 01483 750 508 Fax 01483 750 437
wokingoffice@mayerbrown.co.uk www.mayerbrown.co.uk

client

grainger plc

project

BEREWOOD, WATERLOOVILLE
PHASE 3B AND 8

scale 1:5000 drawn by KDB checked by RHA

date January 2019 cad file SK_03.dwg

title

PHASE 3B AND 8 LOCATION PLAN

drawing number GTWVILLE_P8/SK/03

rev.